


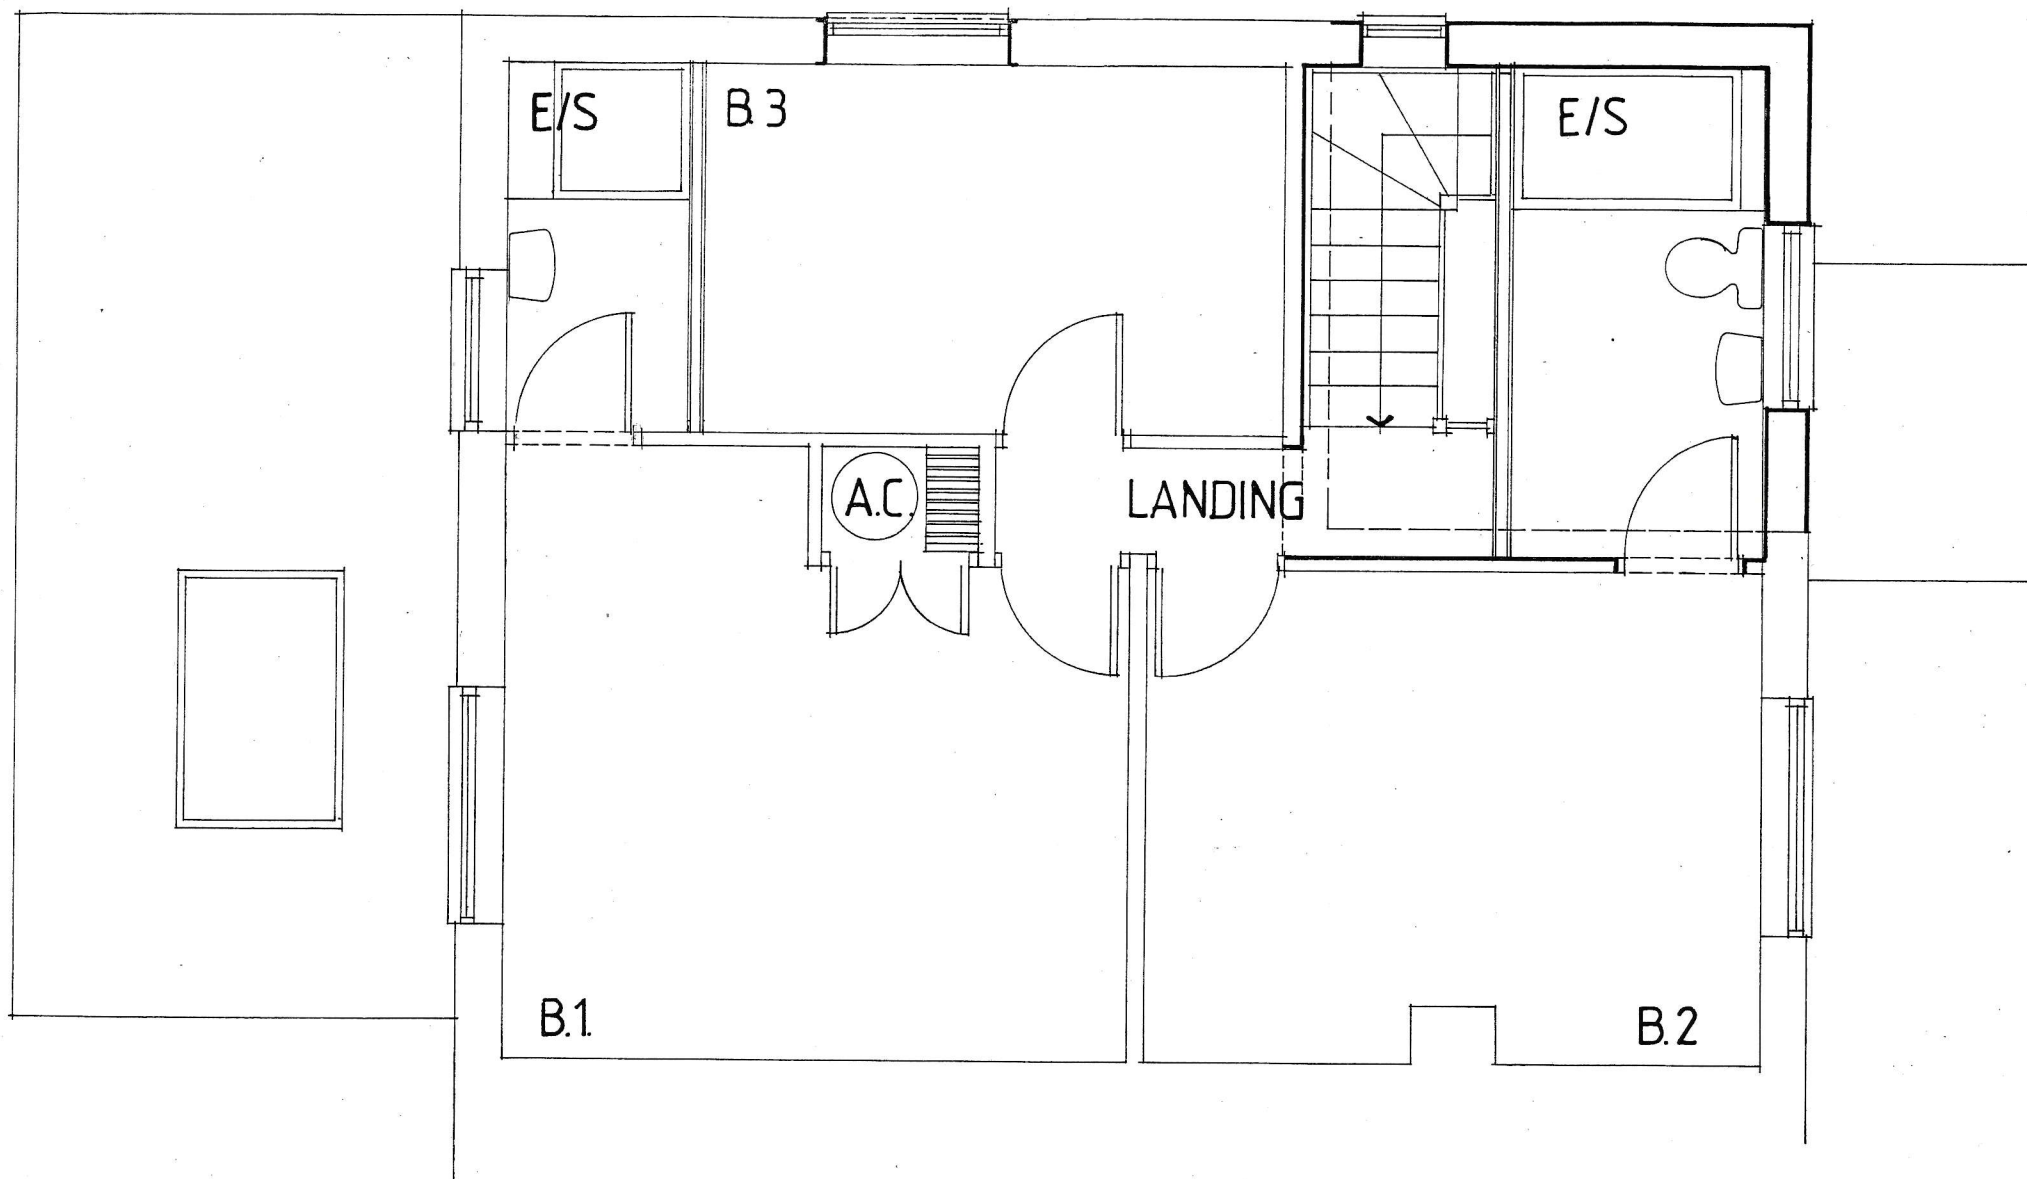

Mr. Owen Windsor
 4 . SNOW HILL . HILMARTON . CALNE. SN11 9HU
 First floor plan . **proposed**



vaughan lipscombe
 architectural + planning
 boyers house . black horse lane . westbury leigh
 westbury . wiltshire . BA13 3SJ
 0794 1234 245 vaughanlipscombe@tiscali.co.uk

SCALE 1 / 50 . @ A4
 DATE JANUARY 2026
 DWG VL.2026 / 02 / 07