


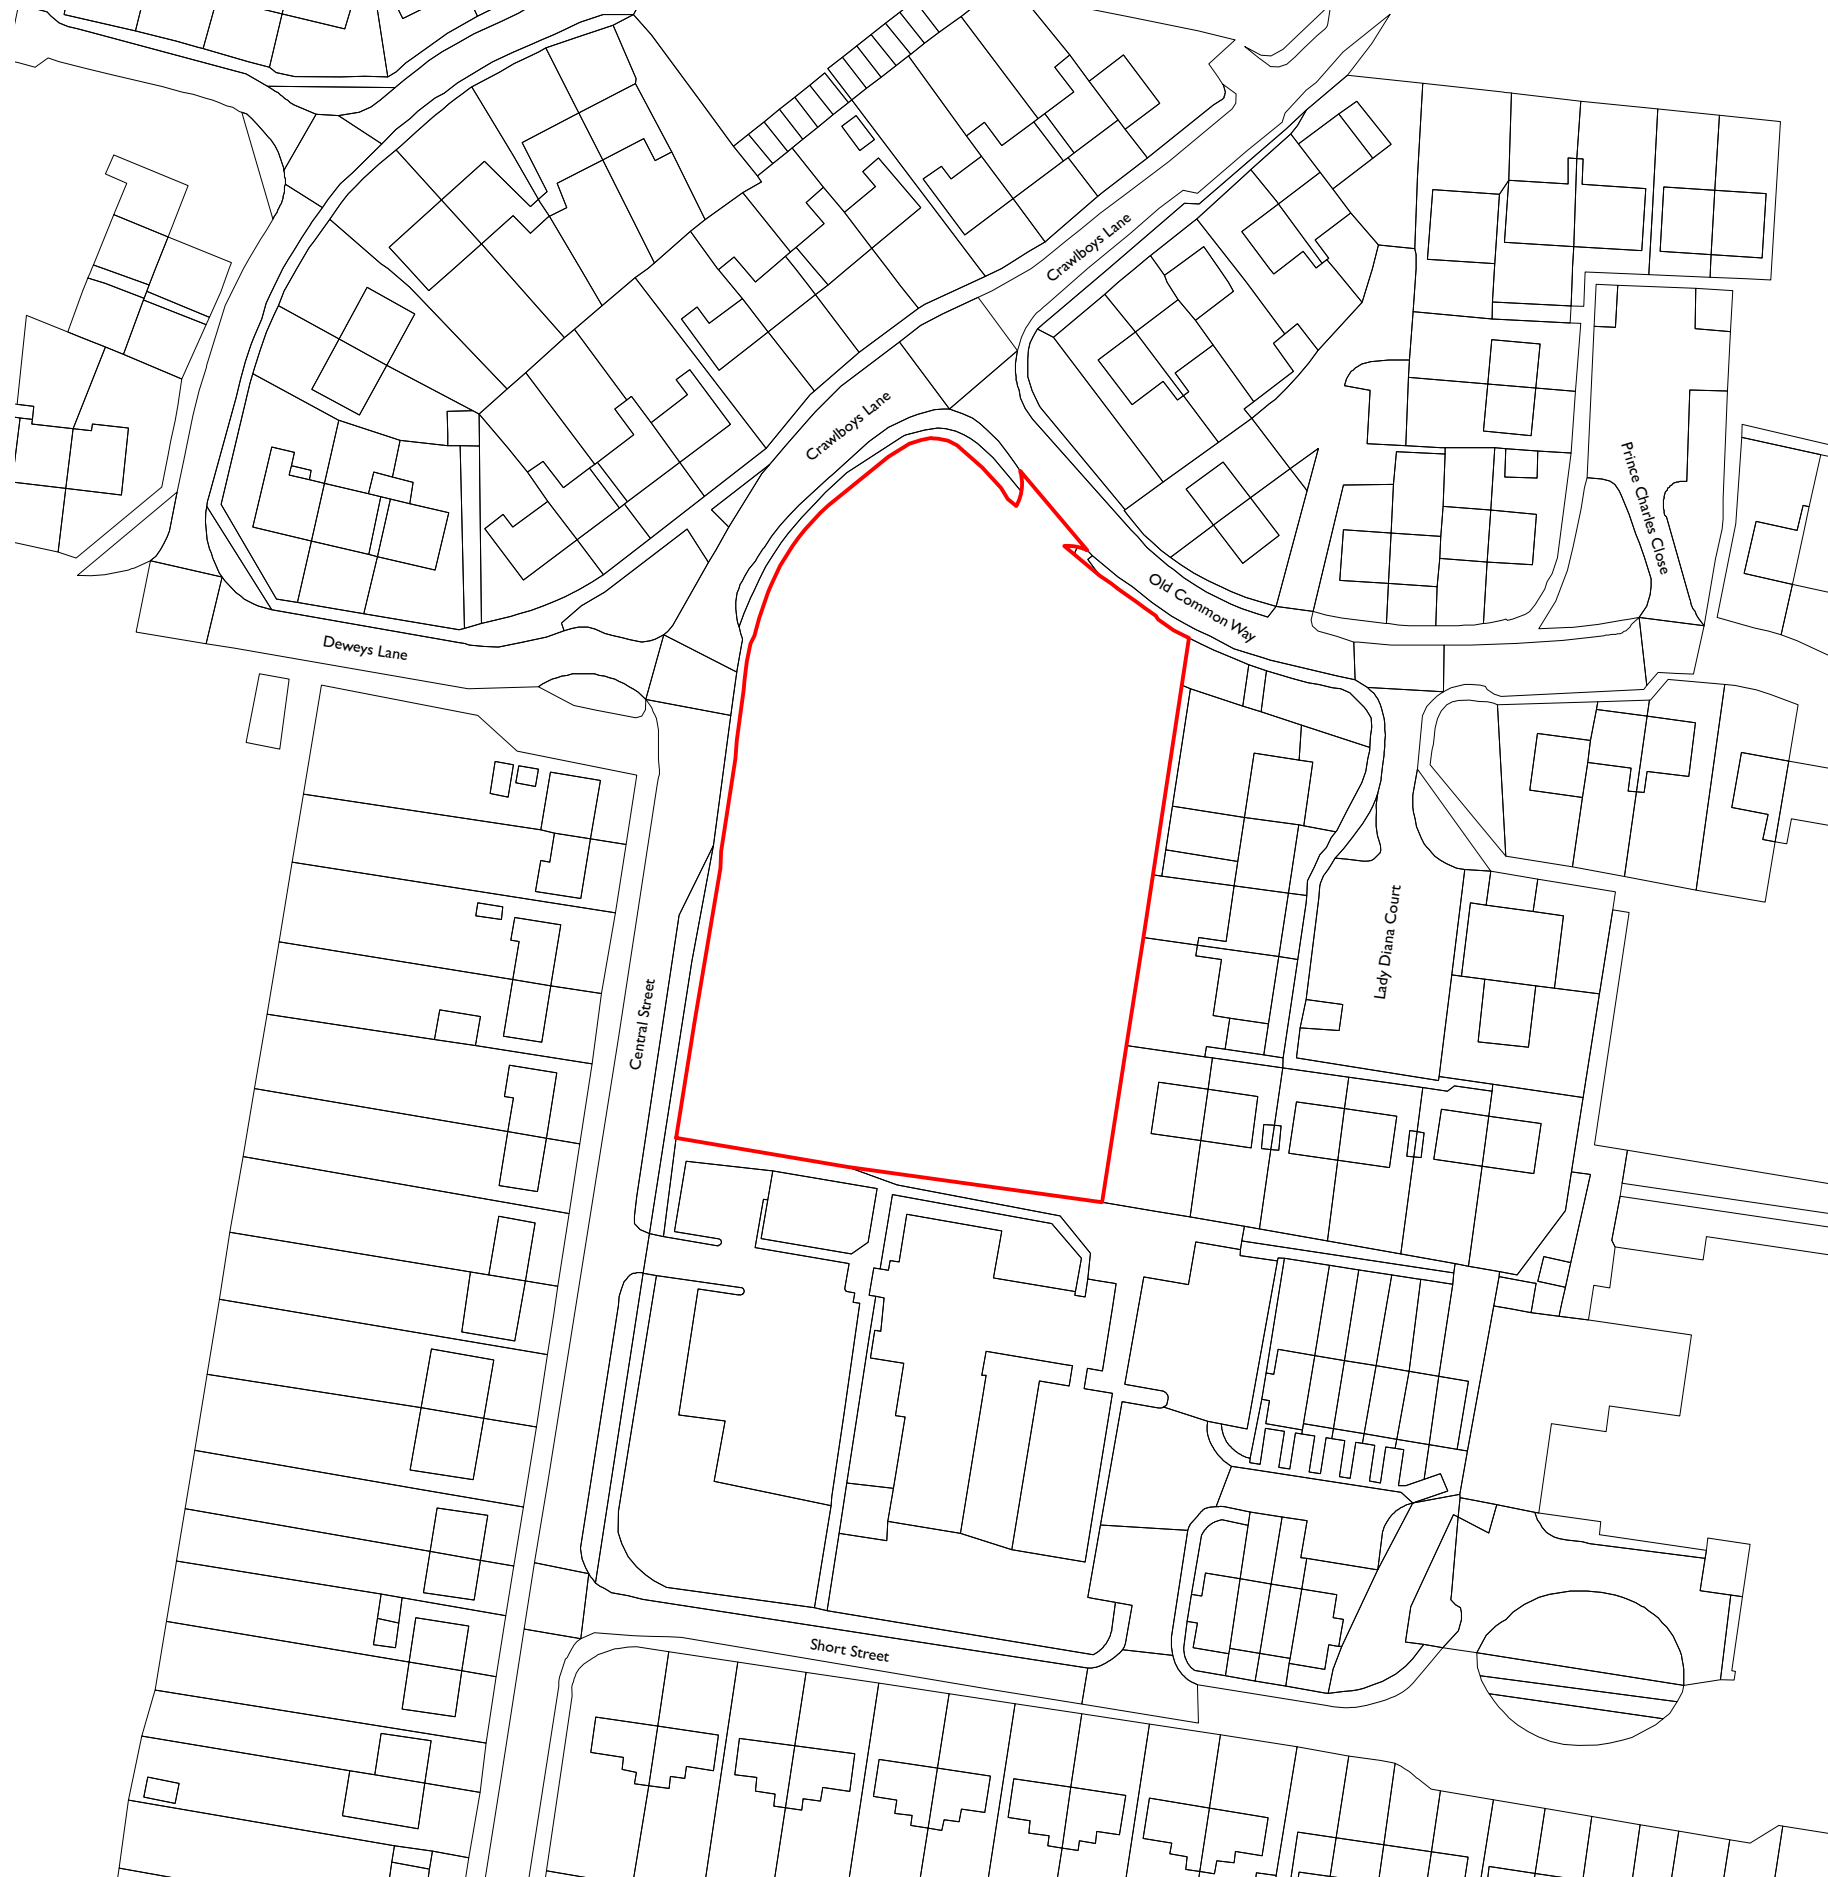

FOR PLANNING		
Date	No.	Revision Notes
Design Firm		
one50studio		
Project Title		
Old Common Way, Ludgershall		
Andover, SP11 9SA		
Sheet Title		
Site Location Plan		
Sheet Scale		Drawn By
1: 1000 @ A3		JB
Total Sheets	Reviewed By	
6	JE	
File Name		
2117 Site Master.vwx		
Sheet No.		
Project ID - Originator - Volume - Level - Type - Role - Number		
WCBHLU-O50 -00 -00 -DR-A-0001		
Suitability		Revision
Code - Description		Code - Number
S0 INITIAL STATUS		