


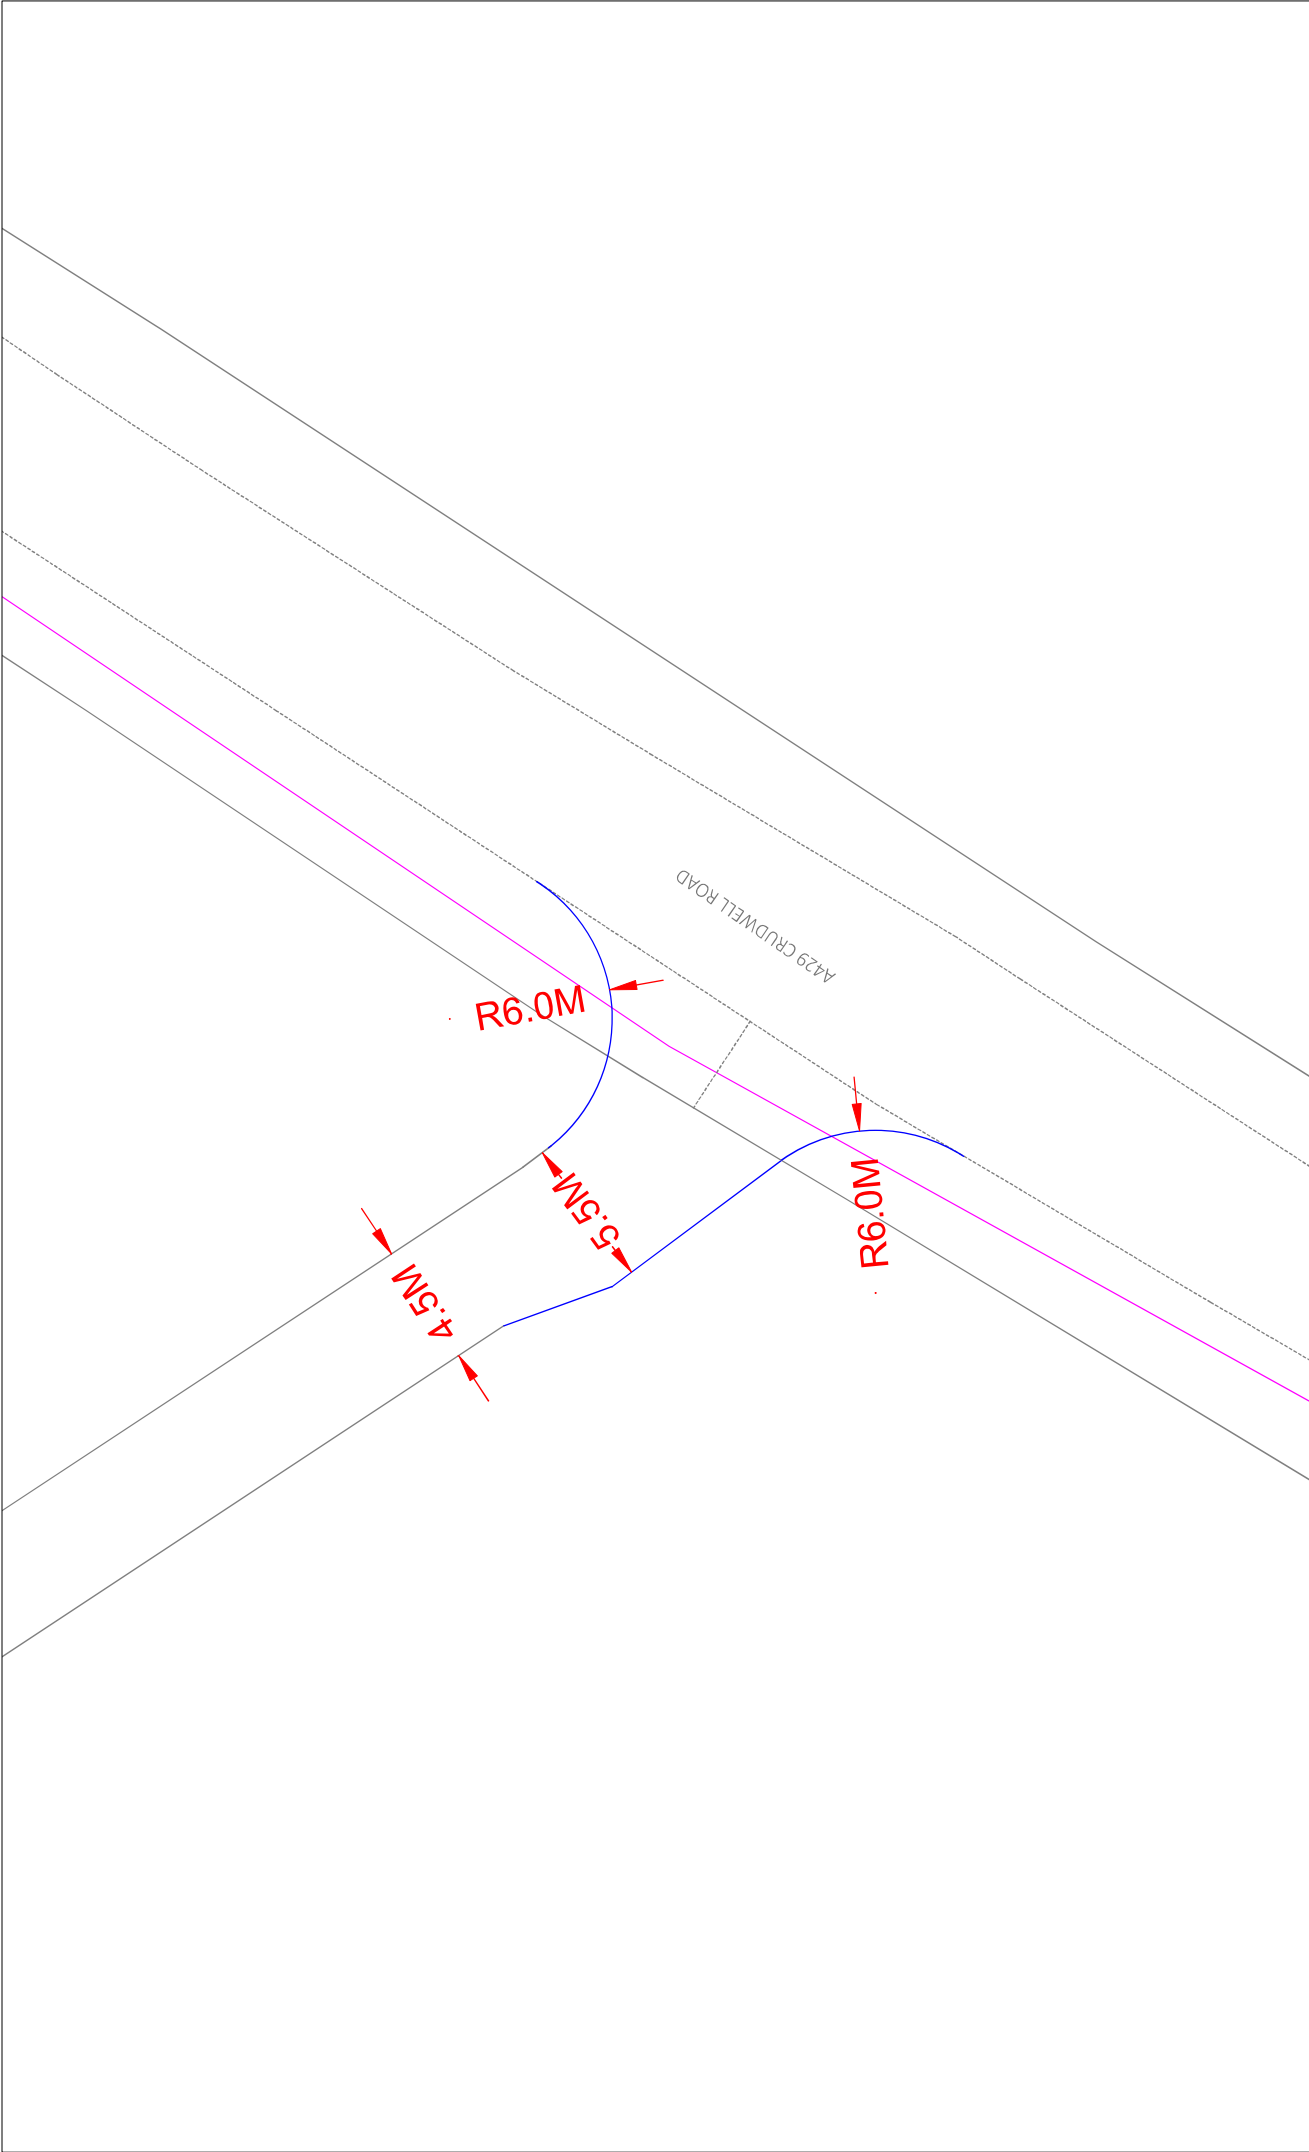

REVISIONS (CONTINUED)	NOTES (CONTINUED)	NOTES	DESIGN AMENDMENTS DIMENSIONS	TITLE PROPOSED ACCESS DESIGN	
				HYDROCK PROJECT NO. C-16423	
				SCALE @ A3 1:500	
				STATUS SUITABLE FOR INFORMATION	
				DRAWING NO. 16423-HYD-XX-XX-DR-TP-0001	
				REVISION P1.01	
				SHEET DESCRIPTION	
				SHEET NO.	
				SHEET TOTAL	
				SHEET TOTAL	
