
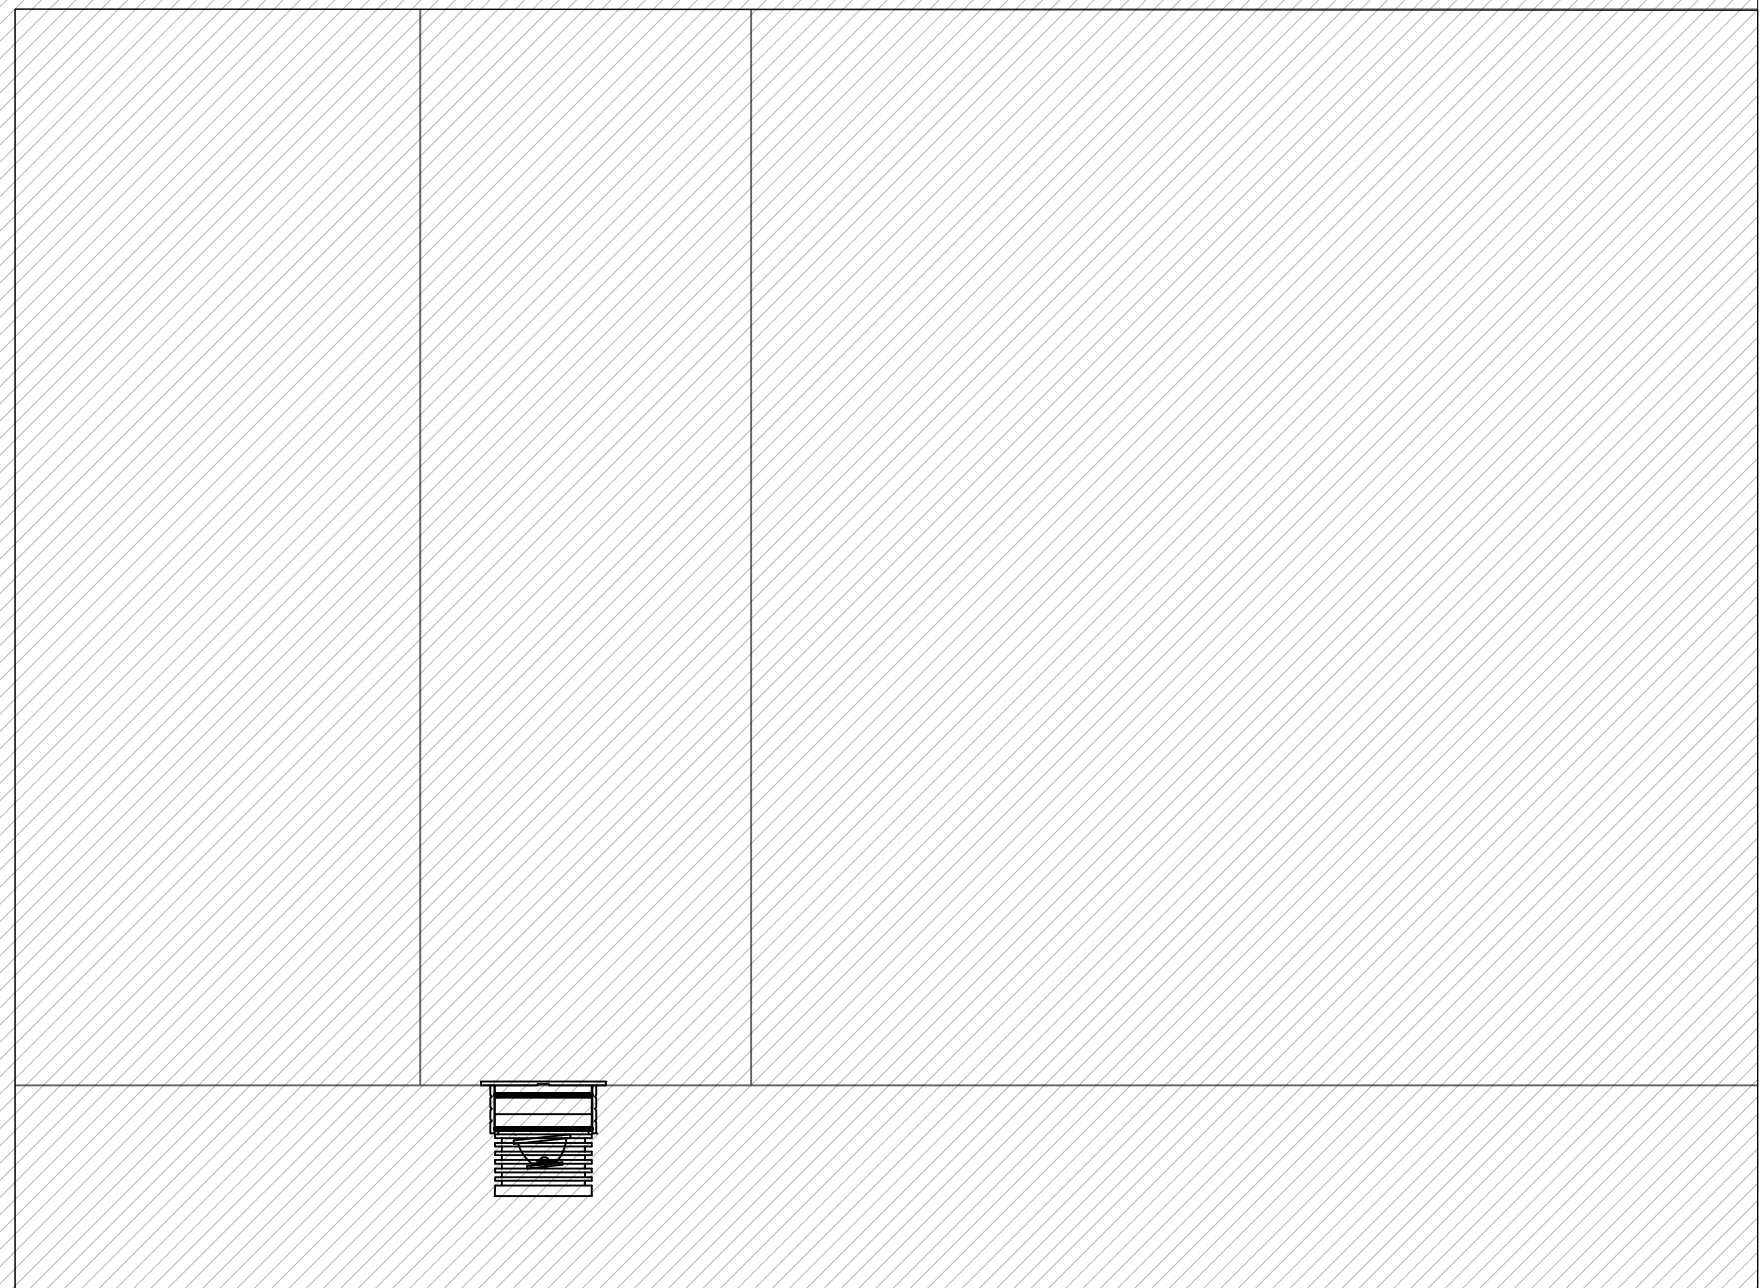
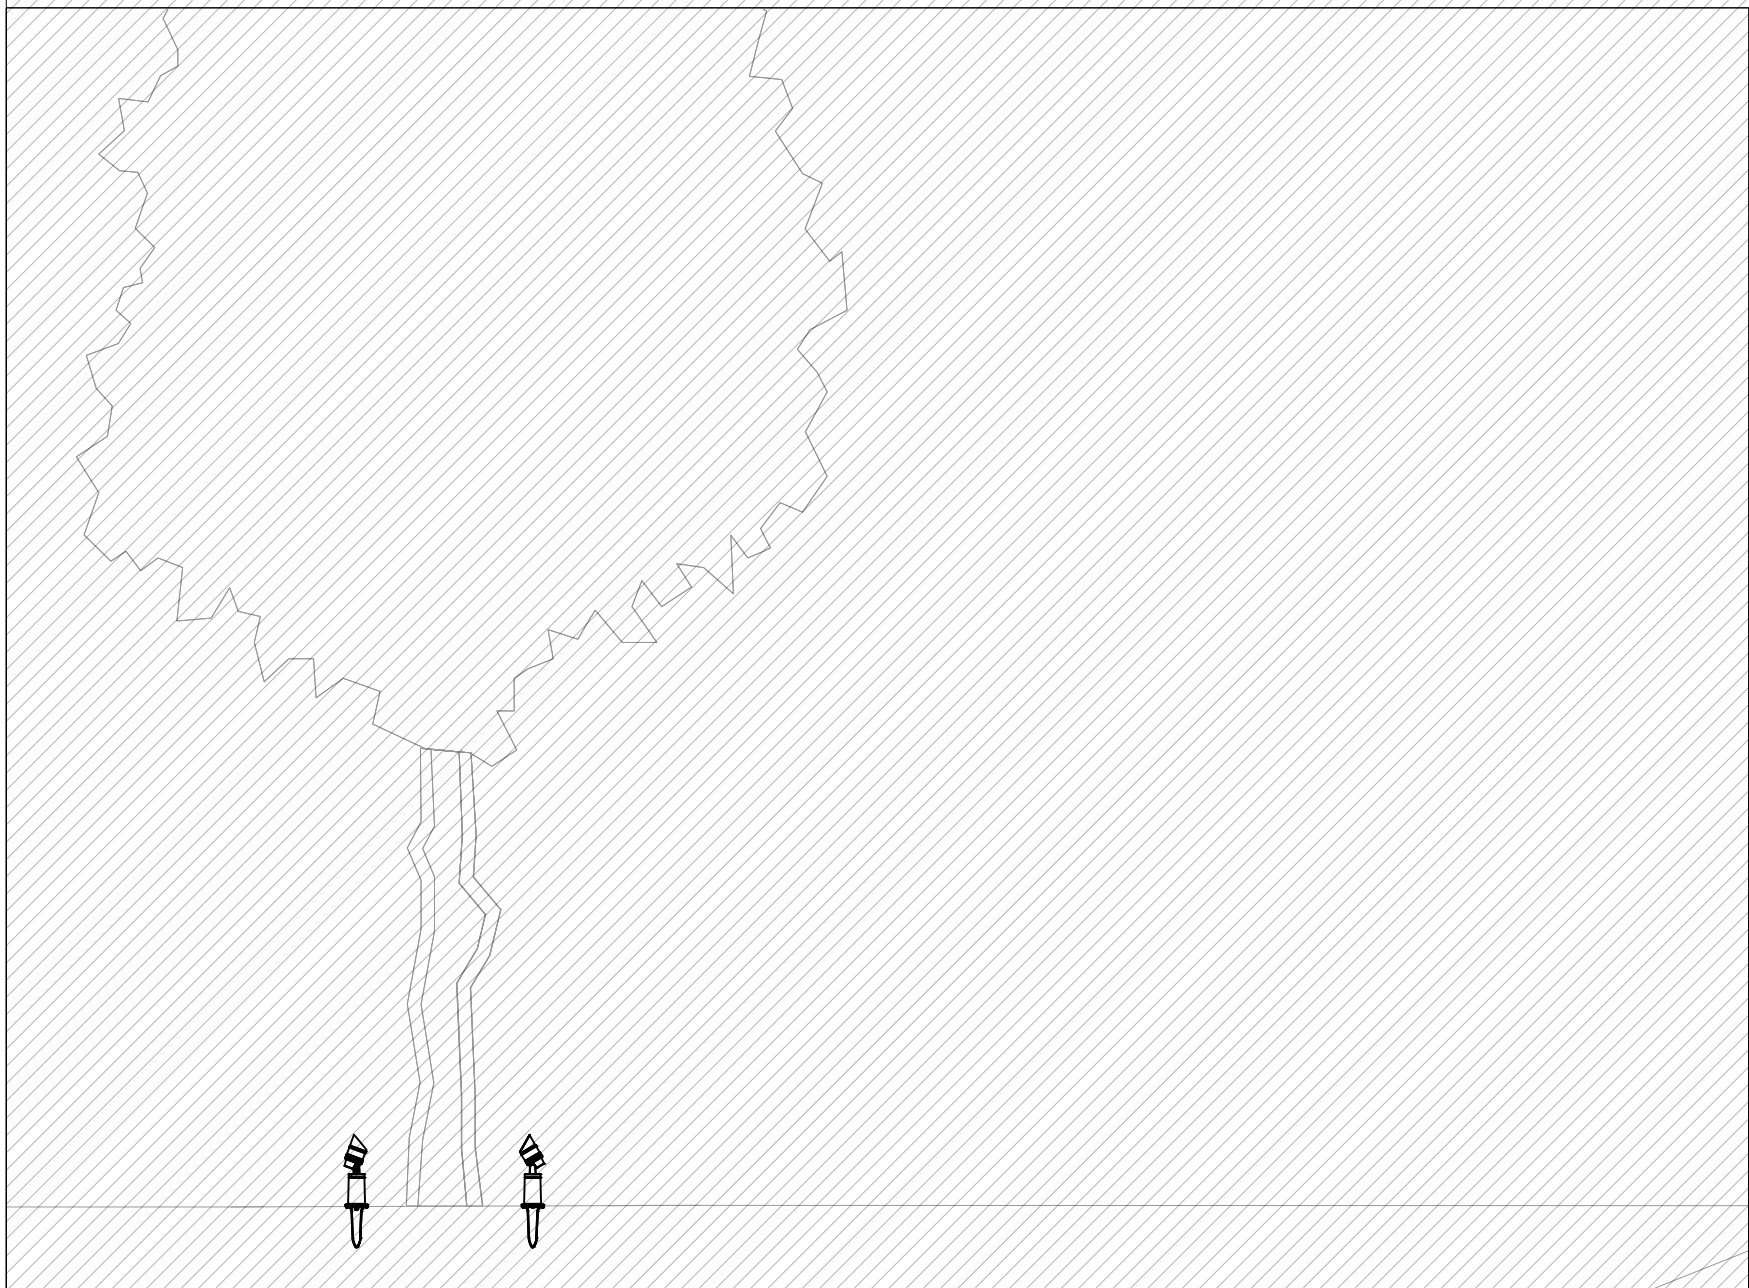
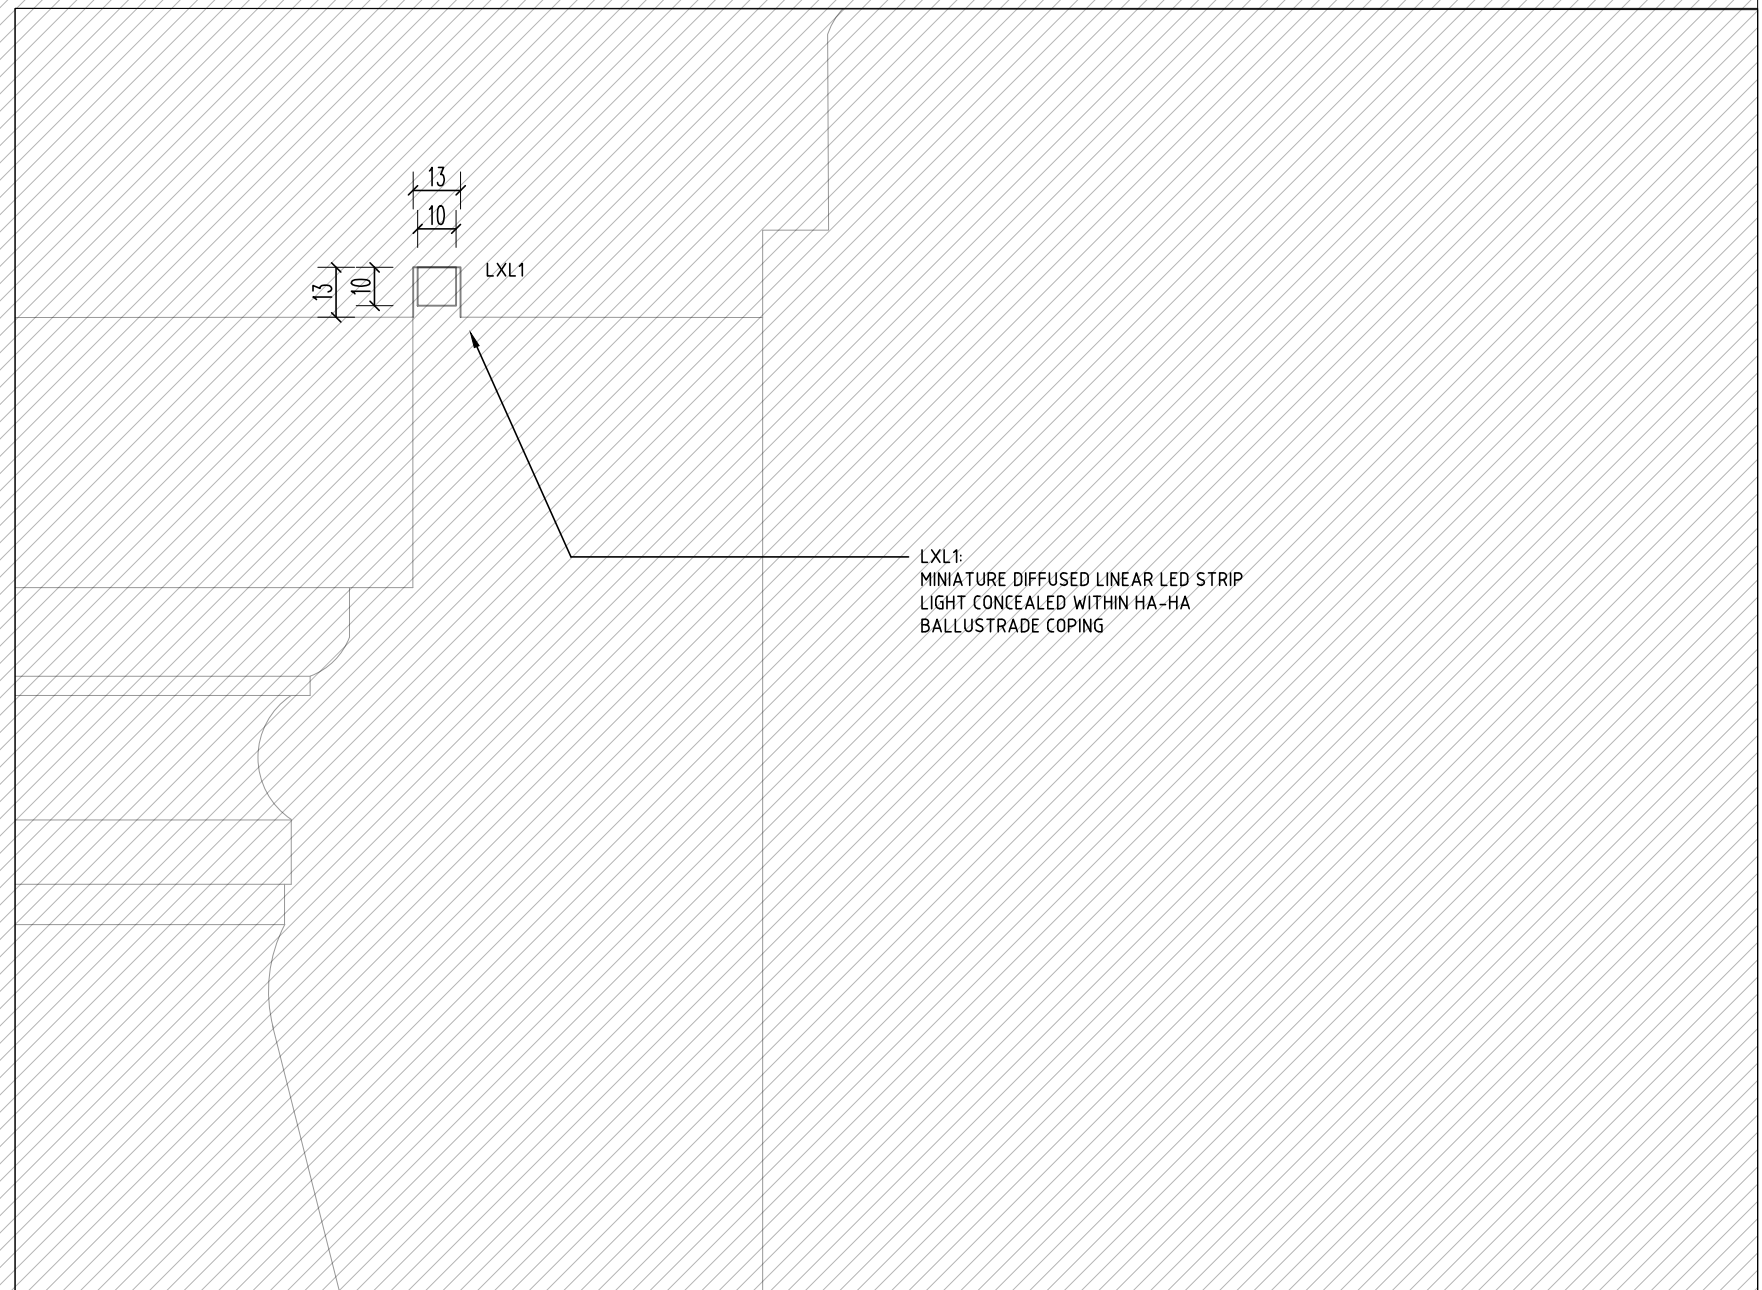
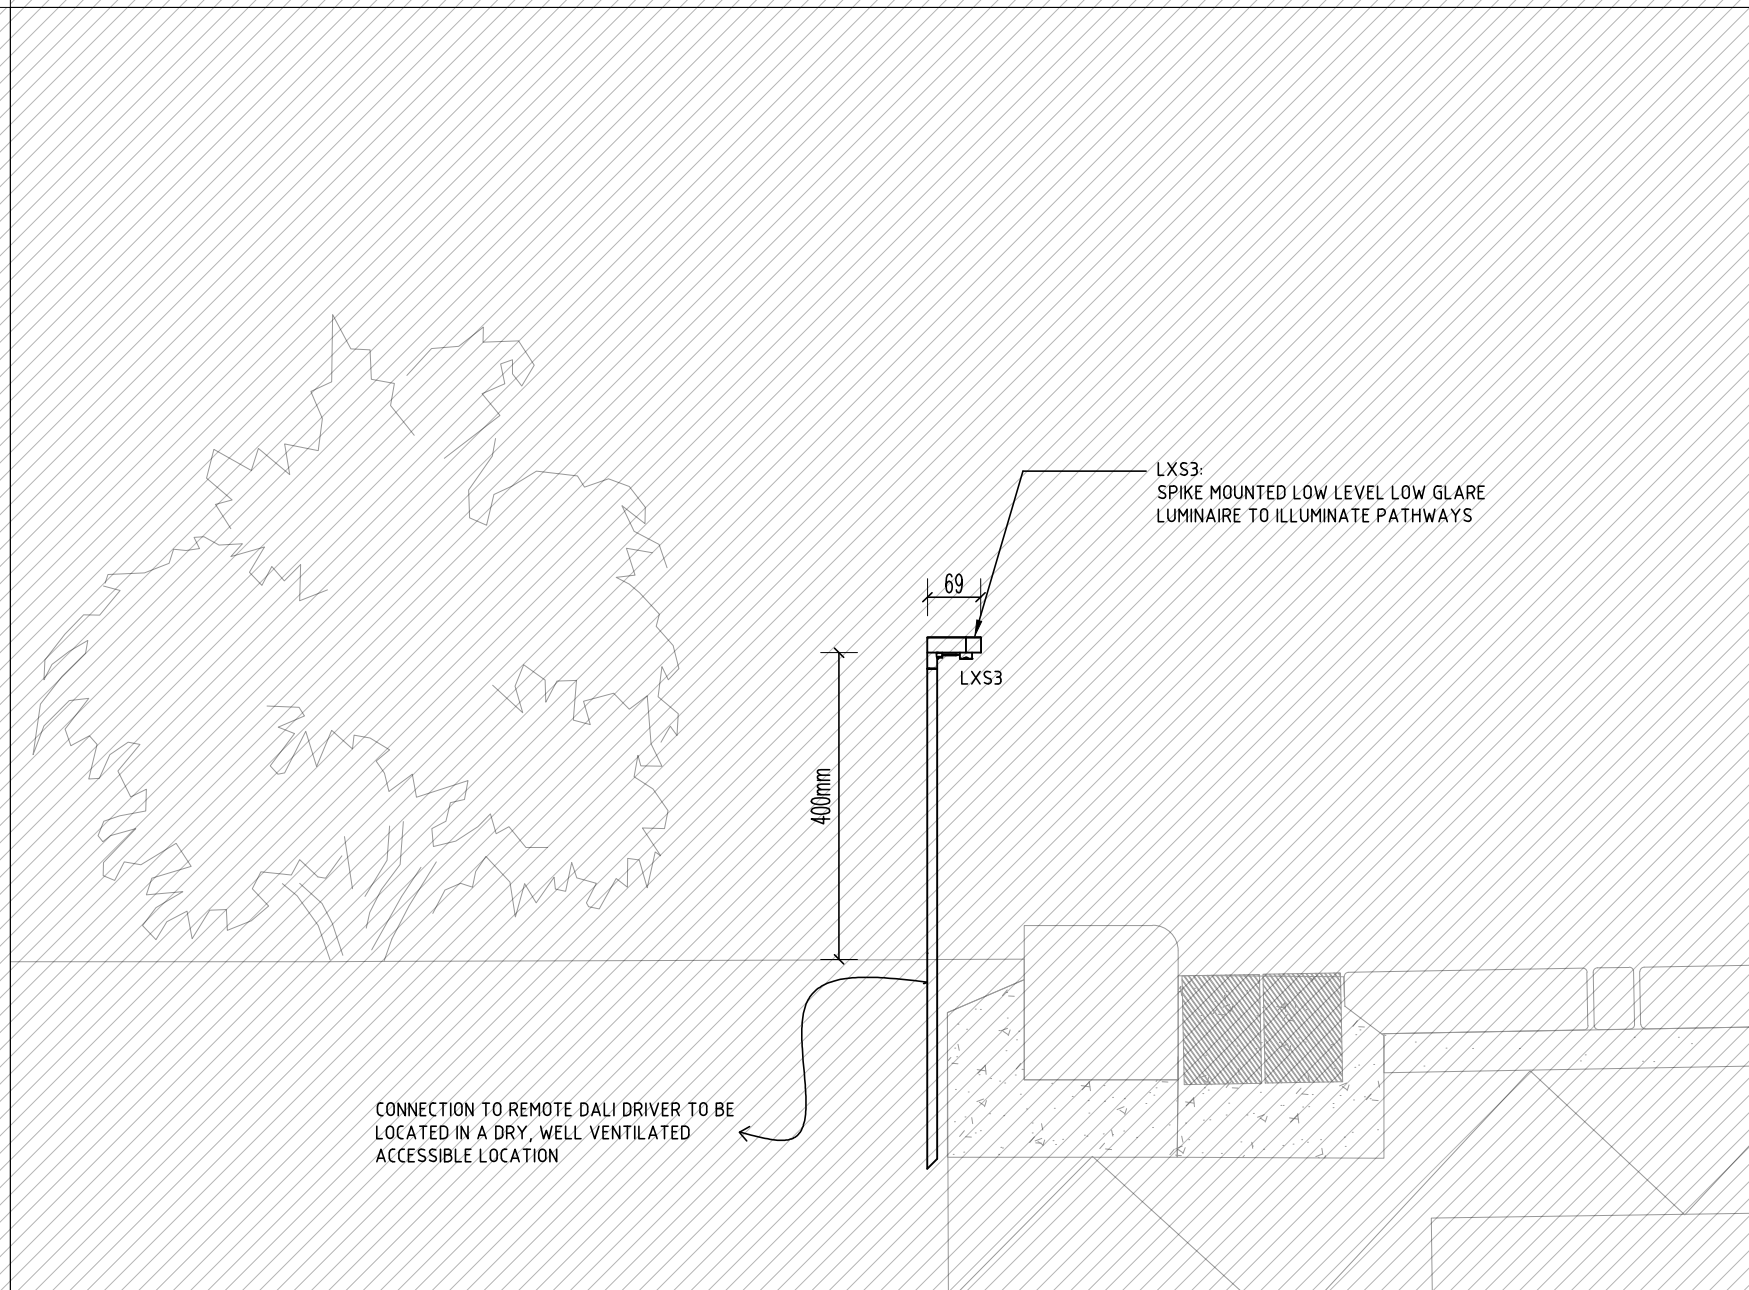
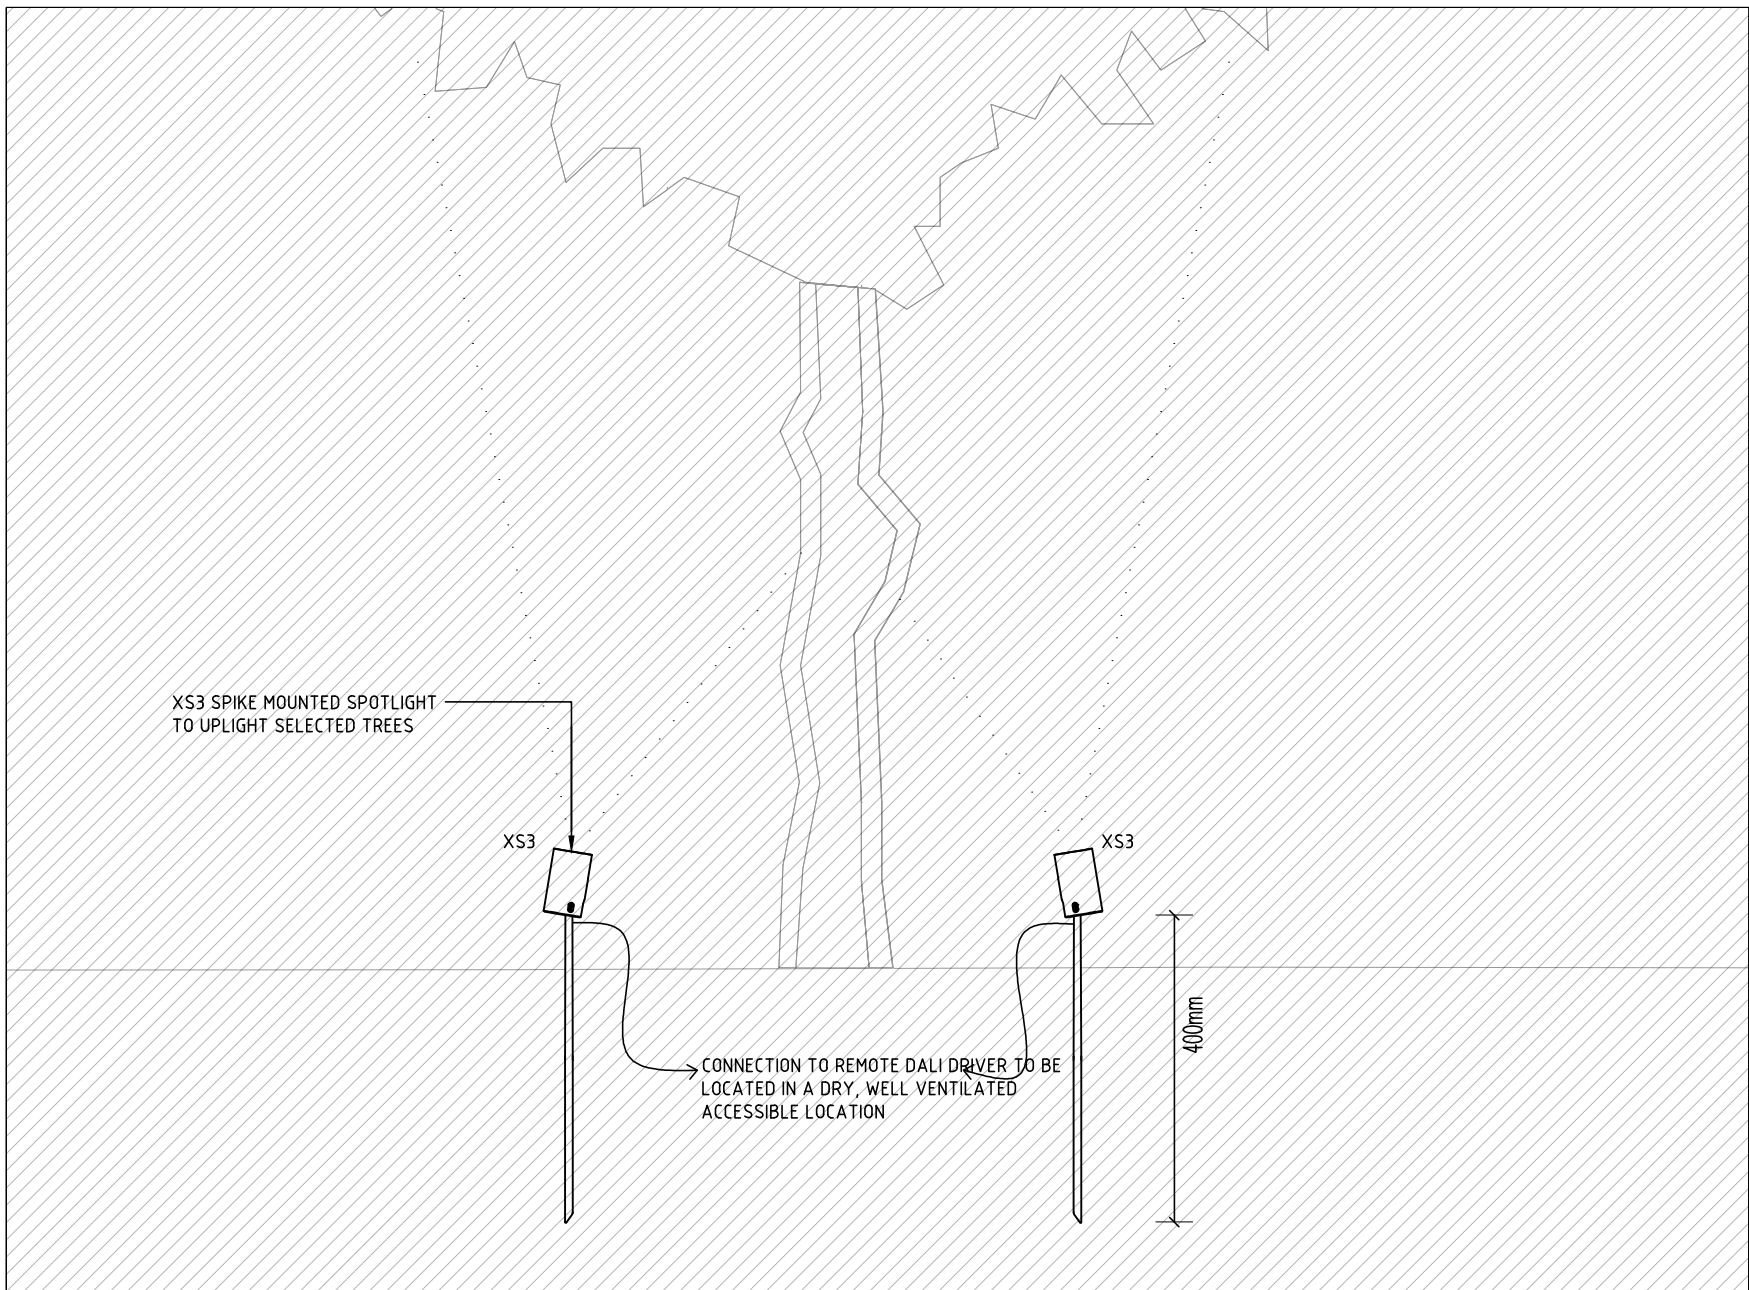
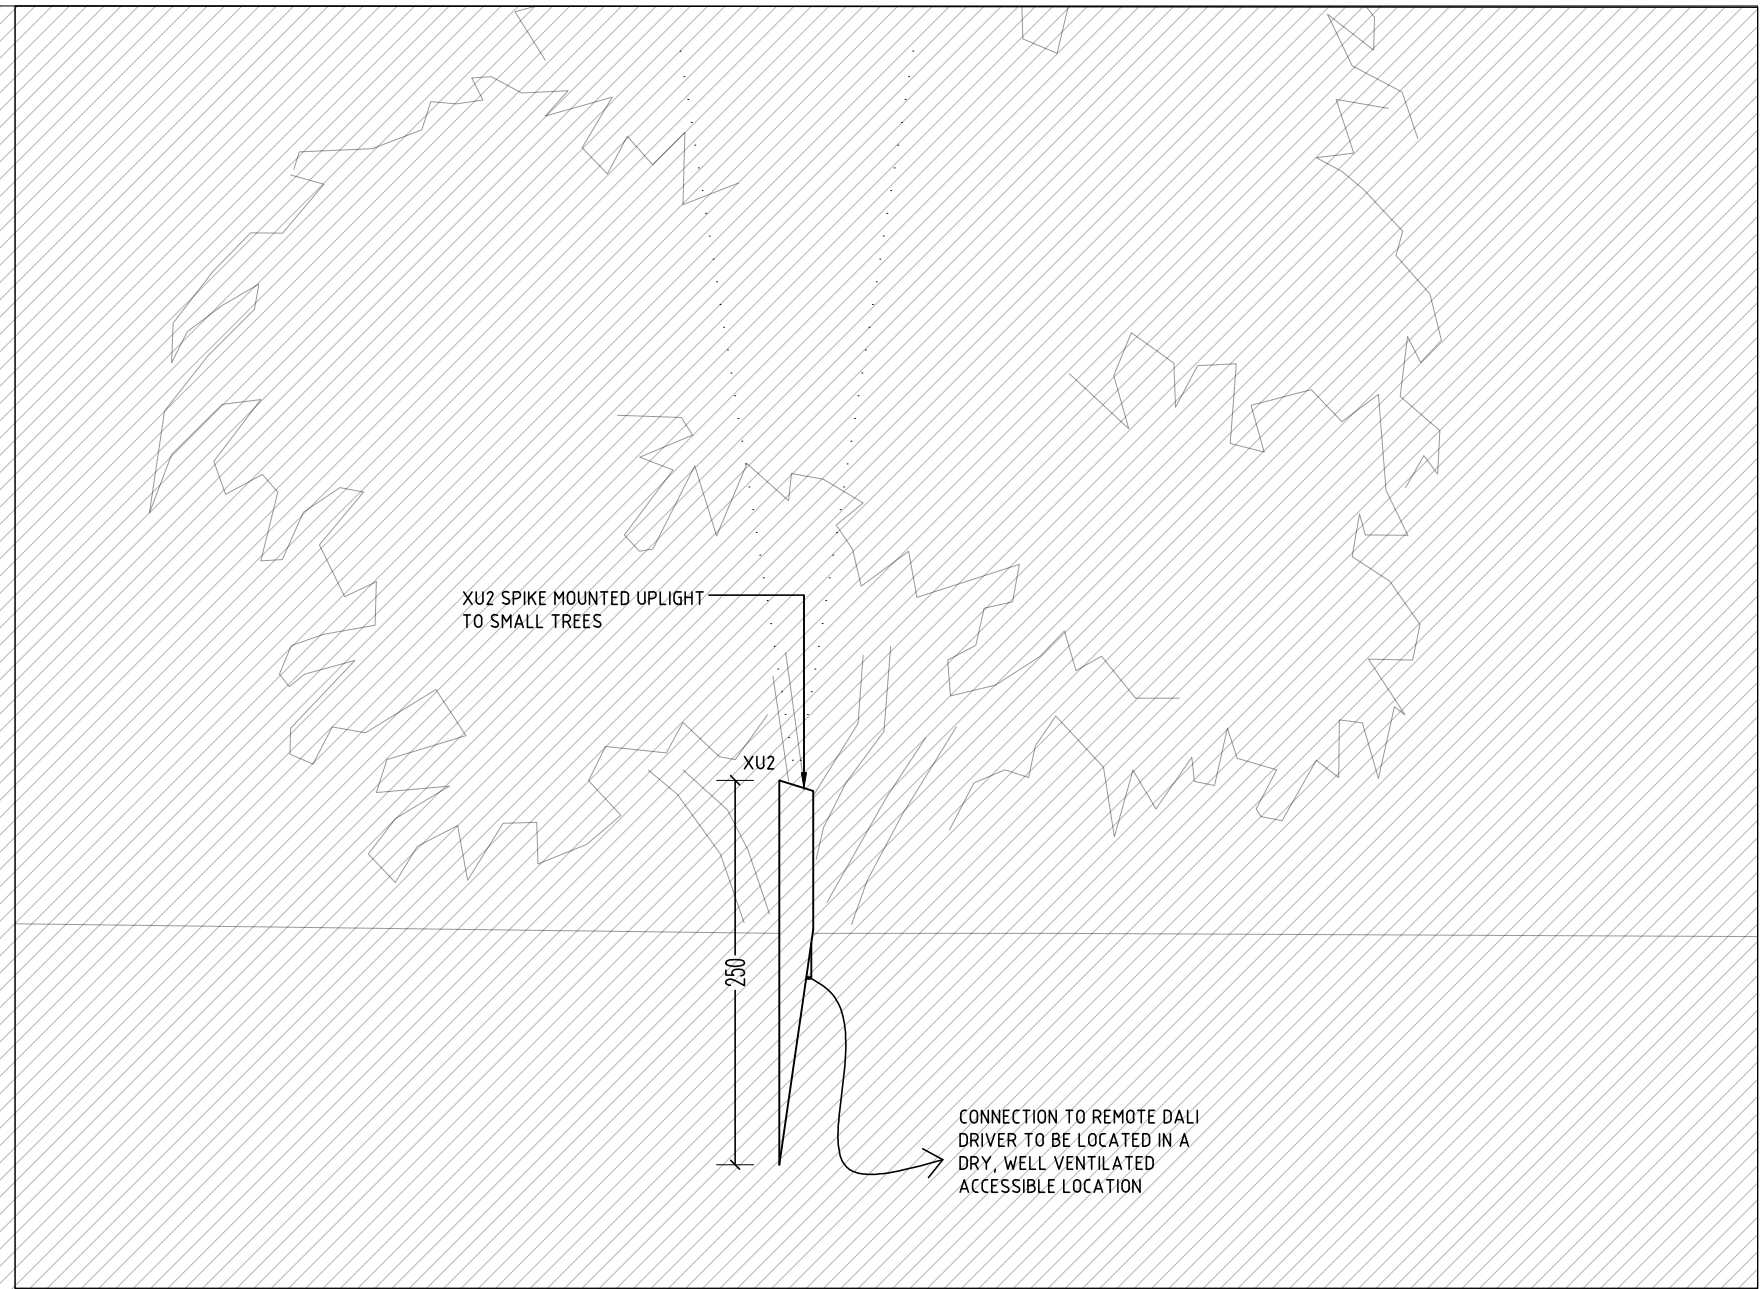
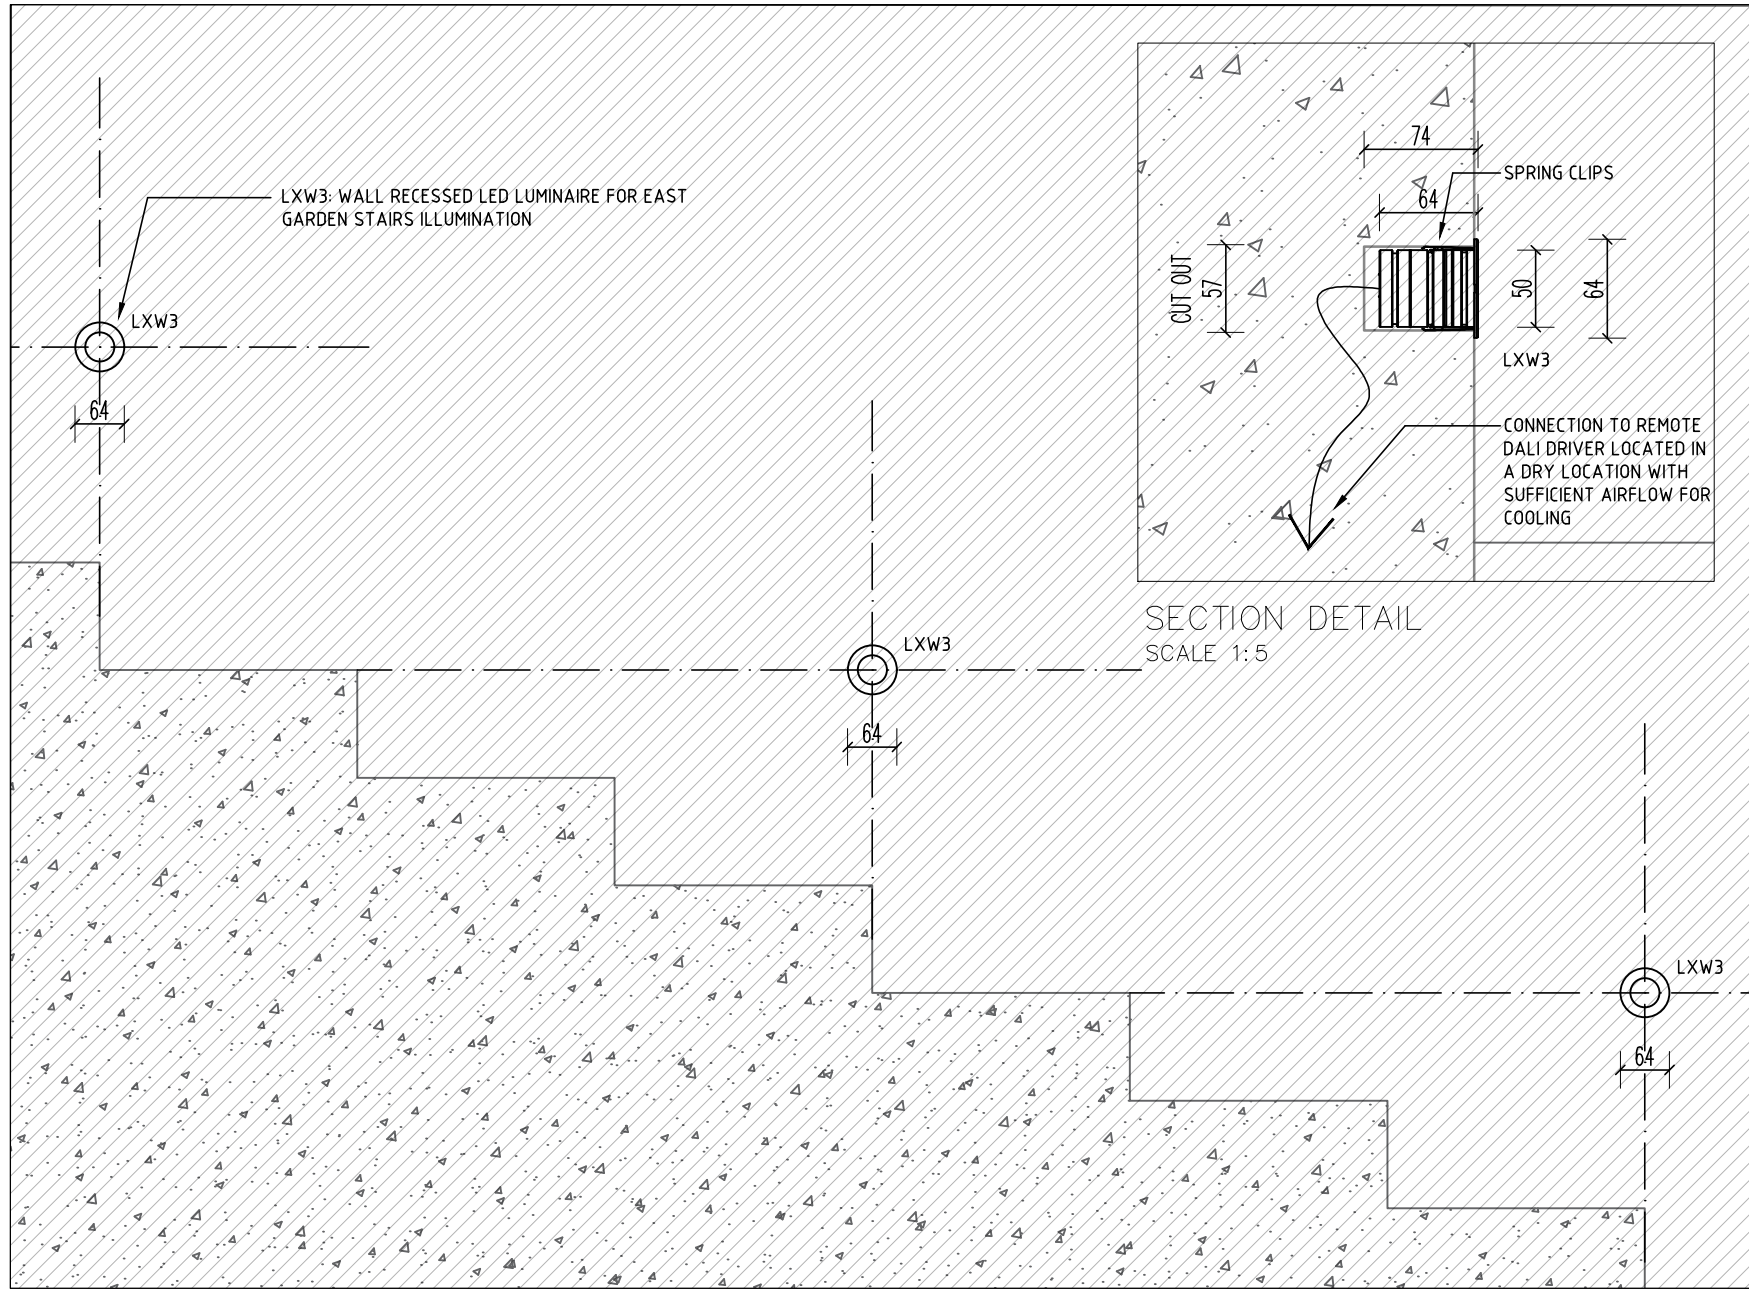


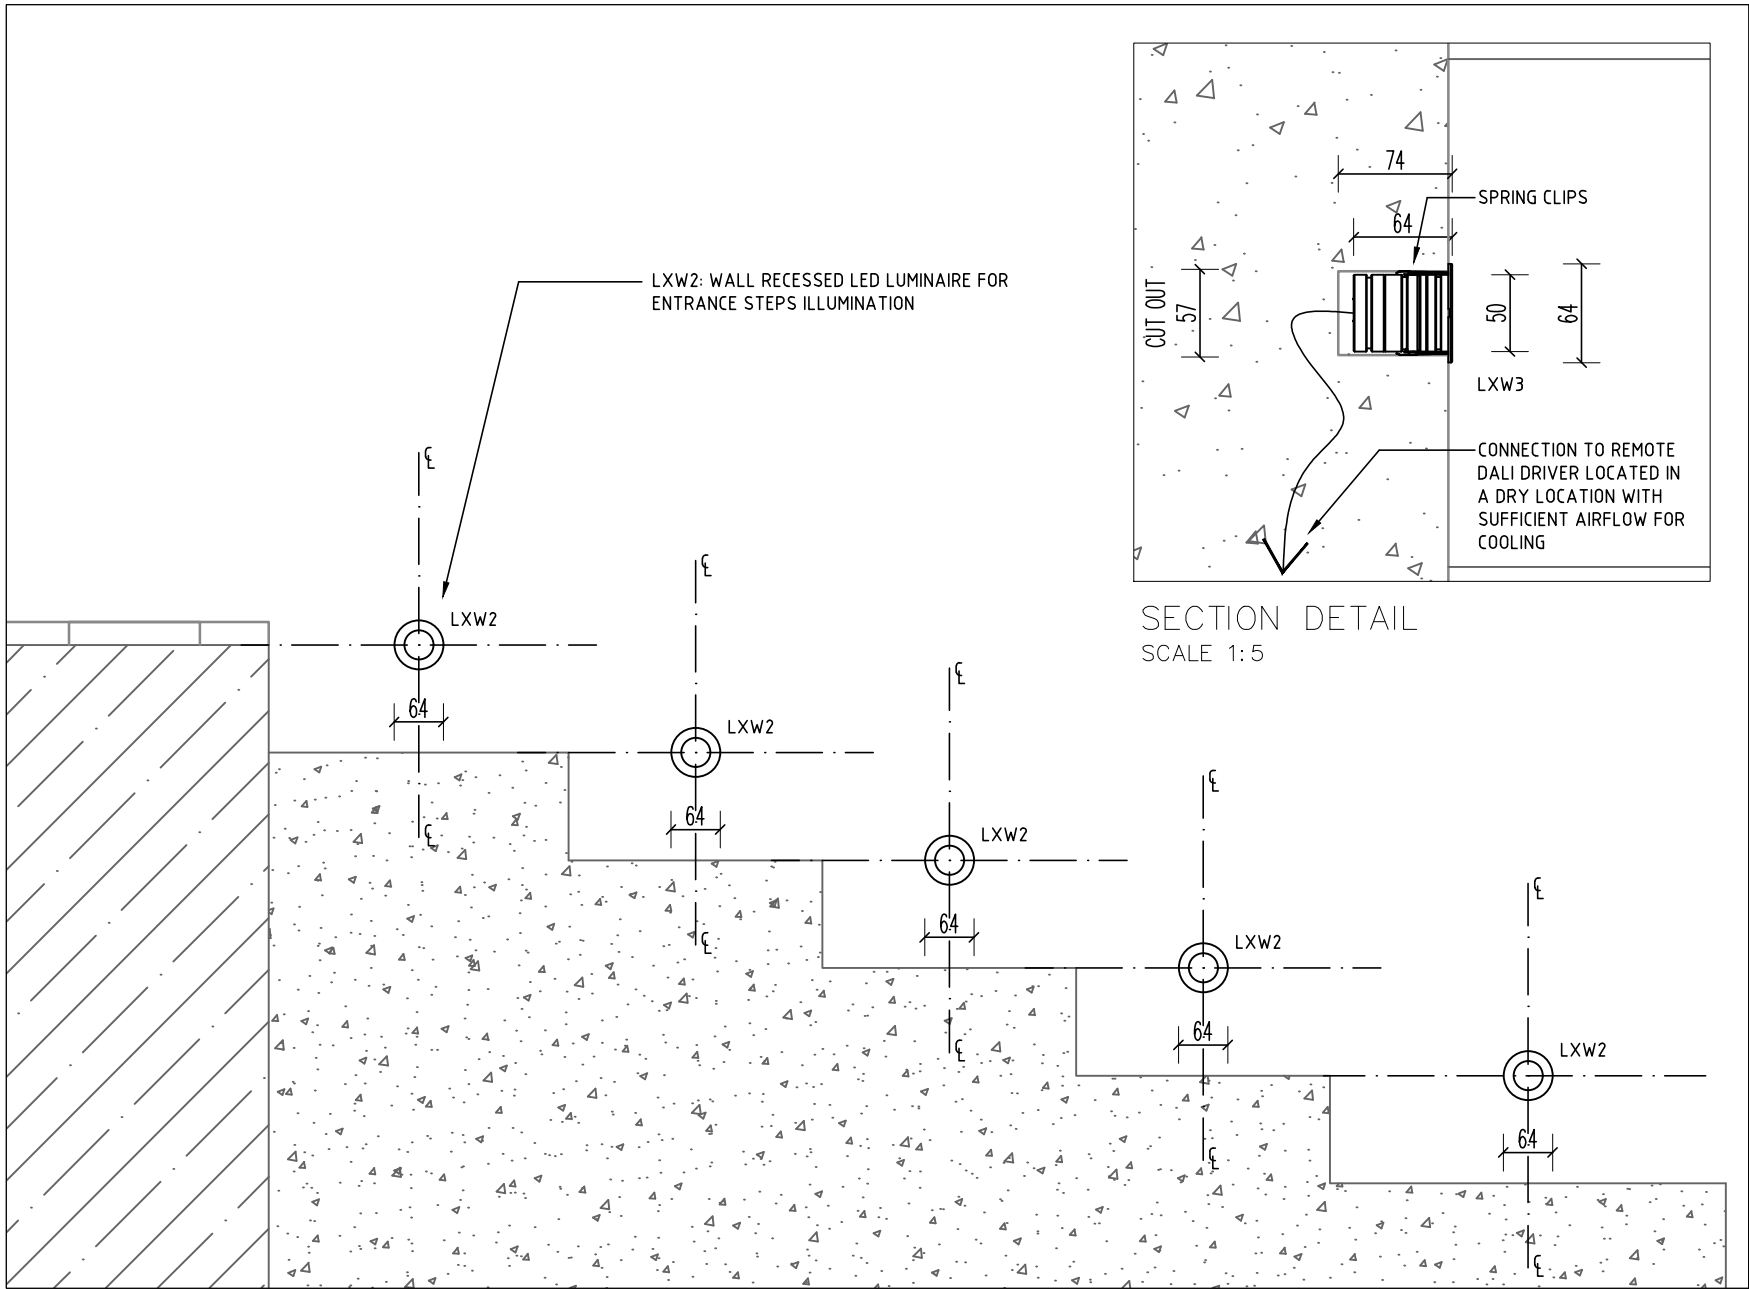

- LIGHTING NOTES:
- R 01 Indicates lighting control area
Indicates lighting control channel
 - D1 Indicates luminaire type
 - 1. Refer to appropriate dpa luminaire and lighting control schedules for further details.
 - 2. Scaled dimensions should not be taken from this drawing. All dimensions to be checked on-site.
 - 3. Where appropriate refer to associated lighting detail drawings for the exact location of luminaires.
 - 4. All equipment supplied by the installing contractor shall comply with the relevant EN, BS, CE & IEC regulations, and be capable of installation in accordance with the current edition of the IEE wiring regulations. All equipment shall comply with all other statutory and local authority requirements.
 - 5. Installing Contractor to ensure that all transformers and control gear are compatible with the lighting control system dimmers.
 - 6. Final locations of lighting control plates, manual sliders and dimmer racks to be co-ordinated with Architect and M&E consultant. Exact locations to be agreed on-site and approved by client.
 - 7. Emergency lighting system and signage by others.

01	For Planning	AKR	09/12/2025
First Issue	For Planning	AKR	05/12/2025
Revision:	Description:	By:	Date:

dpa lighting consultants London
Studio 208 Langdale Tele: +44 (0) 20 3142 6300
House Email london@dpalighting.com
11 Marshalsea Road
London, SE1 1EN, UK

Project:
TOTTENHAM HOUSE

Drawing Title:
**SITE WIDE
LANDSCAPE DETAILS
SHEET 1 OF 2**

Scale:	Drawn By:	Date:	Drawing No:	Revision:
AS@A1	AKR	09/12/2025	L10751_LDT_LS_01	01

© Copyright dpa lighting consultants London. Do not scale drawing. Figured dimensions must be used.
Any detail or dimensional conflicts should be referred to dpa lighting consultants London for clarification.