


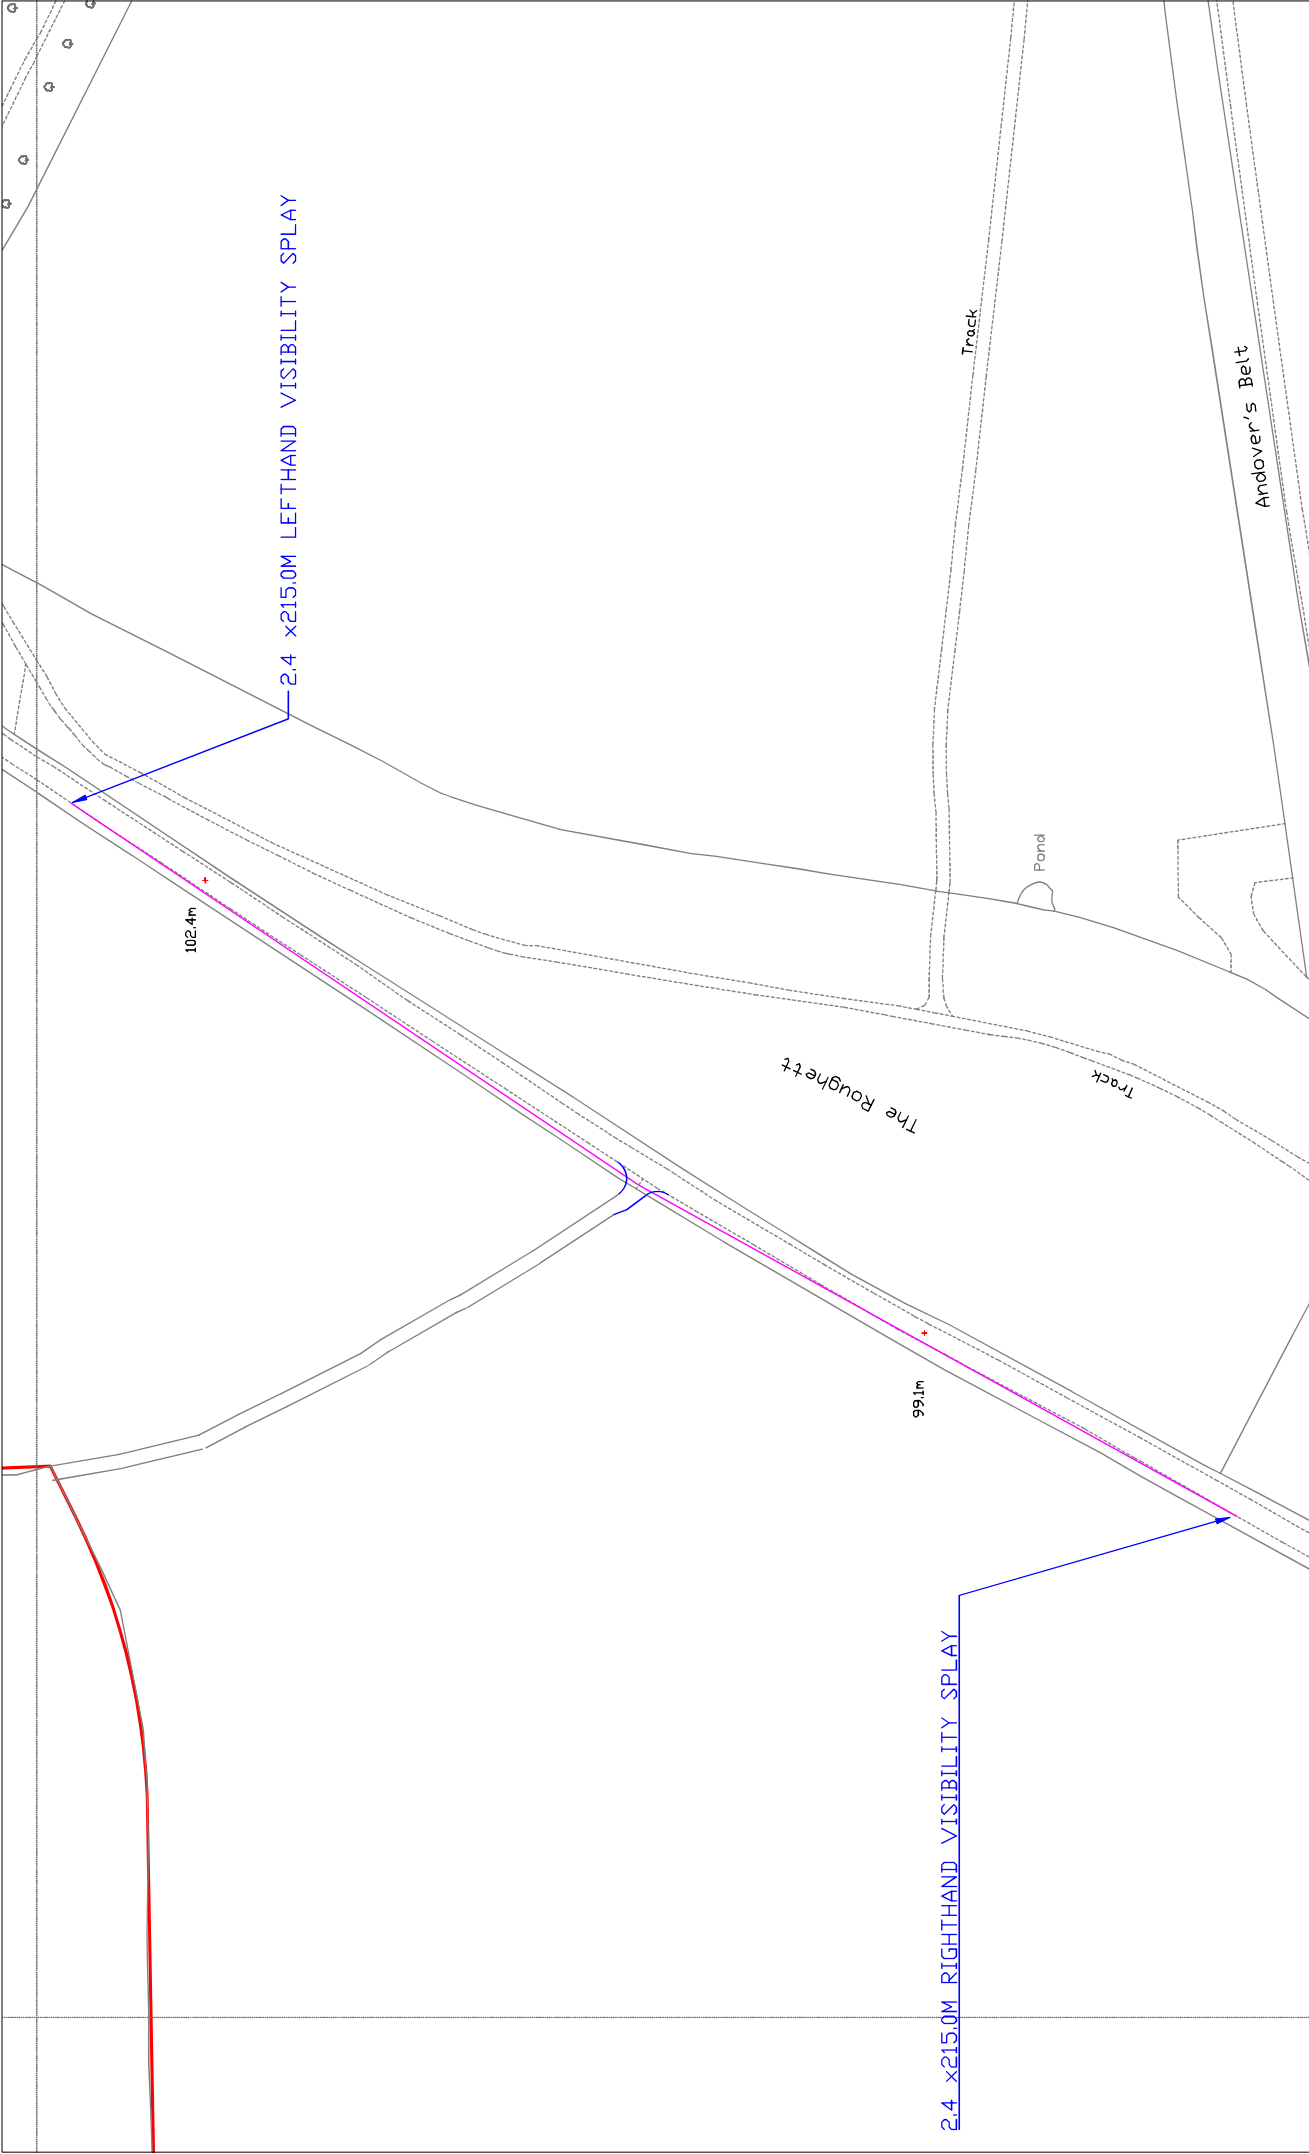

1:1 PLAN

VISIBILITY SPLAYS

NOTES

REVISIONS (CONTINUED)

REVISIONS (CONTINUED)

REVISIONS



CLIENT
FIVE LANES SOLAR LTD.

PROJECT
FIVE LANES SOLAR FARM

FILE NO.	DATE	BY	CHK'D	APP'D
PL01	16/03/2023	HYDROCK	HYDROCK	HYDROCK
REV	DATE	BY	CHK'D	APP'D

TITLE
SITE ACCESS - VISIBILITY SPLAYS

HYDROCK PROJECT NO.
C-16423

SCALE @ A3
1:500

STATUS
SO

REVISION
PL01

SUITSABLE FOR INFORMATION

16423-HYD-XX-XX-DR-TP-0002