


Rev:	Date:	Note:	By:
-	-	-	-

Five Lanes

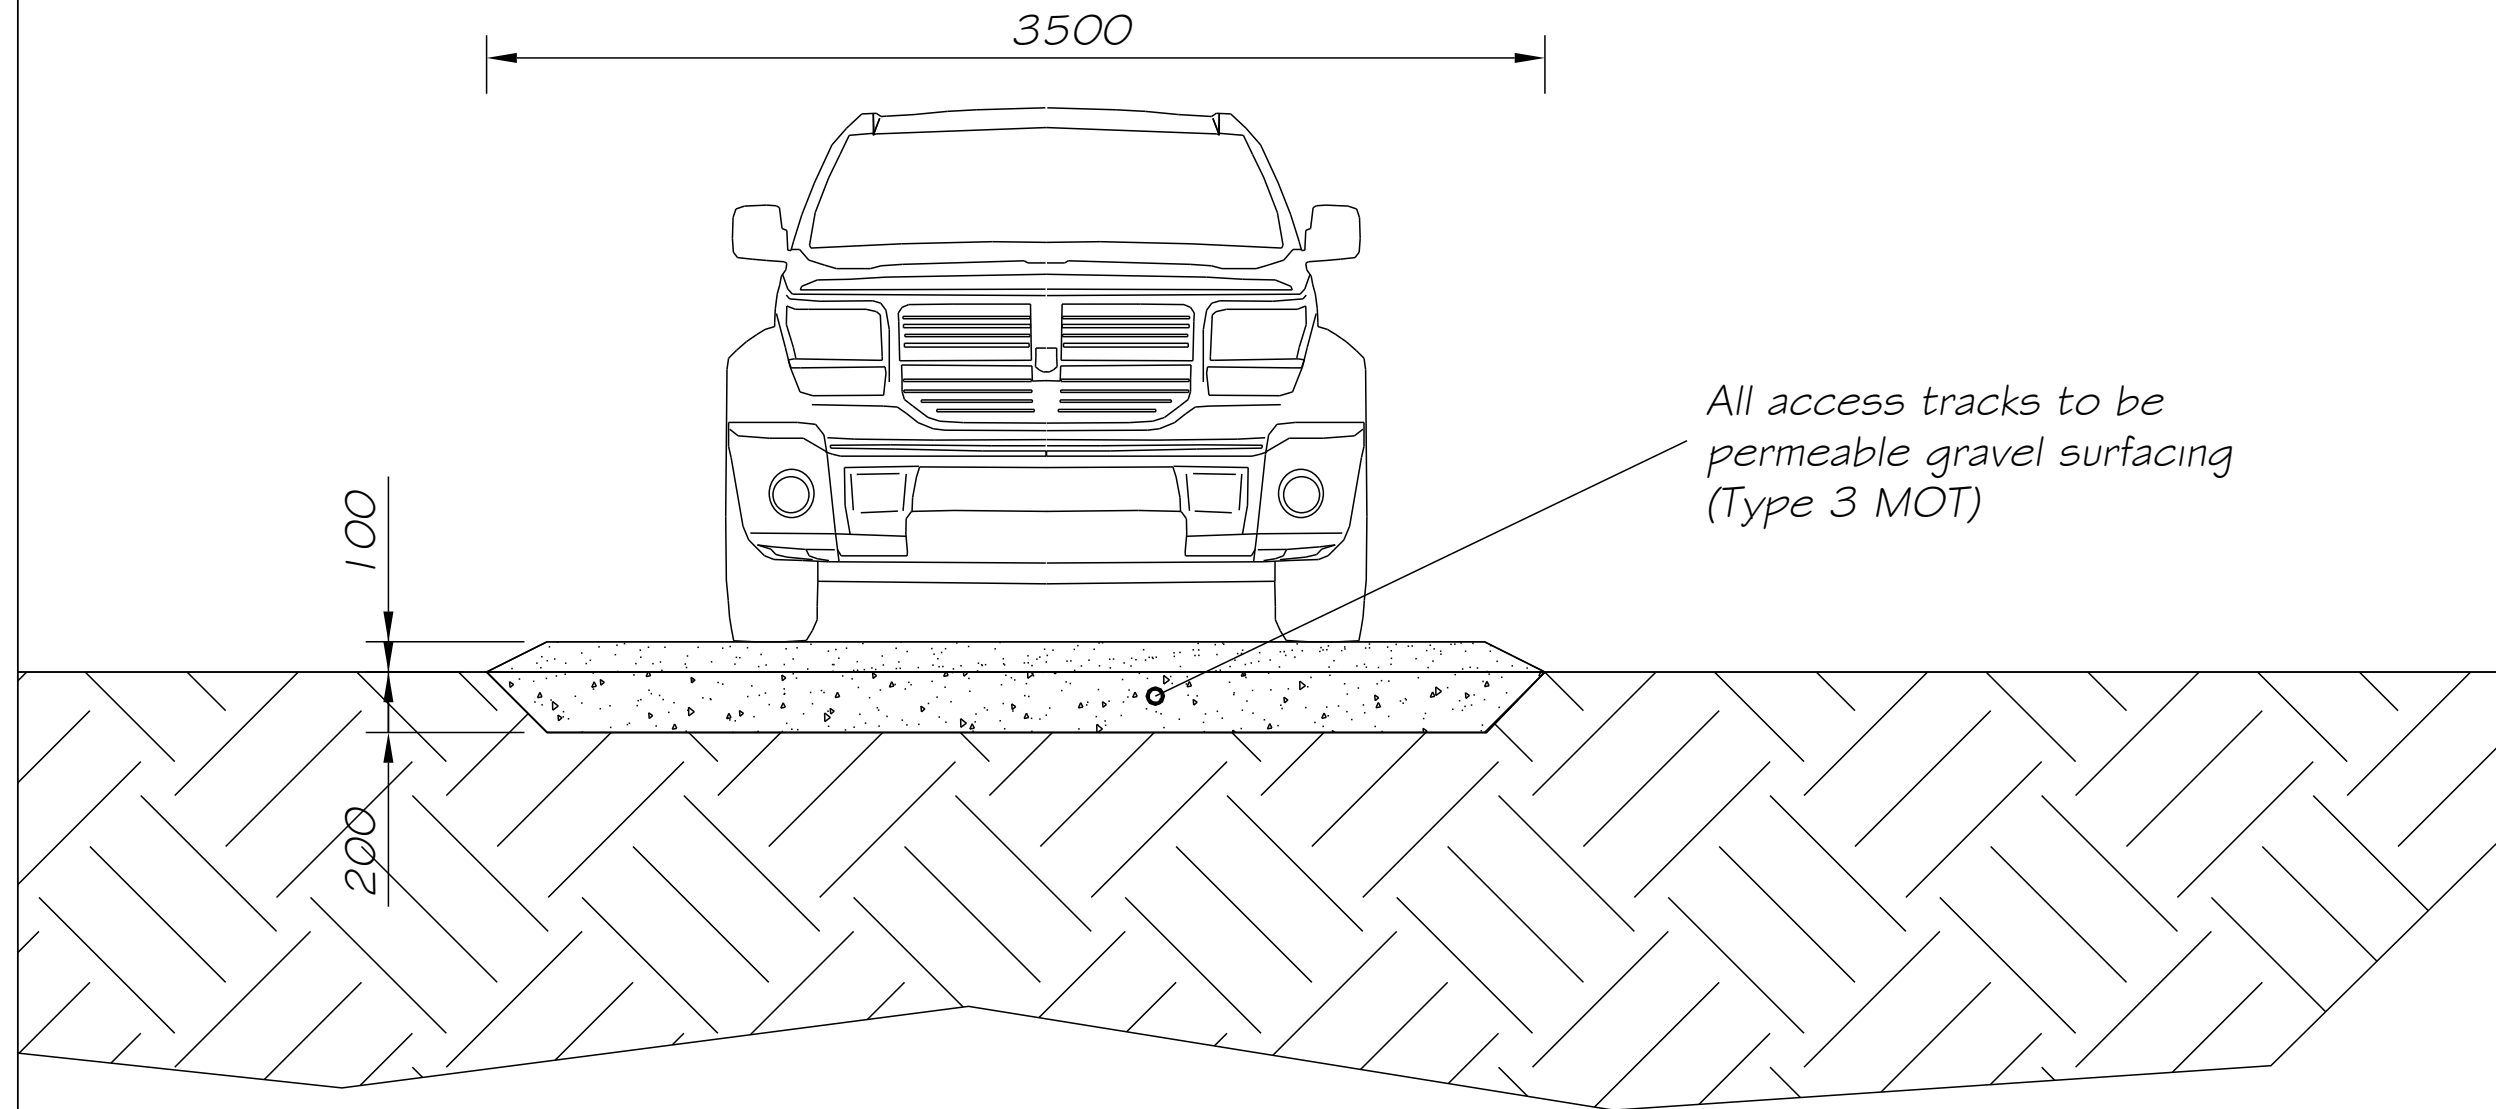

Web: <https://www.lighthouse-dc.co.uk/>

Site: Five Lanes

Drawing Title:

General Detail - Access Track

Drawing No or Client Ref:	Revision:	Scale:
Figure 3	v0.1	1/25 @ A3

Drawn:	Approved By:	Date:	CAD Ref:
ICS	OG	10.12.25	LH23-56 Access Track