


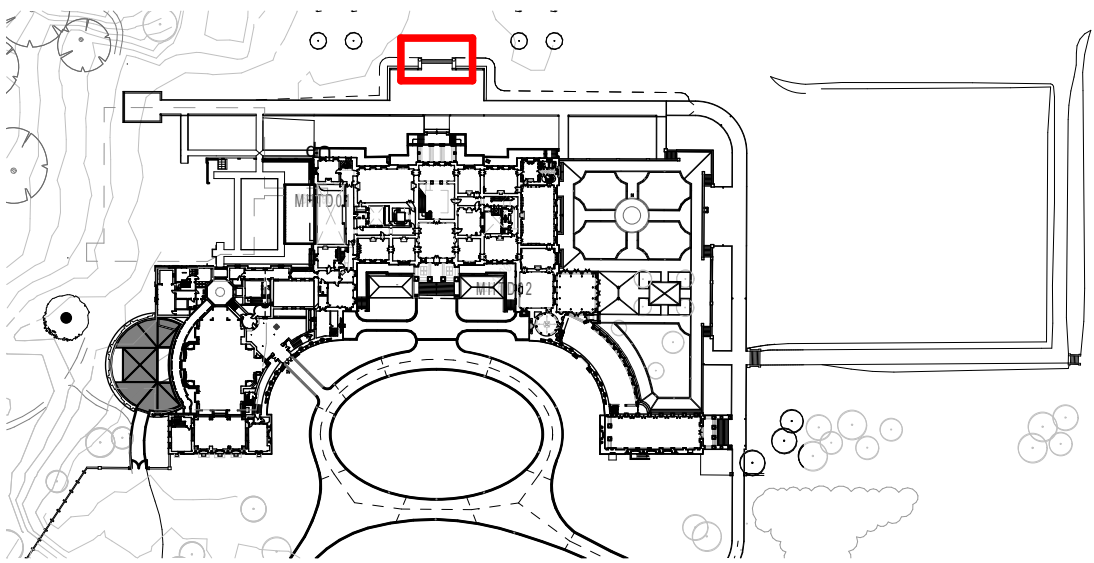

Key Plan 1:2000

Adjacent Properties and Boundaries are shown for illustrative purposes only and have not been surveyed unless otherwise stated.

All areas shown are approximate and should be verified before forming the basis of a decision.

Do not scale other than for Planning Application purposes.

All dimensions must be checked by the contractor before commencing work on site.

No deviation from this drawing will be permitted without the prior written consent of the Architect.

The copyright of this drawing remains with the Architect and may not be reproduced in any form without prior written consent.


Ground Floor Slabs, Foundations, Sub-Structures, etc. All work below ground level is shown provisionally. Inspection of ground condition is essential prior to work commencing.

Reassessment is essential when the ground conditions are apparent, and redesign may be necessary in the light of soil conditions found. The responsibility for establishing the soil and sub-soil conditions rests with the contractor.

NOTE:

- Drawing to be read in conjuncture with the East Terrace Masonry Repair Schedule and the East Terrace Masonry repair Image references document completed on the 2nd of September 2025.
- All dimensions are approximate and are to be checked on site.
- For Section through East Terrace Stairs refer to Section B-B on drawing THL001-ADA-HL-XX-DR-A-3651

- KEY**
- Stone indent repair / replace
 - Moulded stone indent repair / replace
 - Cracking - repairs to be carried out as noted. Any structural cracks to be confirmed with SE.
 - Rebuild / re-bed / stabilise / repoint existing stone
 - Note- existing inappropriate stone indent repair, to be replaced
 - Not seen on site - unable to be surveyed.

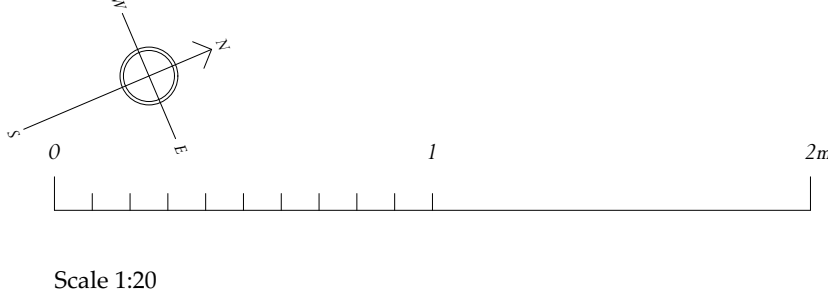

Scale 1:20

02	22.12.25	Note Amended	PD
01	24.11.25	Initial Issue	PD
Rev	Date	Description	Initials

PLANNING

PROJECT Tottenham House - Hard Landscape

TITLE: East Terrace - East Lawn Masonry Stair Repair Schedule

SCALE: 1:20 @A1

DATE: November 2025

DRAWING No: THL001-ADA-HL-XX-DR-A-0481(02)


DRAWN BY: PD

ADAM ARCHITECTURE

OLD HYDE HOUSE, 75 HYDE STREET
WINCHESTER, HANTS, SO23 7DW, TEL. 01962 843843


WEST WING, SOMERSET HOUSE, STRAND
LONDON, WC2R 1LA, TEL. 020 7 841 0140

www.adamarchitecture.com contact@adamarchitecture.com

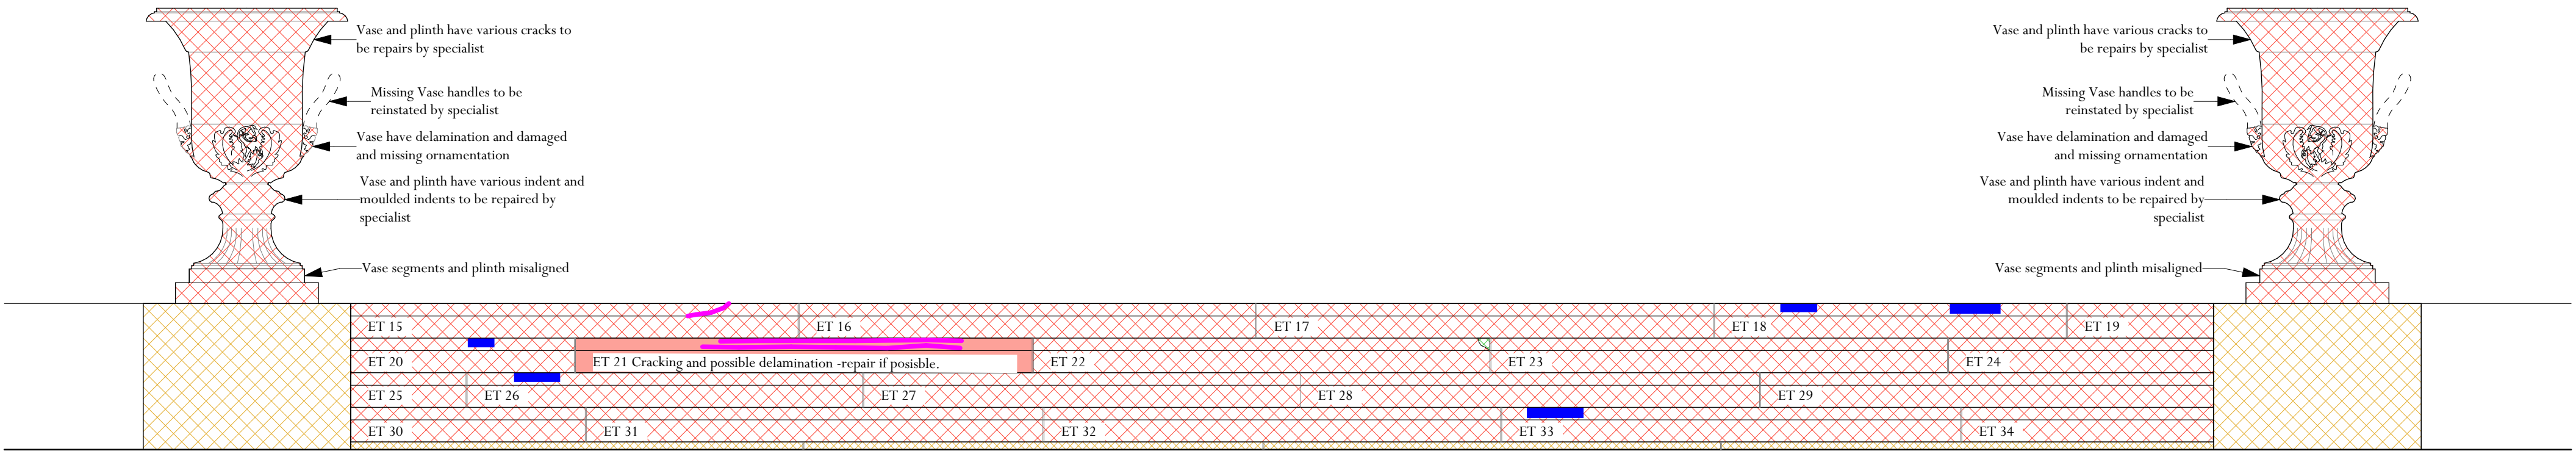

Existing East Lawn Stair - Elevation

1:20

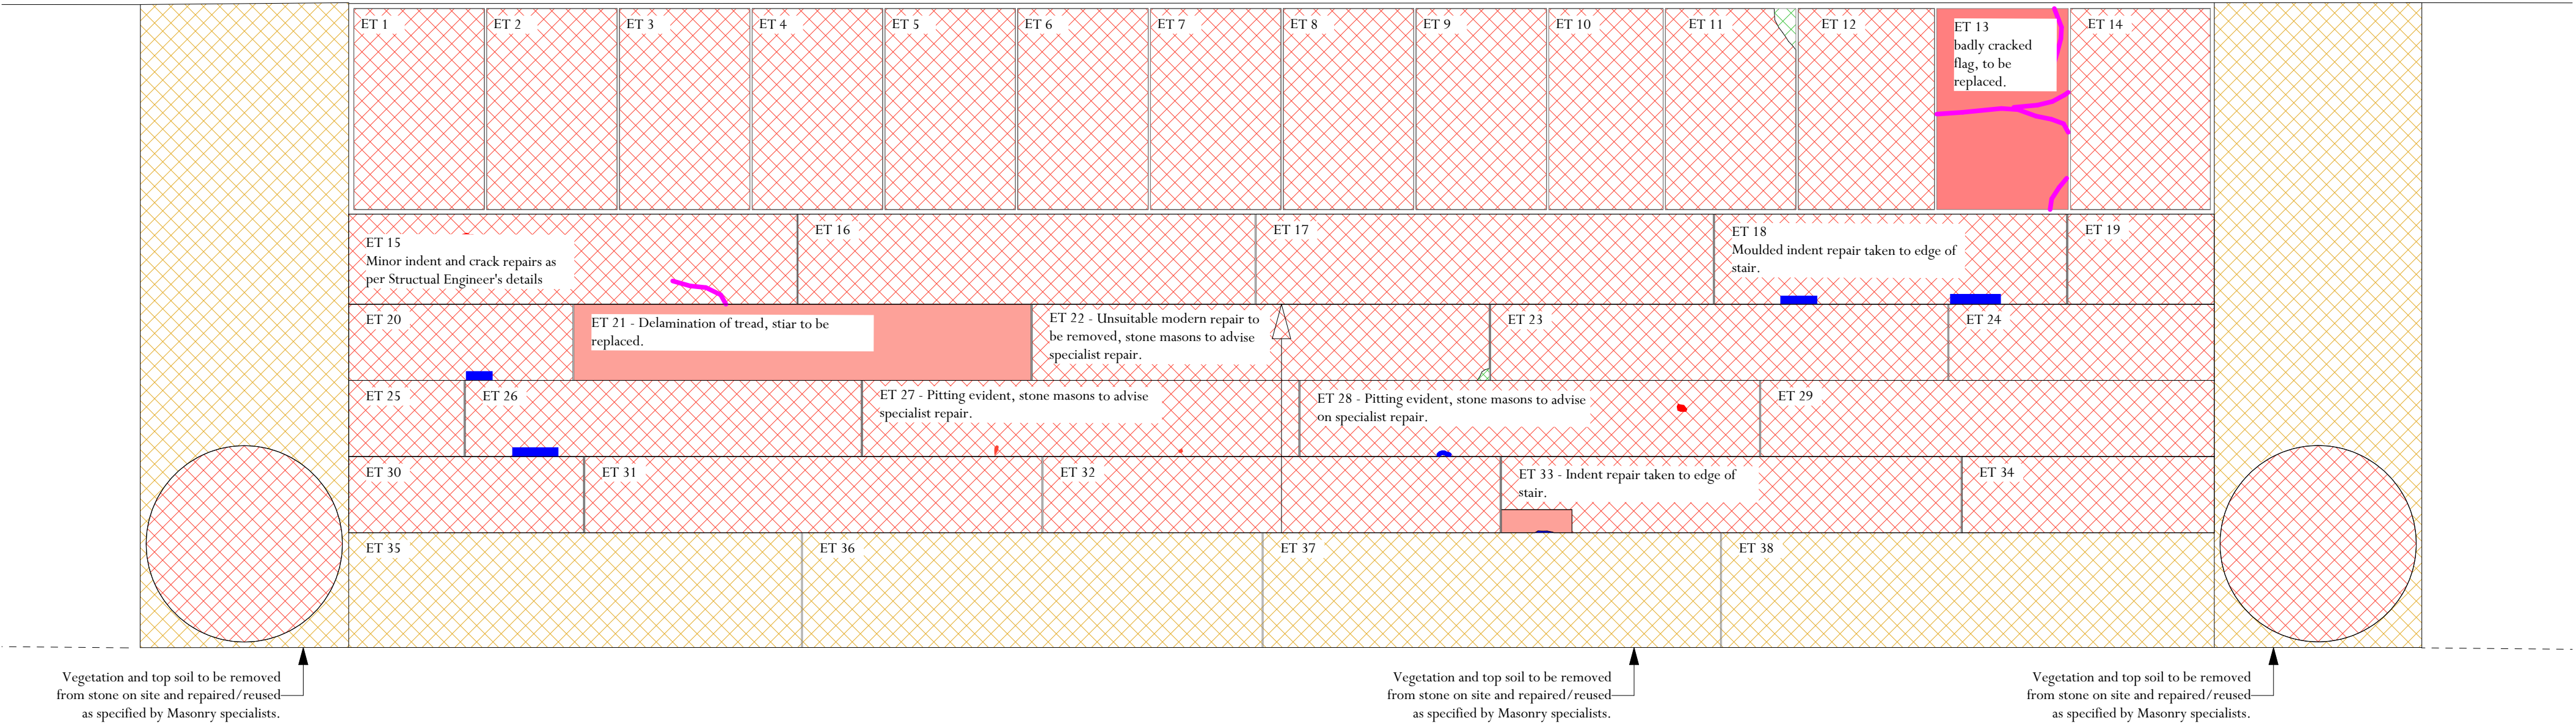

Existing East Lawn Stair - Plan

1:20