


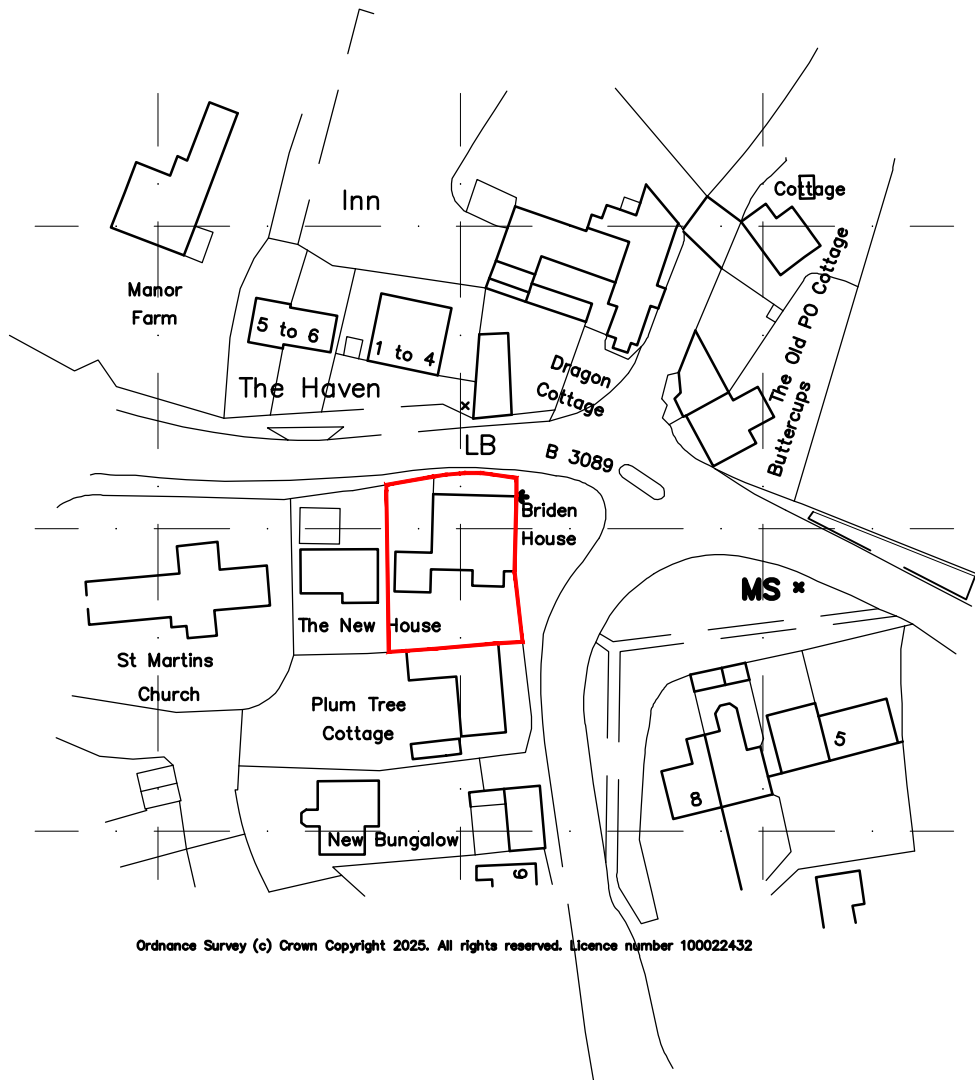

Ordnance Survey (c) Crown Copyright 2025. All rights reserved. Licence number 100022432

SITE LOCATION PLAN [1:1250]



SCALE IN METRES [1:1250 on A4]
0 5 10 15 20 25 30

WAYNE CARD

ARCHITECTURAL SERVICES

The Studio, 36 Crookhays,
Shaftesbury, Dorset. SP7 8DX

Tel:- (01747) 851771

Mobile - 07970 984586

email - wayne.card@btconnect.com

JOB TITLE:

Proposed Replacement Windows @

Briden House, West Street,

Barford St Martin, SP3 4AH

DRAWING TITLE:

SITE LOCATION PLAN

DRAWING No:

WAC/1425/L01

SCALE: 1:1250

PAPER: on A4

REV:-

1 2 3 4 5 6 7 8 9 10

DATE: 16/10/25

THIS DRAWING IS COPYRIGHT

DRAWN: WAC