




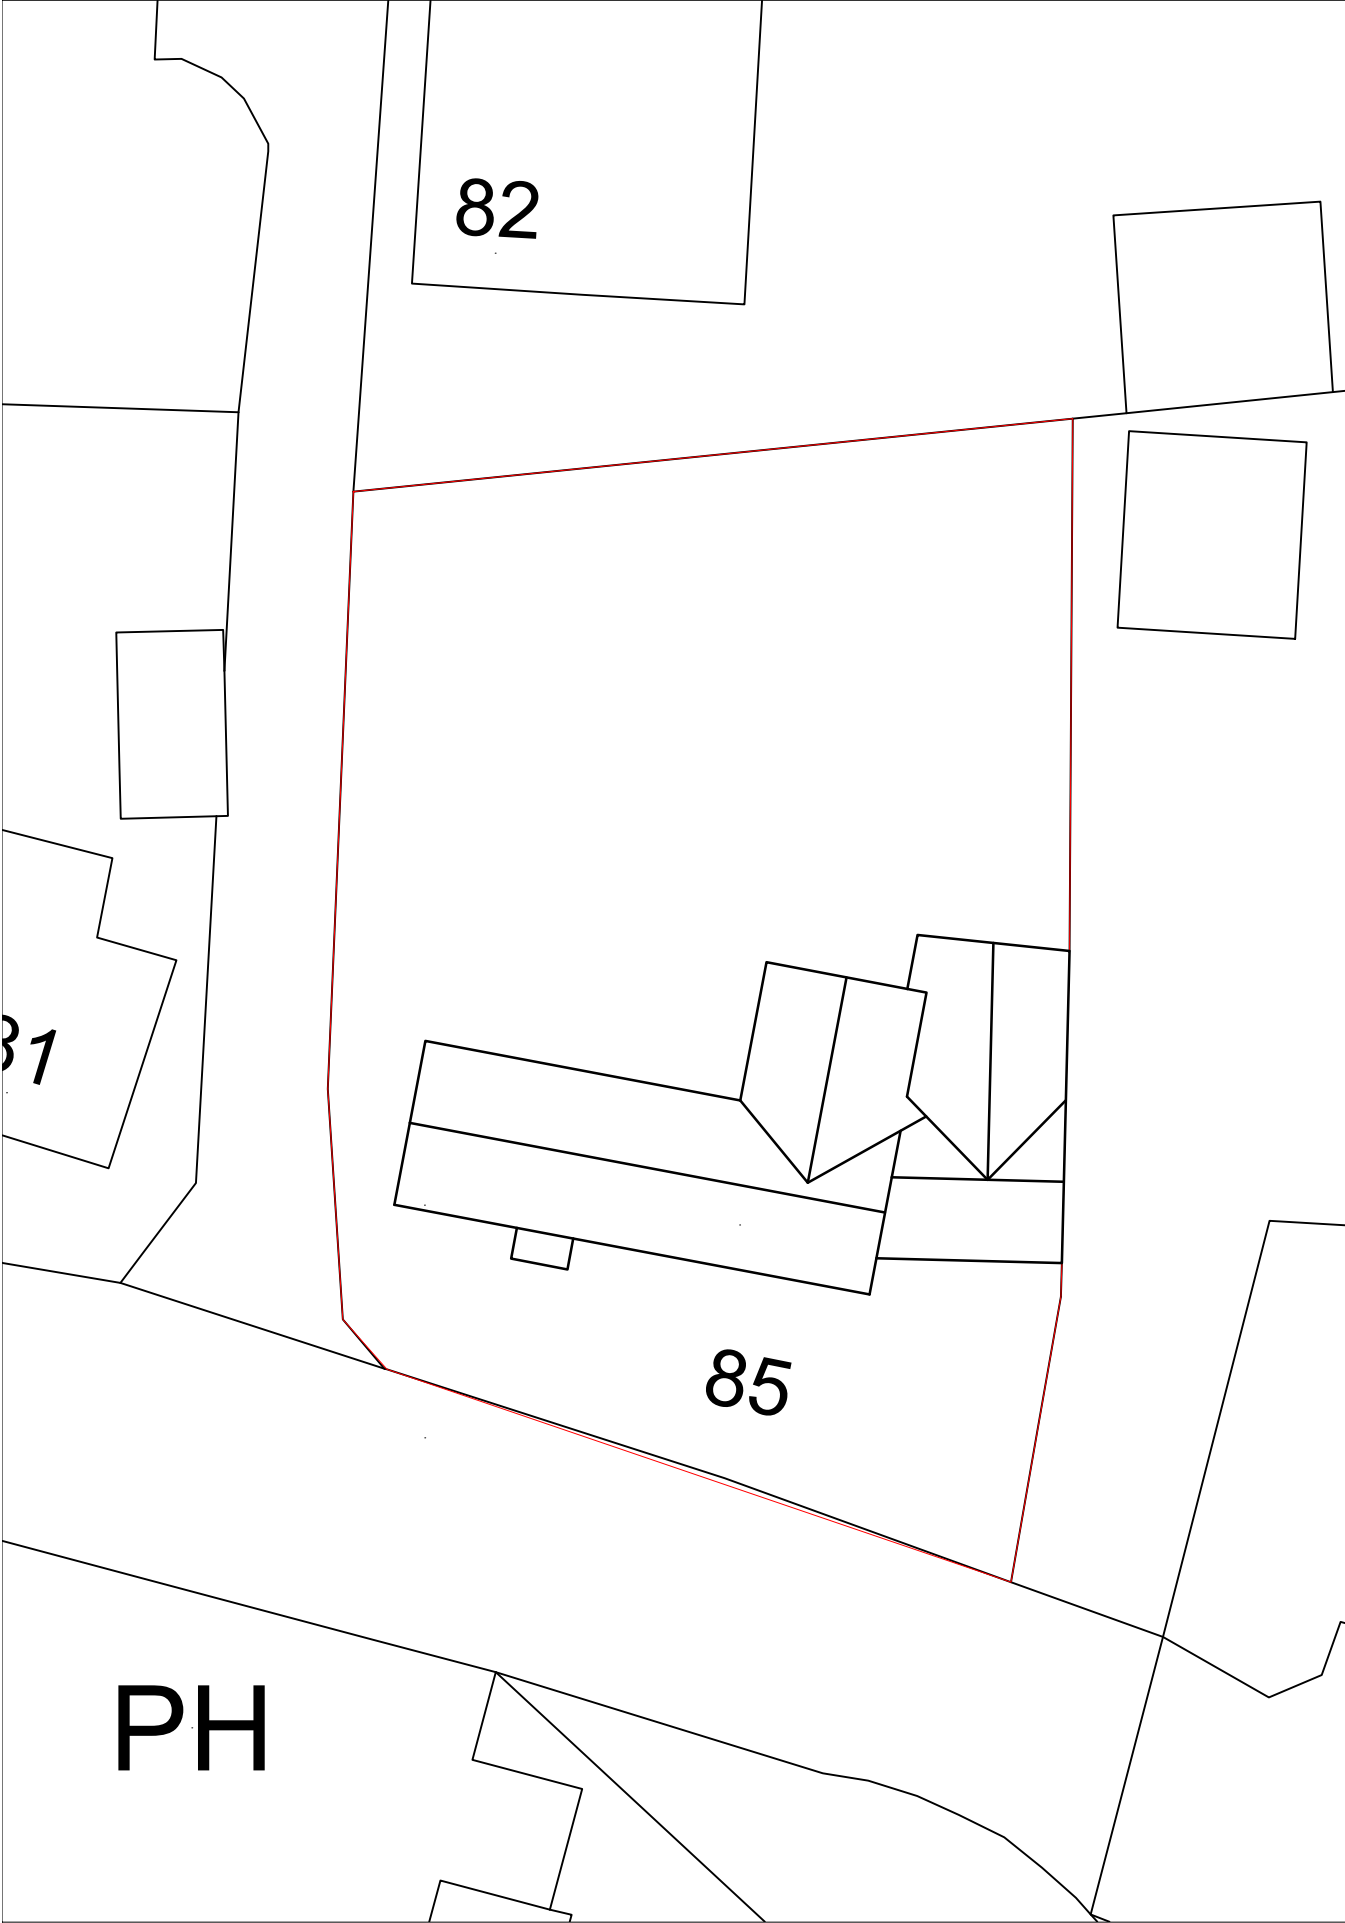

Existing Block Plan

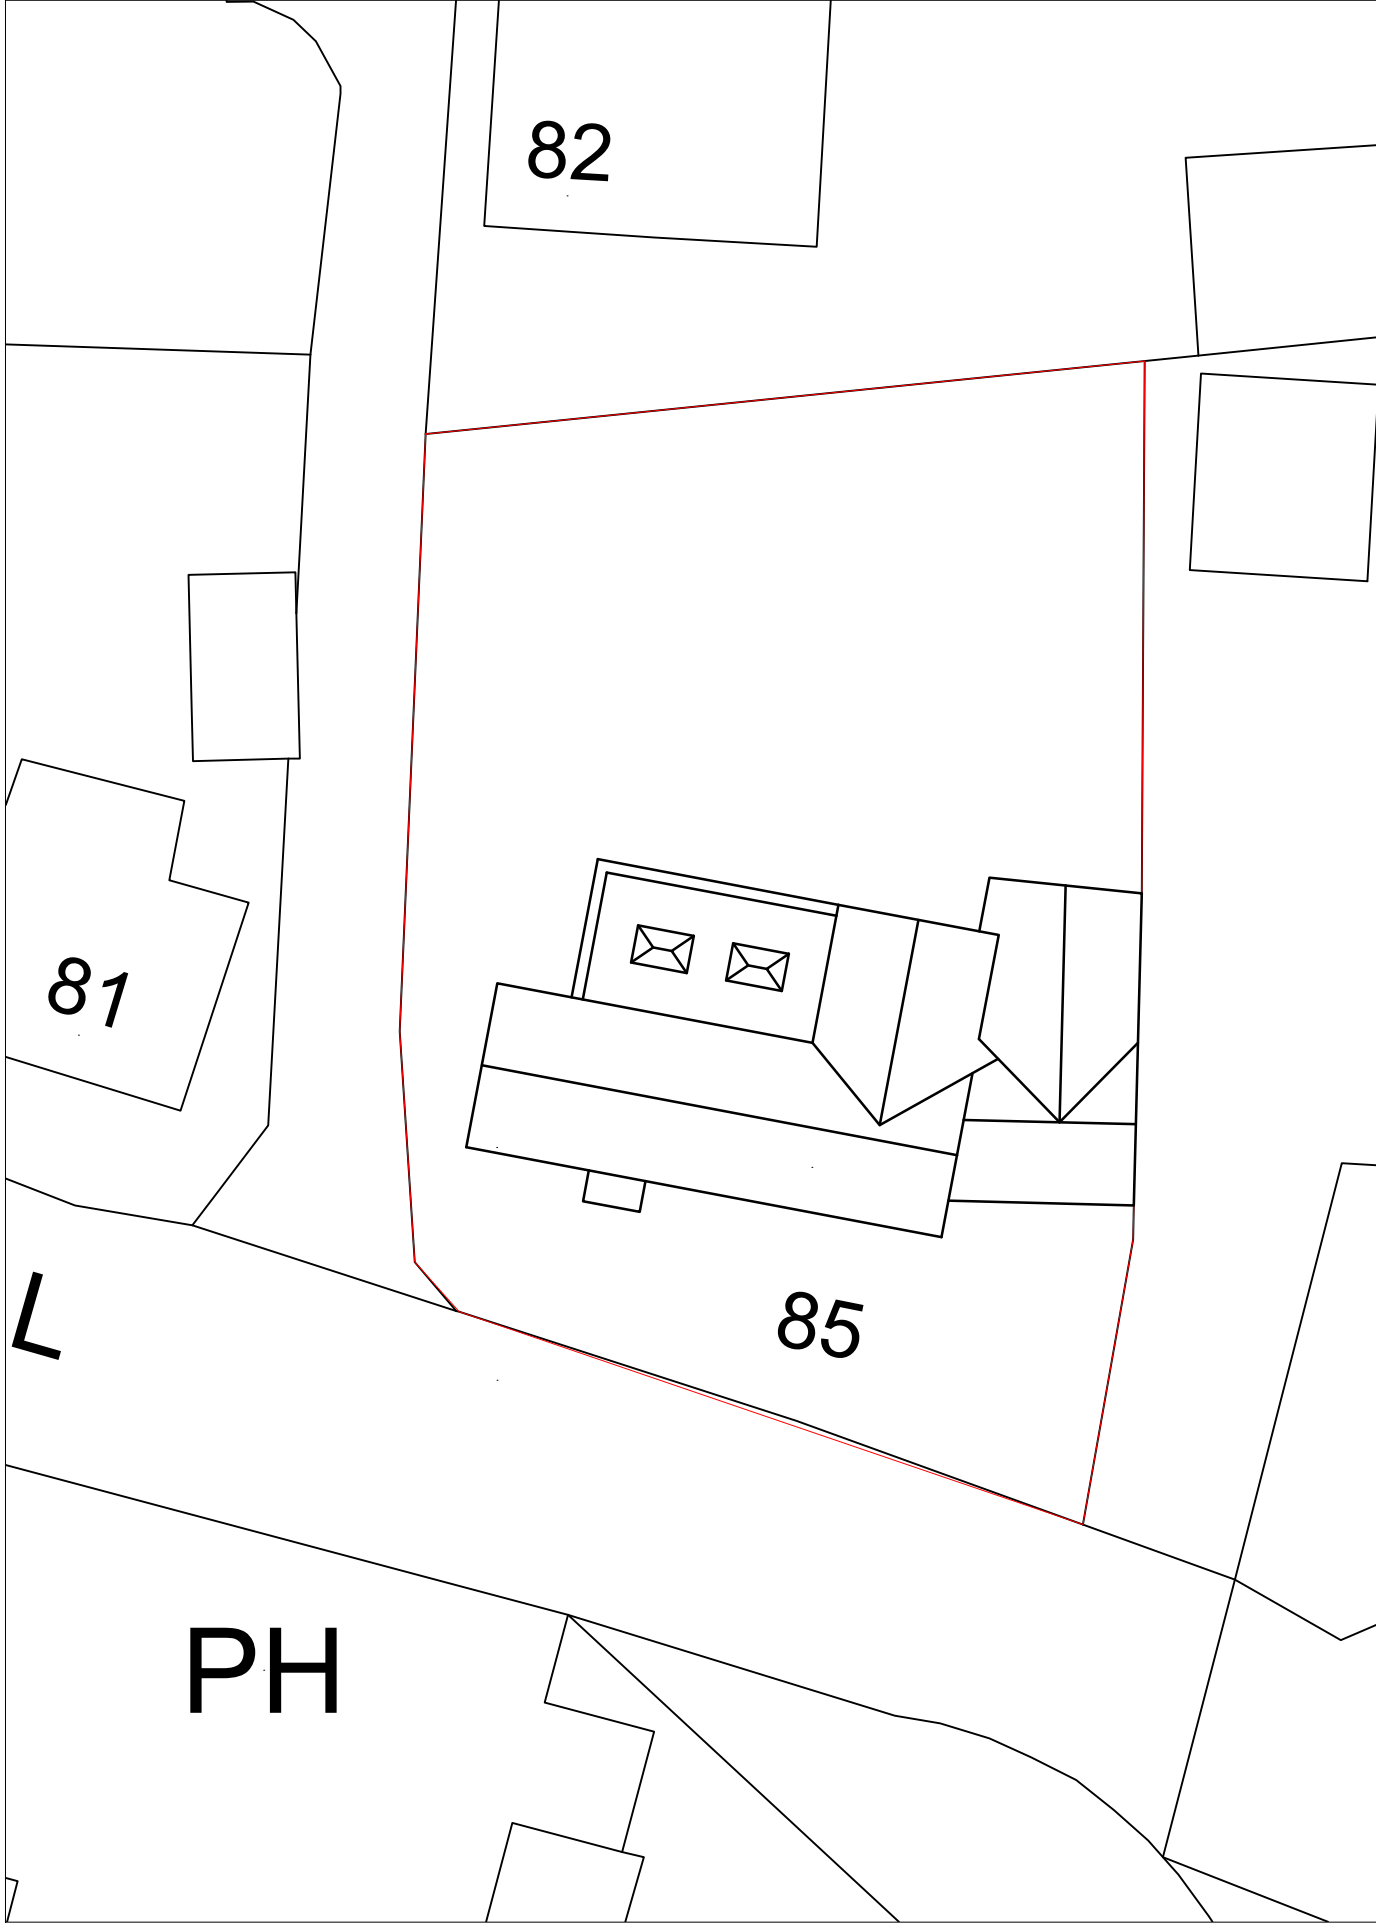

Proposed Block Plan

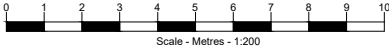

**NOTES:**

1. This drawing is the property of MJF CAD Solutions and must not be copied or disclosed for any purpose except as authorised by MJF CAD Solutions or the client.

| Rev | Date | By | Chk | Comment |
|-----|------|----|-----|---------|
|     |      |    |     |         |
|     |      |    |     |         |
**MJF CAD SOLUTIONS**  
MJF CAD Solutions Ltd.  
Basepoint Business Centre, Rivermead Drive  
Swindon, SN5 7EX  
Tel: 01793 407941 - Mob: 07783 226700  
Email: [mike@mjfcadsolutions.co.uk](mailto:mike@mjfcadsolutions.co.uk)  
Website: [www.mjfcadsolutions.co.uk](http://www.mjfcadsolutions.co.uk)

Client

Mr Foster  
85 Pavenhill  
Purton  
SN5 4DA

Project Title

Single Storey Rear Extension

Drawing Title

Existing & Proposed Block Plans

Drawn by:  
MJF

Scale:  
1:200 - A3

Date:  
Jan 2026

Drawing No.  
1163\_03

Rev.