

New timber door frame and decorative architraves to match existing style - paint finish

New solid timber 4-panel door with polished brass ironmongery

Steel lintel for solid masonry walls
300mm bearing either side
Fully concealed in mortar joints

New timber door frame and decorative architraves to match existing style - paint finish

New solid timber 4-panel door with polished brass ironmongery

Brickwork made good around opening
Wall to receive fresh coat of breathable interior masonry paint - white


Notes
Report any discrepancies to the author.
Scale for planning purposes only
This drawing is copyrighted to Temple Ford Design LTD.



Elevation

Section

Plan

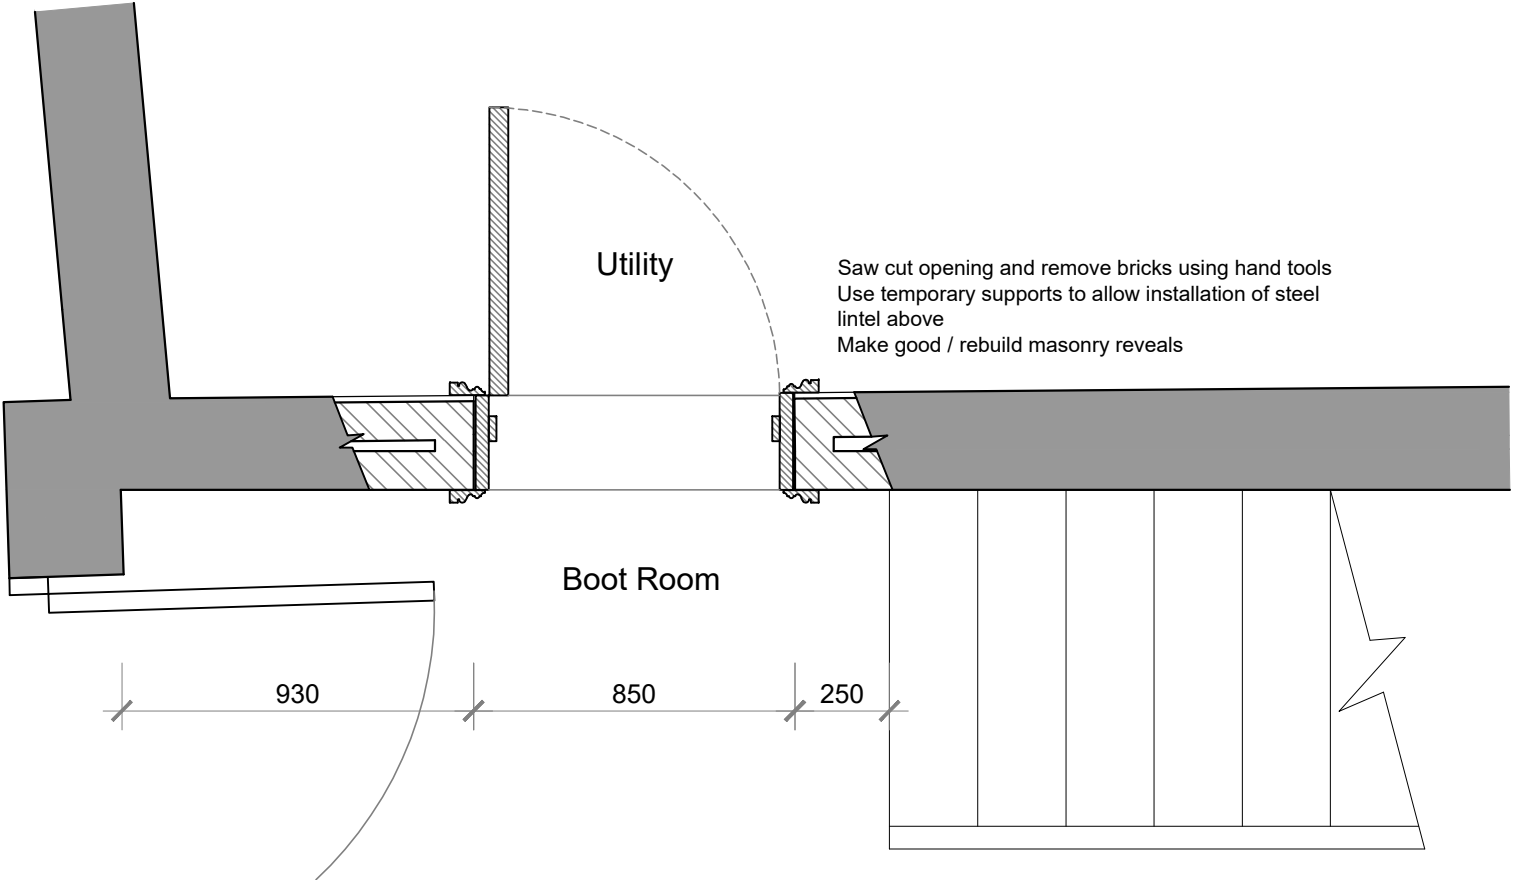

~ Rev:	~ Date:	~ Description:
--------	---------	----------------

Client:
Mr & Mrs Scrimgeour

Project:
Beech Knoll, Crooked Corner,
Aldbourn, Wiltshire

Drawing Title:
Utility & Boot Room Doorway
as Proposed

Project: 2327	Dwg No: D107	Rev:
------------------	-----------------	------

Status: Design	Drawn: CW	Checked: DMM
-------------------	--------------	-----------------

Date: Dec 2025	Scale @ A3: 1:20
-------------------	---------------------

Temple Ford Design Ltd
architects



T 023 8027 6393
E templeforddesign@gmail.com W templeforddesign.co.uk