







WEST ELEVATION:

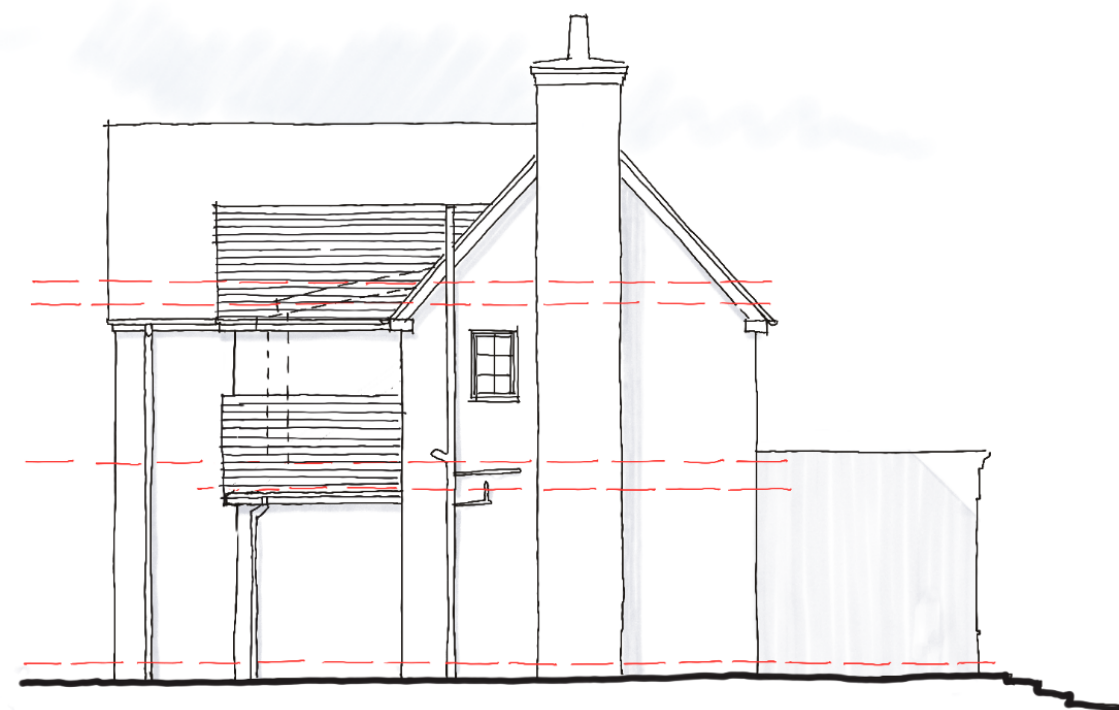

SOUTH ELEVATION:

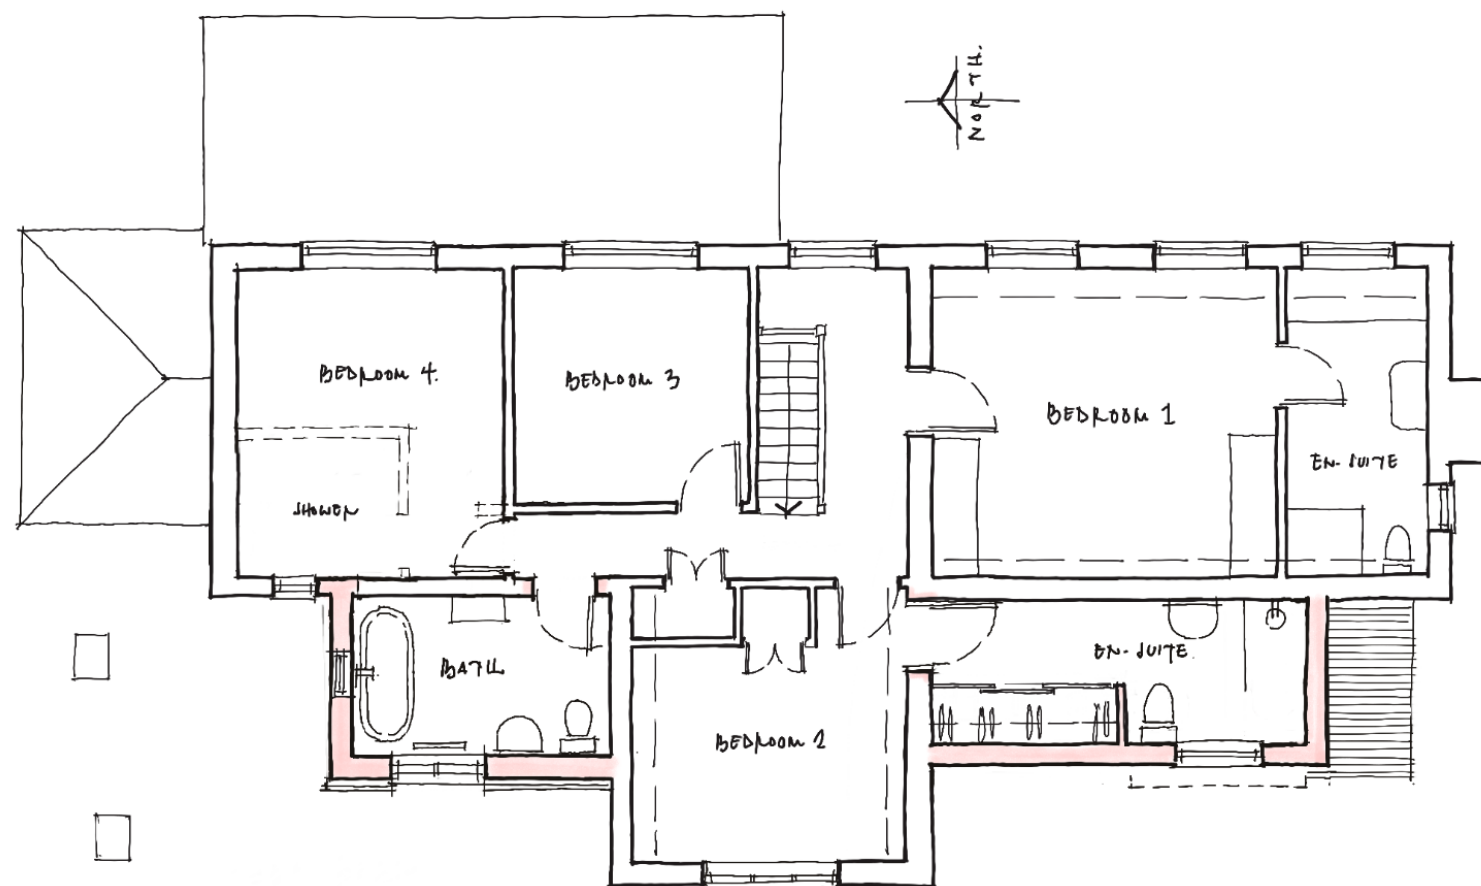

FIRST FLOOR PLAN:

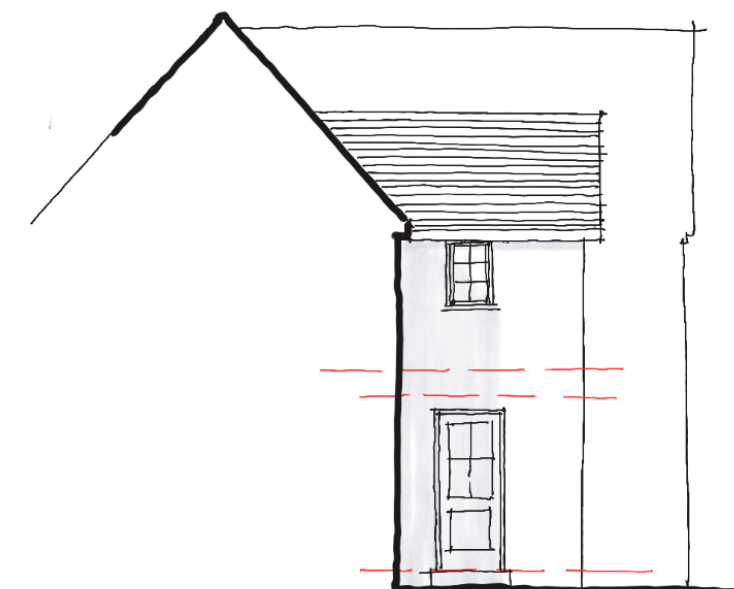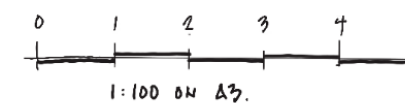

NORTH: