


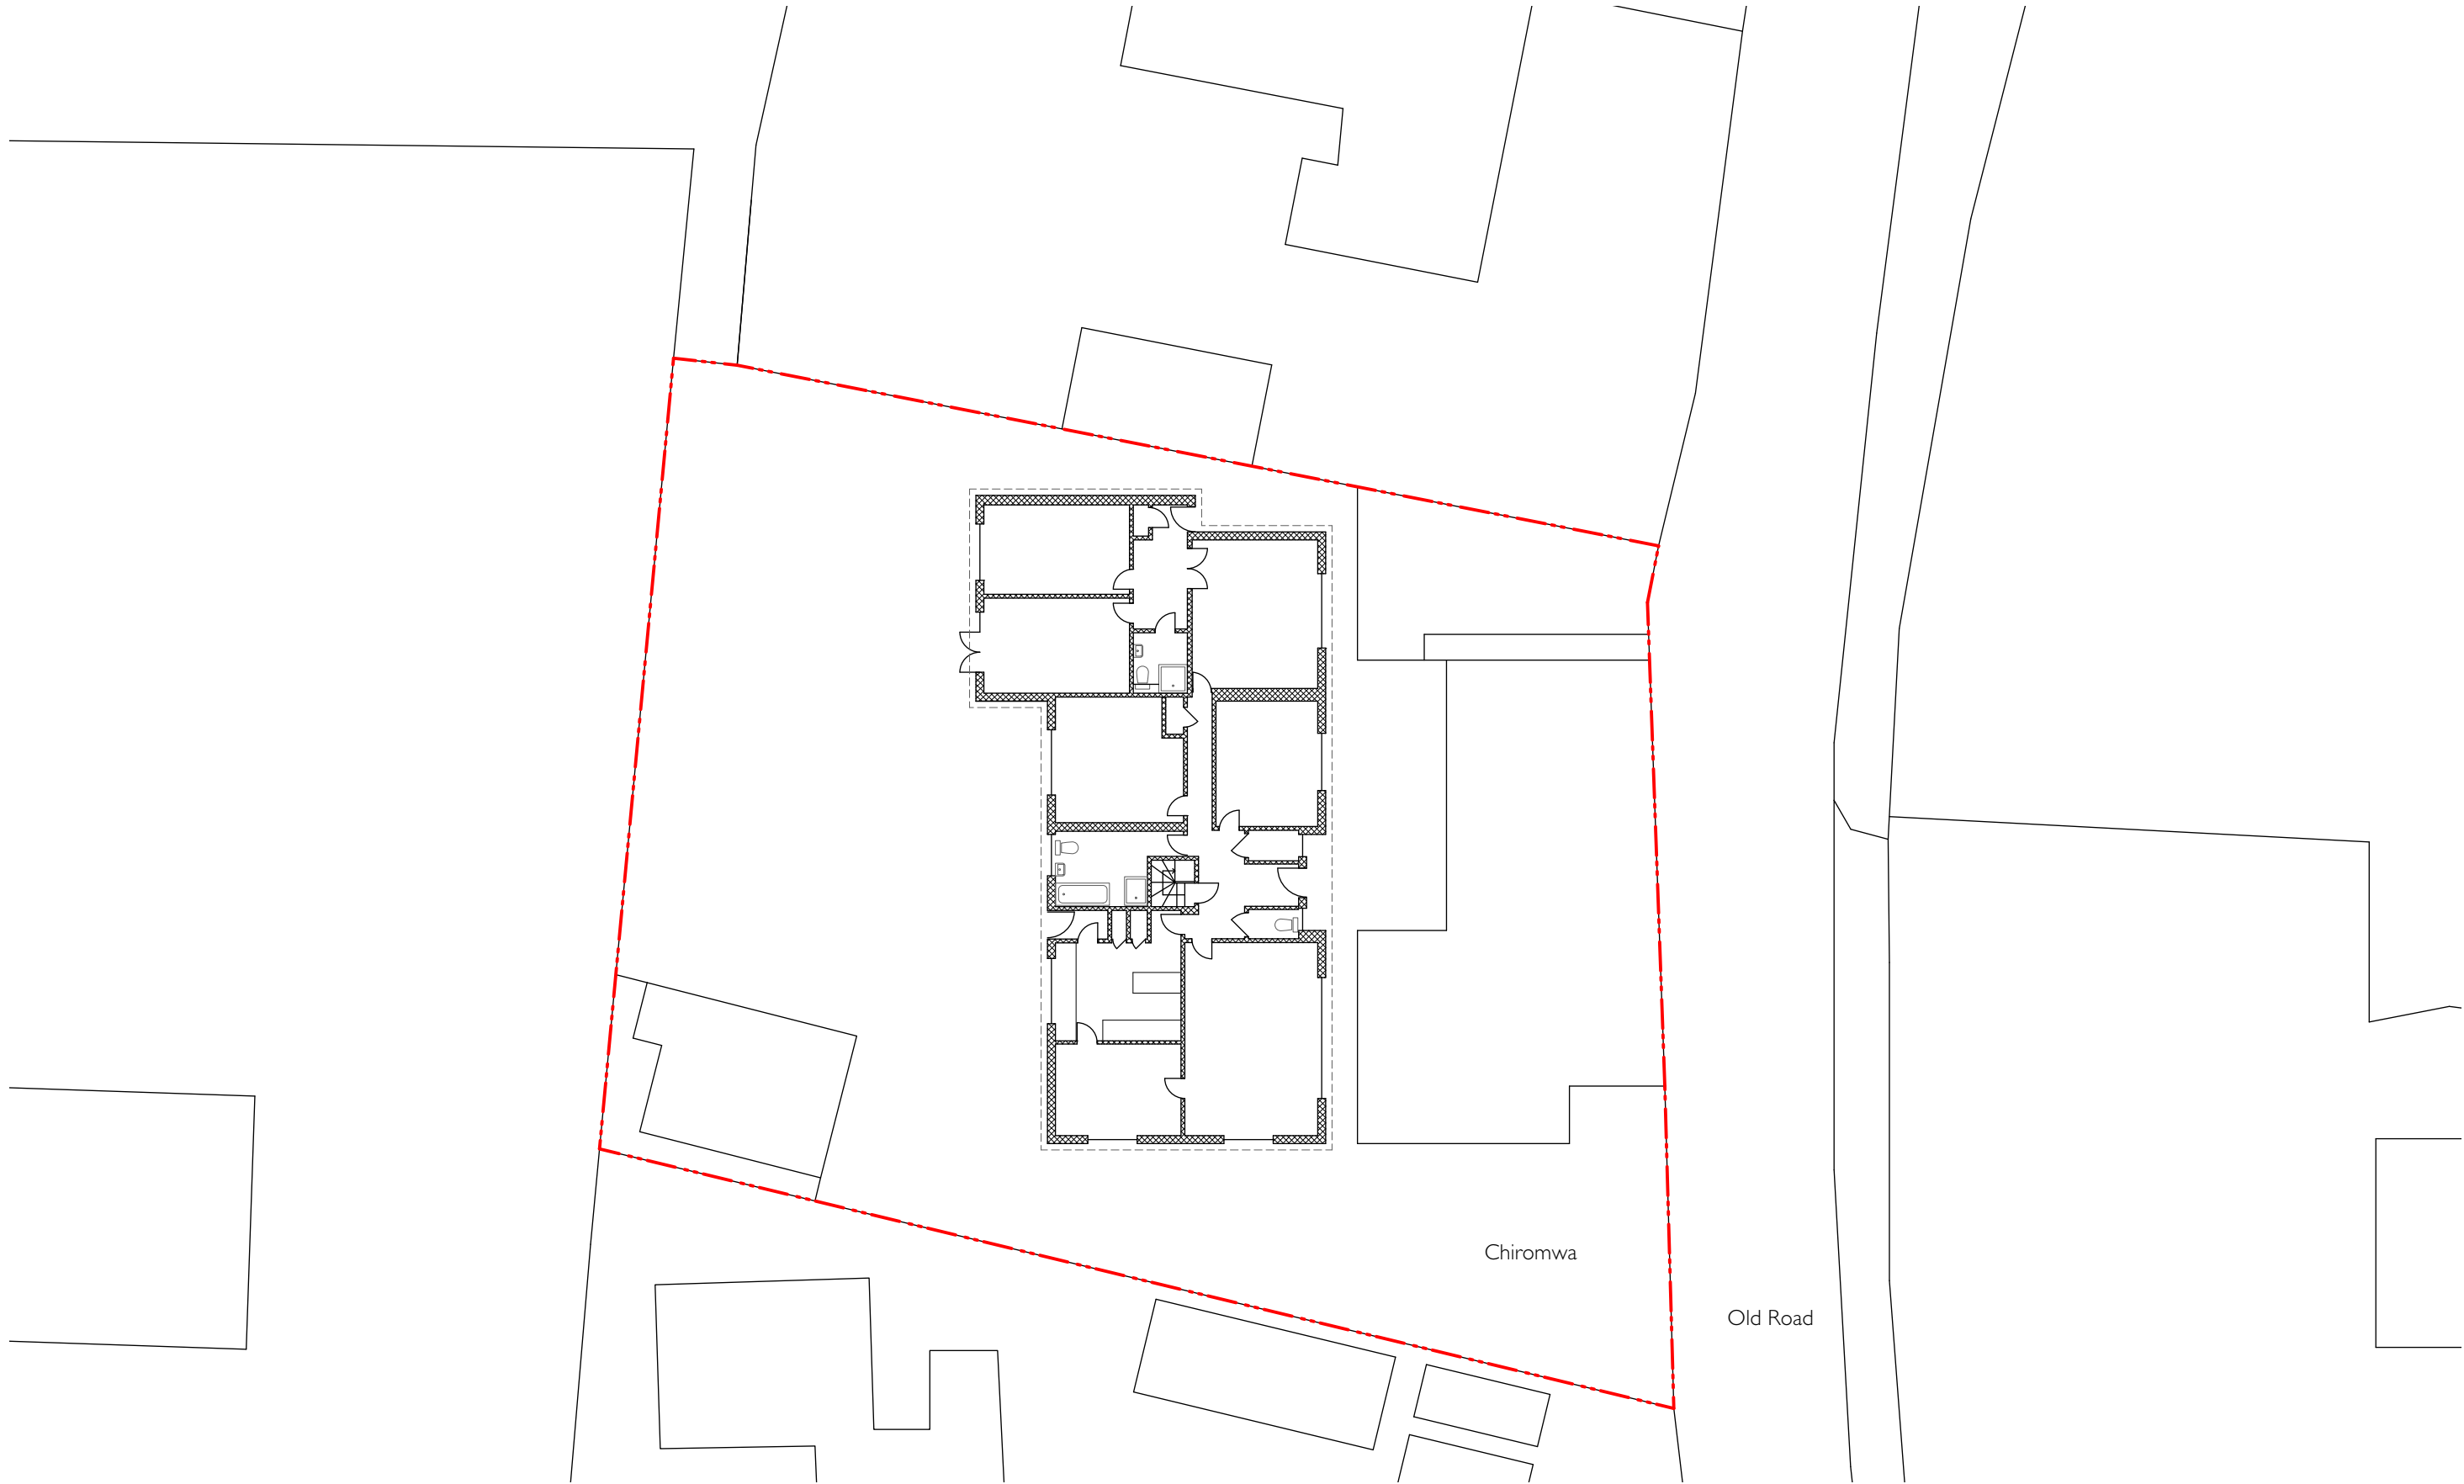

DO NOT SCALE OF THIS DRAWING FOR CONSTRUCTION PURPOSES		REV	DATE	DESCRIPTION	OSADLERDESIGN	
All dimensions in millimetres. All dimensions and conditions are to be checked on site prior to preparing drawings or commencing work. Any discrepancies within these drawings are to be reported to the architect. Any variation or supplementary drawings are to be approved by the architect. Drawing not suitable for construction use.		PI	26/01/30	FOR PLANNING SUBMISSION ONLY	T: 07774096388. E: osadlerdesign@outlook.com	
1:200 0 2 4 6 8 10m		XXXX.L.005				
		EXISTING SITE PLAN				
		Chiromwa				
		SHEET	A3	SCALE	1:200	