




A ONE X NEW PICTORIAL TO BE FIXED TO THE EXISTING BRACKET
SIZE. 0.8m x 1100mm. H.A.G. 4.75m.

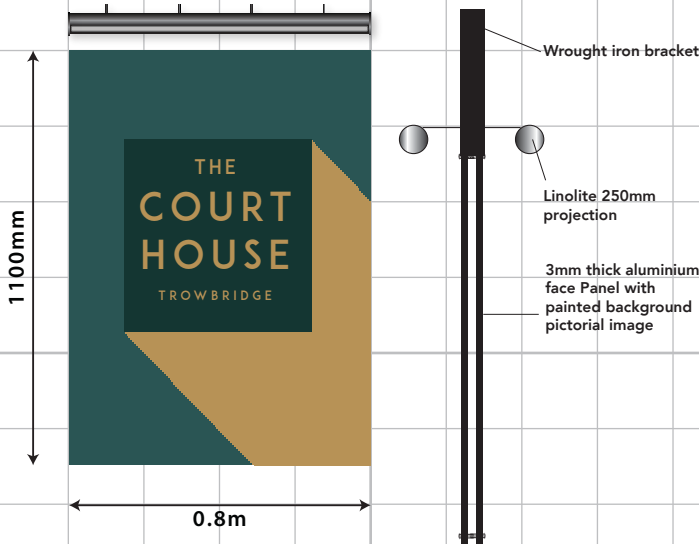


B ONE X A SET OF INDIVIDUAL HOUSENAME LETTERS ON A
TIMBER FASCIA WITH TROUGH LIGHT
SIZE. 8.8m x 900mm. H.A.G. 2.8m.

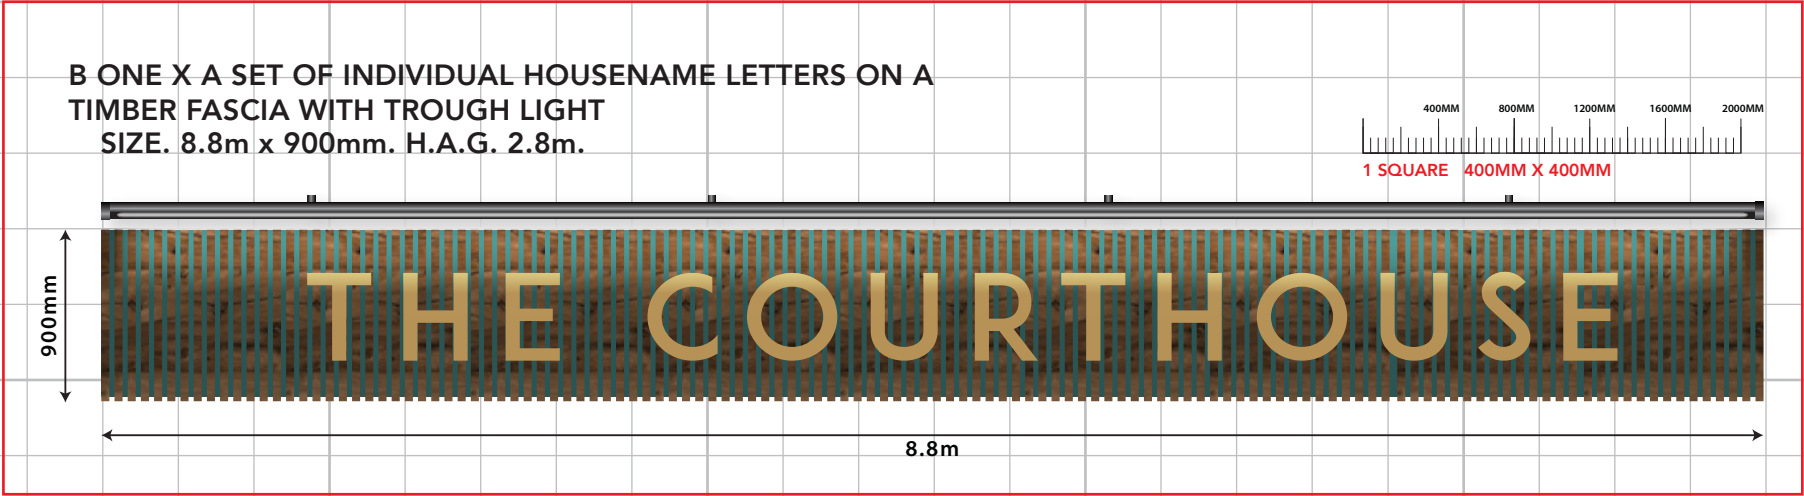


C TWO X CHALKBOARDS
SIZE. 0.55m x 1400mm.
H.A.G. 1.2m.

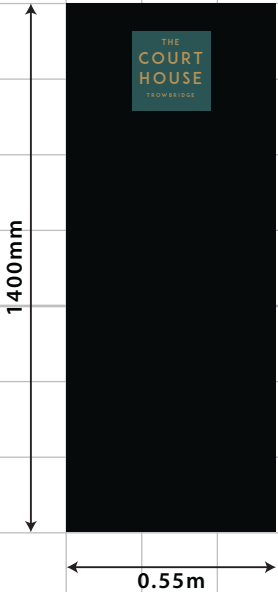


D EIGHT X LED FLOOD LIGHTS
SIZE. 0.23m x 168mm. H.A.G. 4/9.5m.

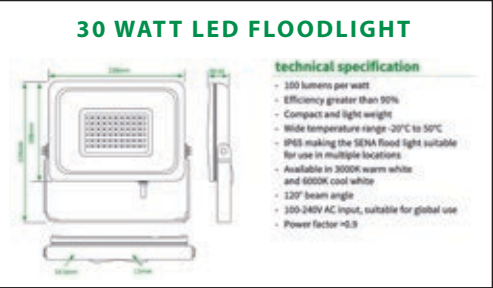


E OMITTED


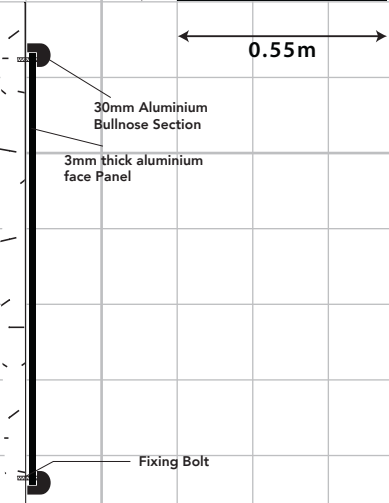



F ONE X SET OF SIGNWRITTEN SECONDARY TEXT
SIZE. 7.6m x 300mm. H.A.G. 6.8m.

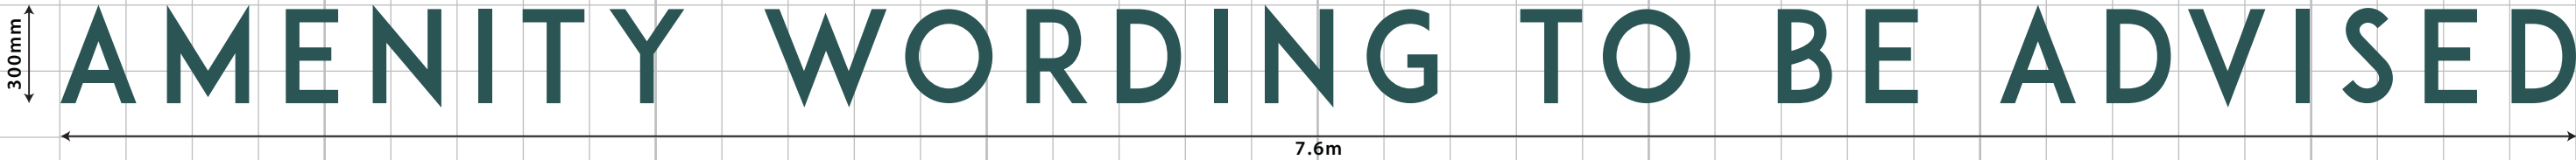

PLEASE REFER TO PAINT MANUFACTURER SWATCHES PRIOR TO APPROVAL

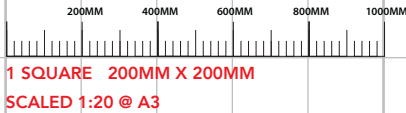

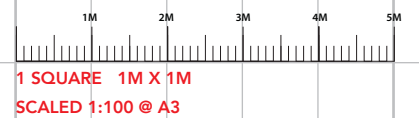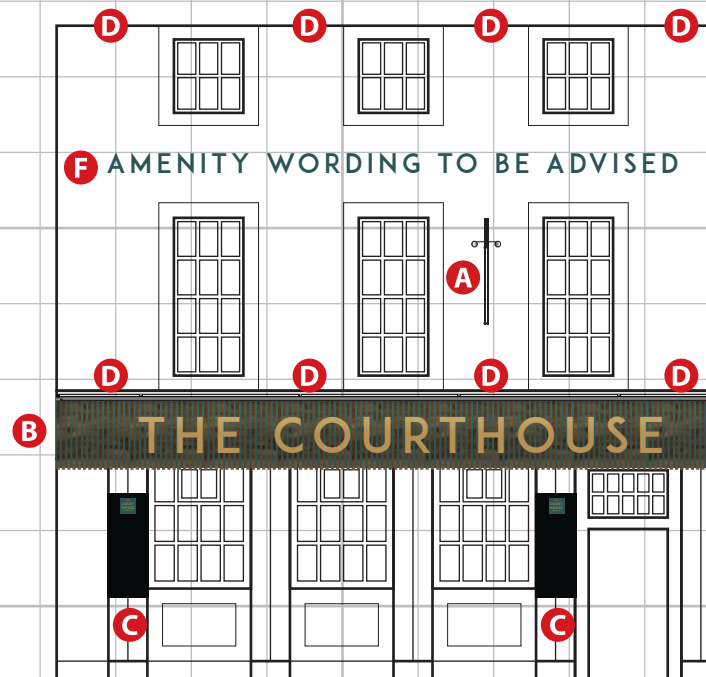

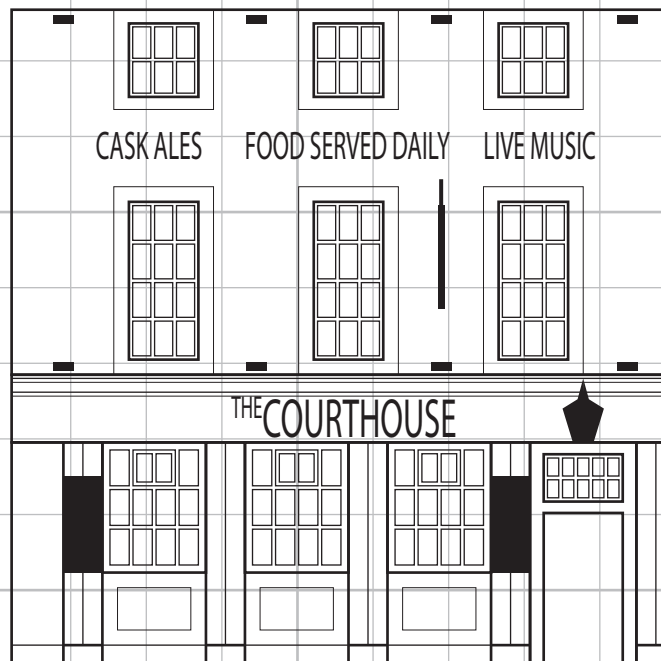

1M 2M 3M 4M 5M
 1 SQUARE 1M X 1M
 SCALED 1:100 @ A3



BS 16 C 39 | GF RENDER

DH ASH WHITE | FF RENDER

PLEASE REFER TO PAINT MANUFACTURER SWATCHES PRIOR TO APPROVAL

PROPOSED ELEVATIONS

