



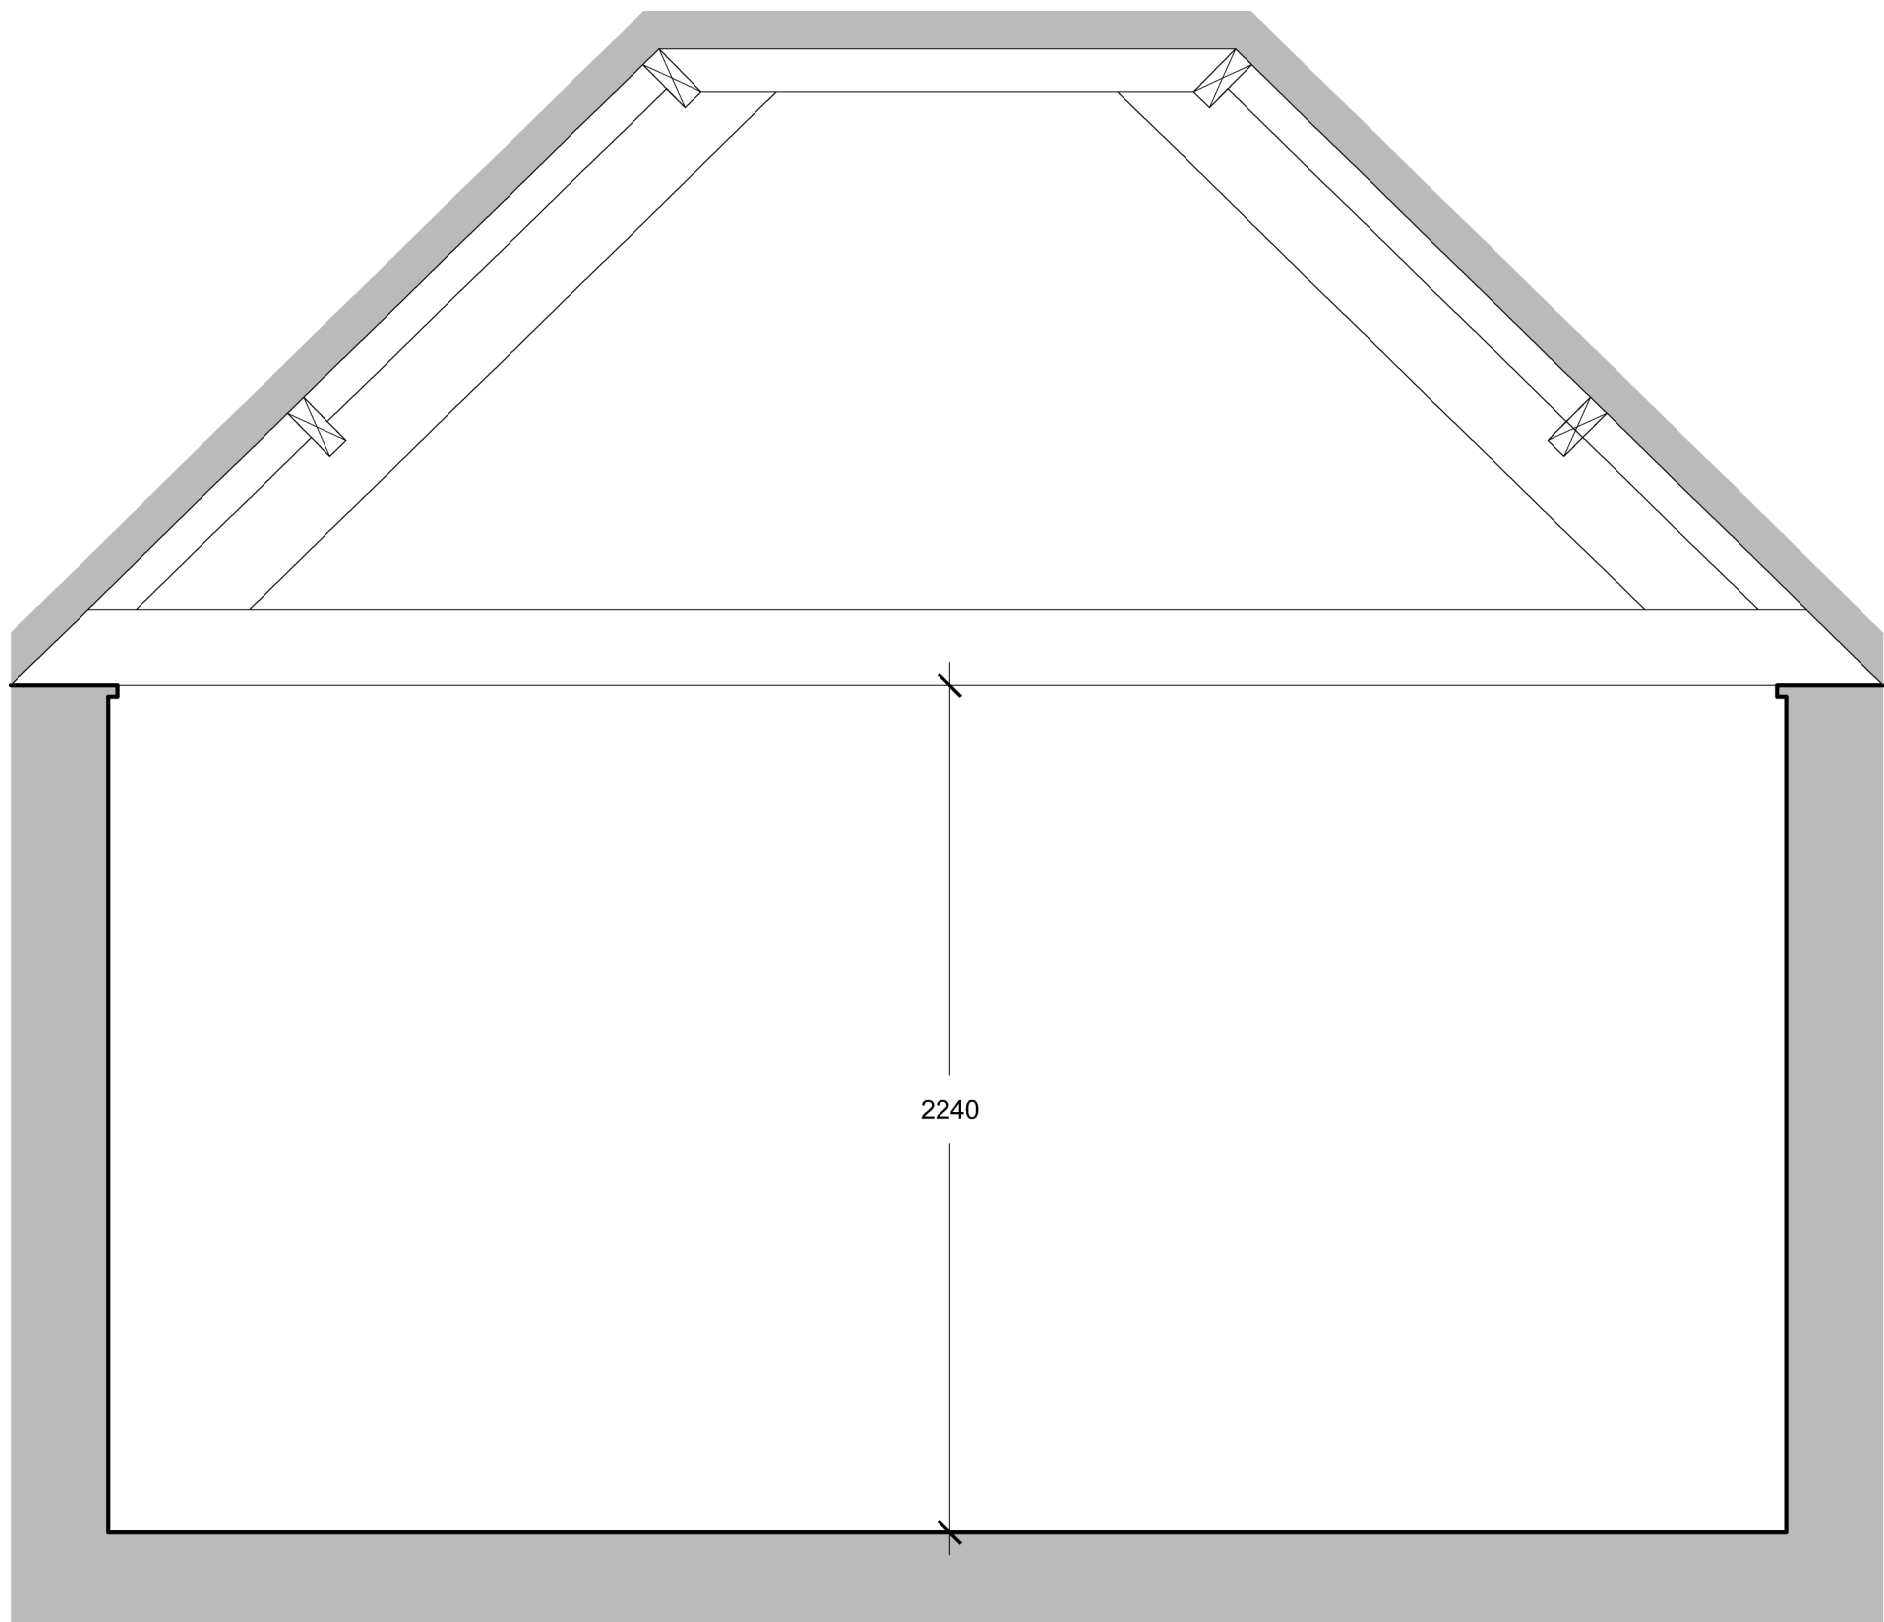


EXISTING
D4 - SECTION A-A
SCALE 1: 20

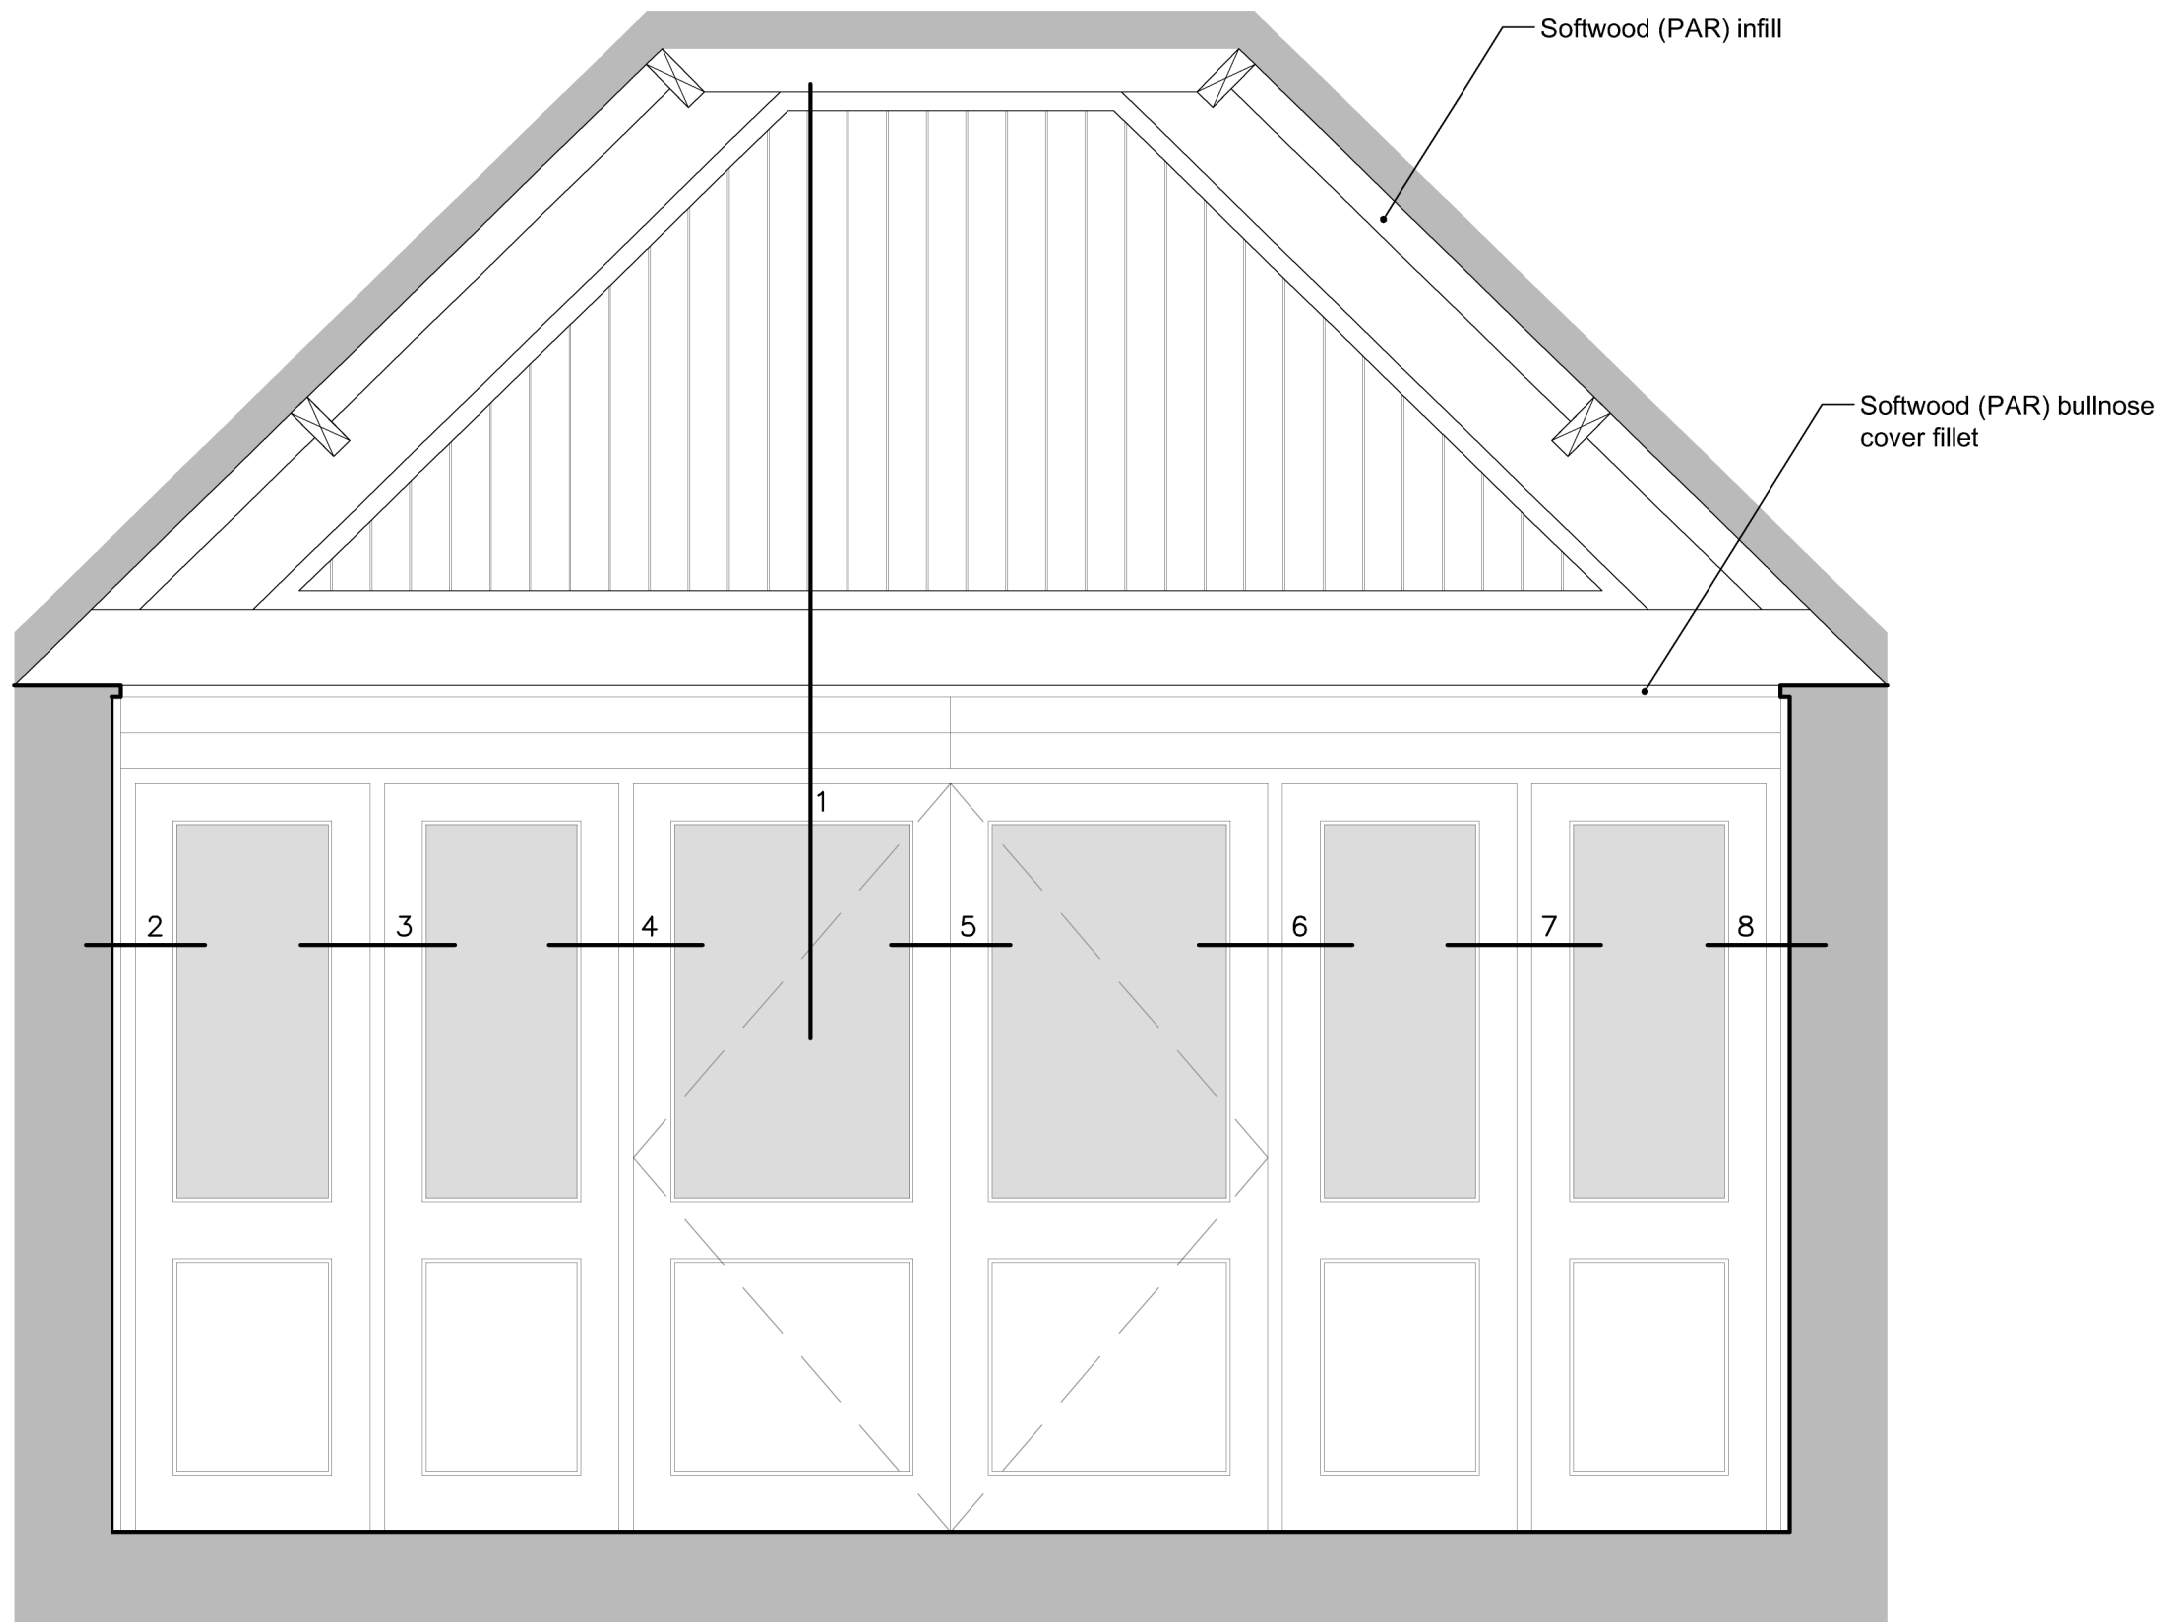


PROPOSED
D4 - SECTION A-A
SCALE 1: 20

New D4 to be External door quality softwood 2XG doors.
Glazing to be 4mm toughened glazing. Ironmongery to be SAA. All doors 838mm wide plus side screen to match doors.


Note: Proposed doors are similar to existing rear Lobby doors /arrangement. All works are entirely reversible.

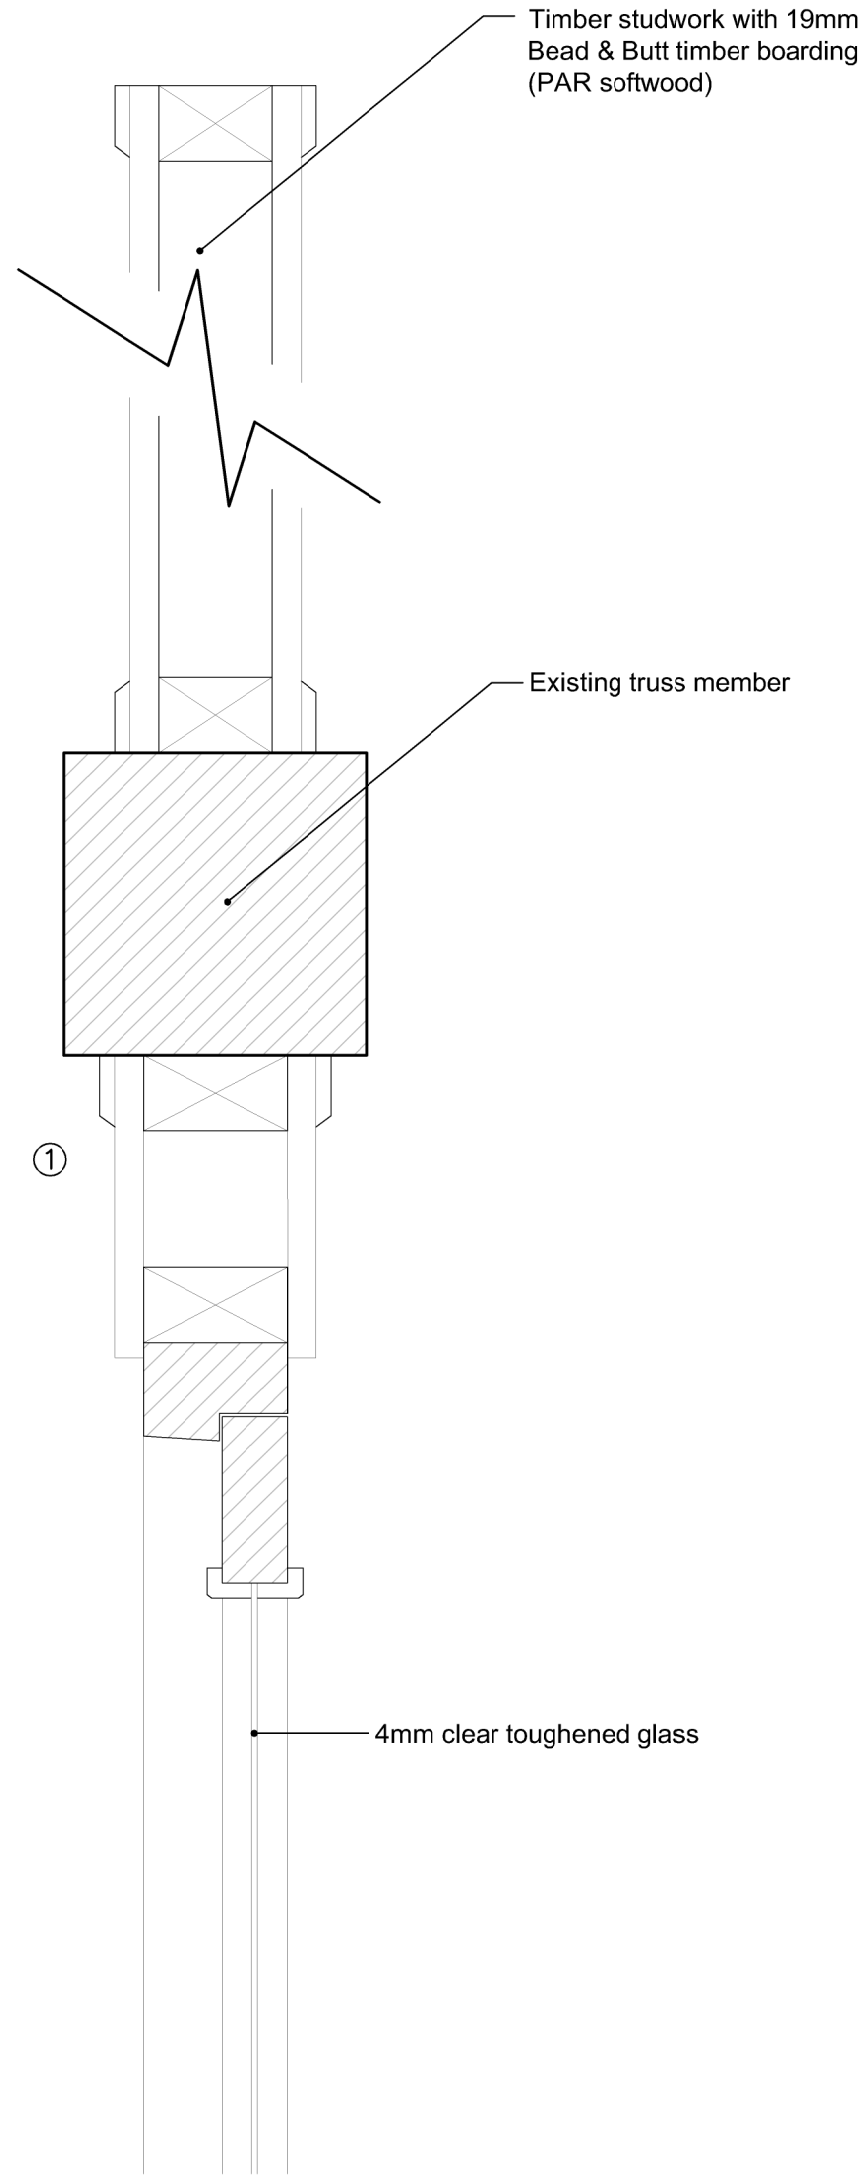


PROPOSED
D4 - DETAIL
SCALE 1: 20

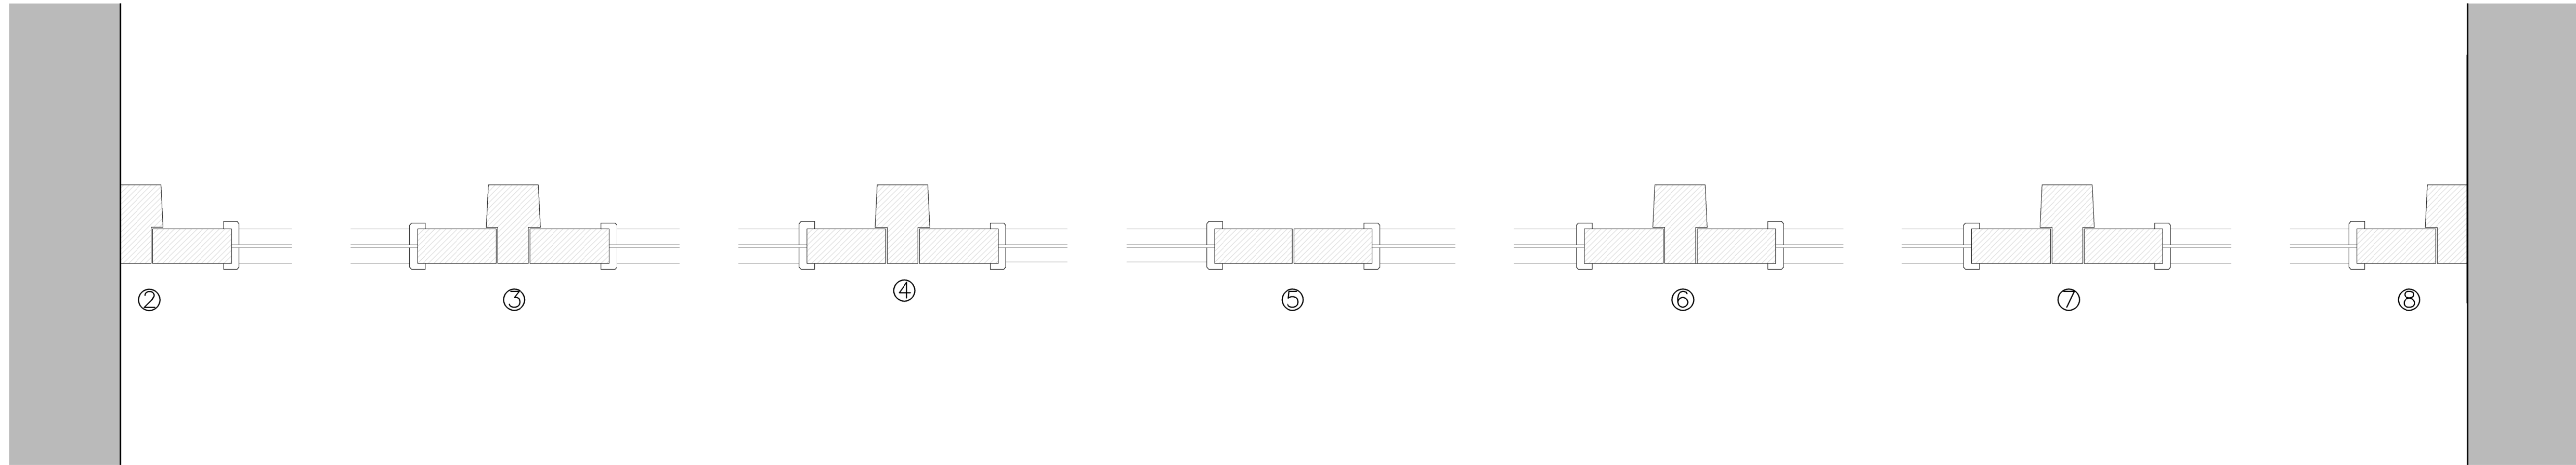

PROPOSED
D4 - DETAILS
SCALE 1: 5

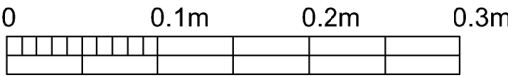

Scale bar (1:5)

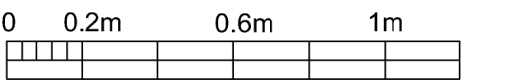

Scale bar (1:20)

B	26.01.26	Details amended to reflect additional glazing to elevations.	JG
A	16.01.26	Door elevations amended to show increased glazing.	JG
Rev.	Date		Init

CLIENT			
WADWORTH & CO LTD			
PROJECT			
CROWN P.H. DEVIZES SIGN SHOP AND MISCELLANEOUS BREWERY RELATED ACTIVITIES			
DRAWING			
JOINERY DETAILS (D4)			
DRAWN:	Date:	Scale:	
JG	19/11/2025	AS NOTED @ A1	
Drawing number:	4410-11	Rev.	B
DOLMAN			
ARCHITECTURAL DESIGNERS		BUILDING SURVEYORS	
COST CONSULTANTS		CDM PRINCIPAL DESIGNERS	
Sussex House Bath Road Devizes Wiltshire SN10 2AF			
Tel: 01380 729456 Web: www.dolmansurveyors.co.uk Email: info@dolmansurveyors.co.uk			