



Rowan Height


This drawing is copyright and is not to be reproduced. The contractor will be held responsible for the accuracy of works involving the setting out and checking of all dimensions on the drawing and on site. Dimensions must not be scaled from this drawing.
Unless for planning purposes

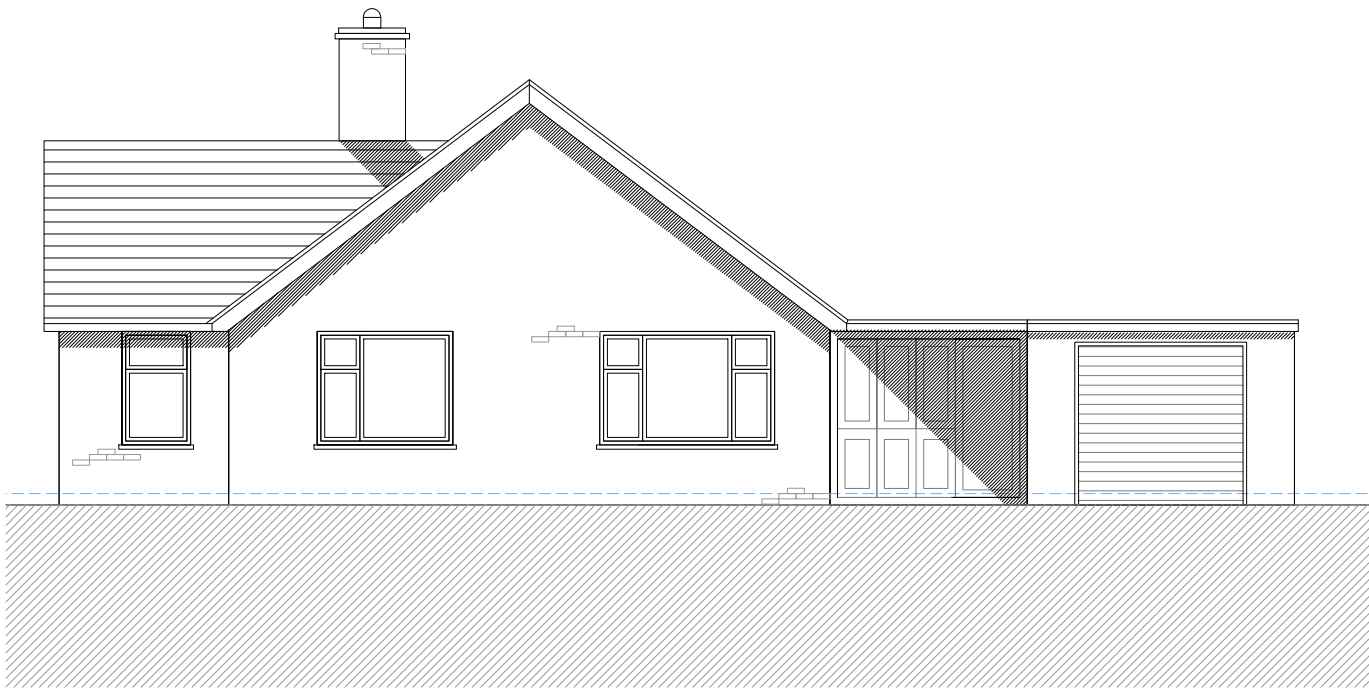

Existing Elevation 02 1:100

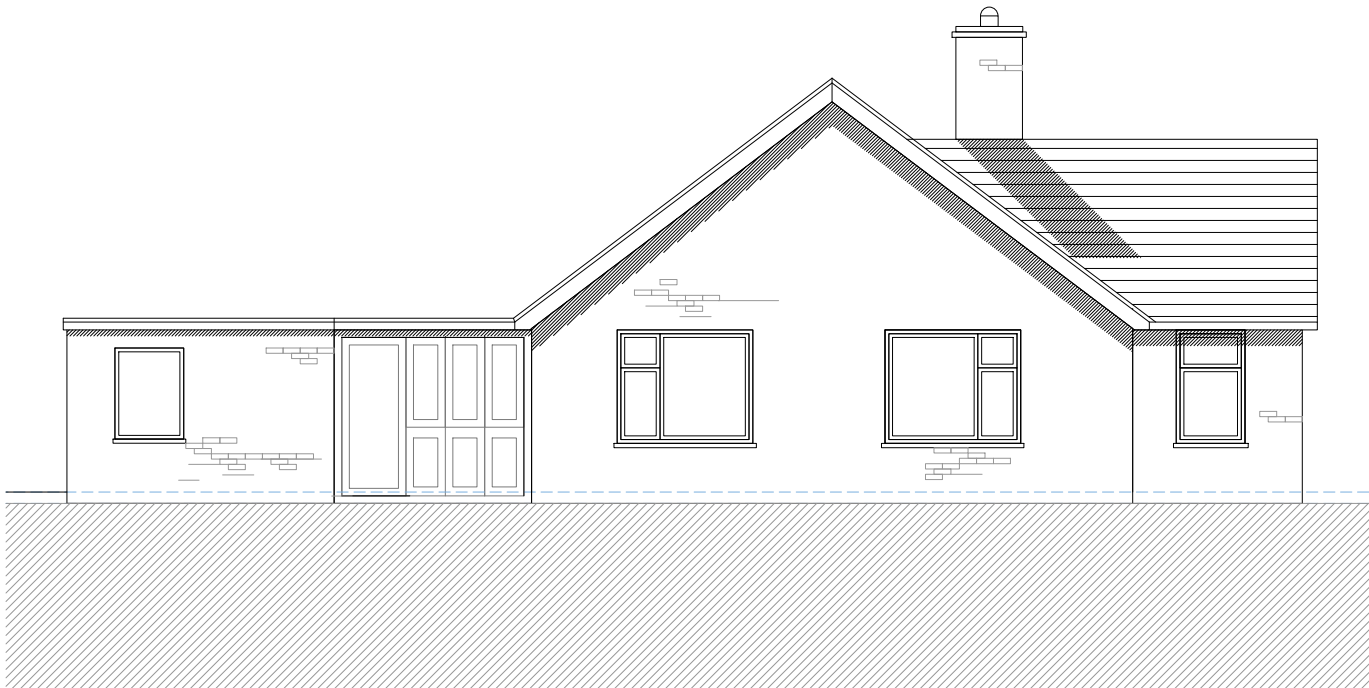

Existing Elevation 04 1:100

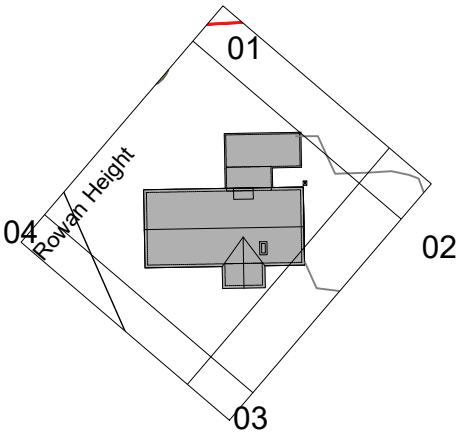

Rev -

Client: Mr and Mrs Proudley		Planning	
Project: Rowan Height, Downton Hill, Redlynch, Salisbury, Wilts, SP5 2JF		Drawing No: 458-02-004	Revision:
Title: Existing Elevations 01	Drawn: sb Check: NB	Scale: 1:100@a3	First Issue: Dec. 2025

bircharchitects
Lambourne, Grove Lane, Redlynch, Salisbury, Wilts, SP5 2NR
T: +44 (0)1725 510407
e: info@bircharchitects.co.uk