


35-36 The Marsh, Chimneys

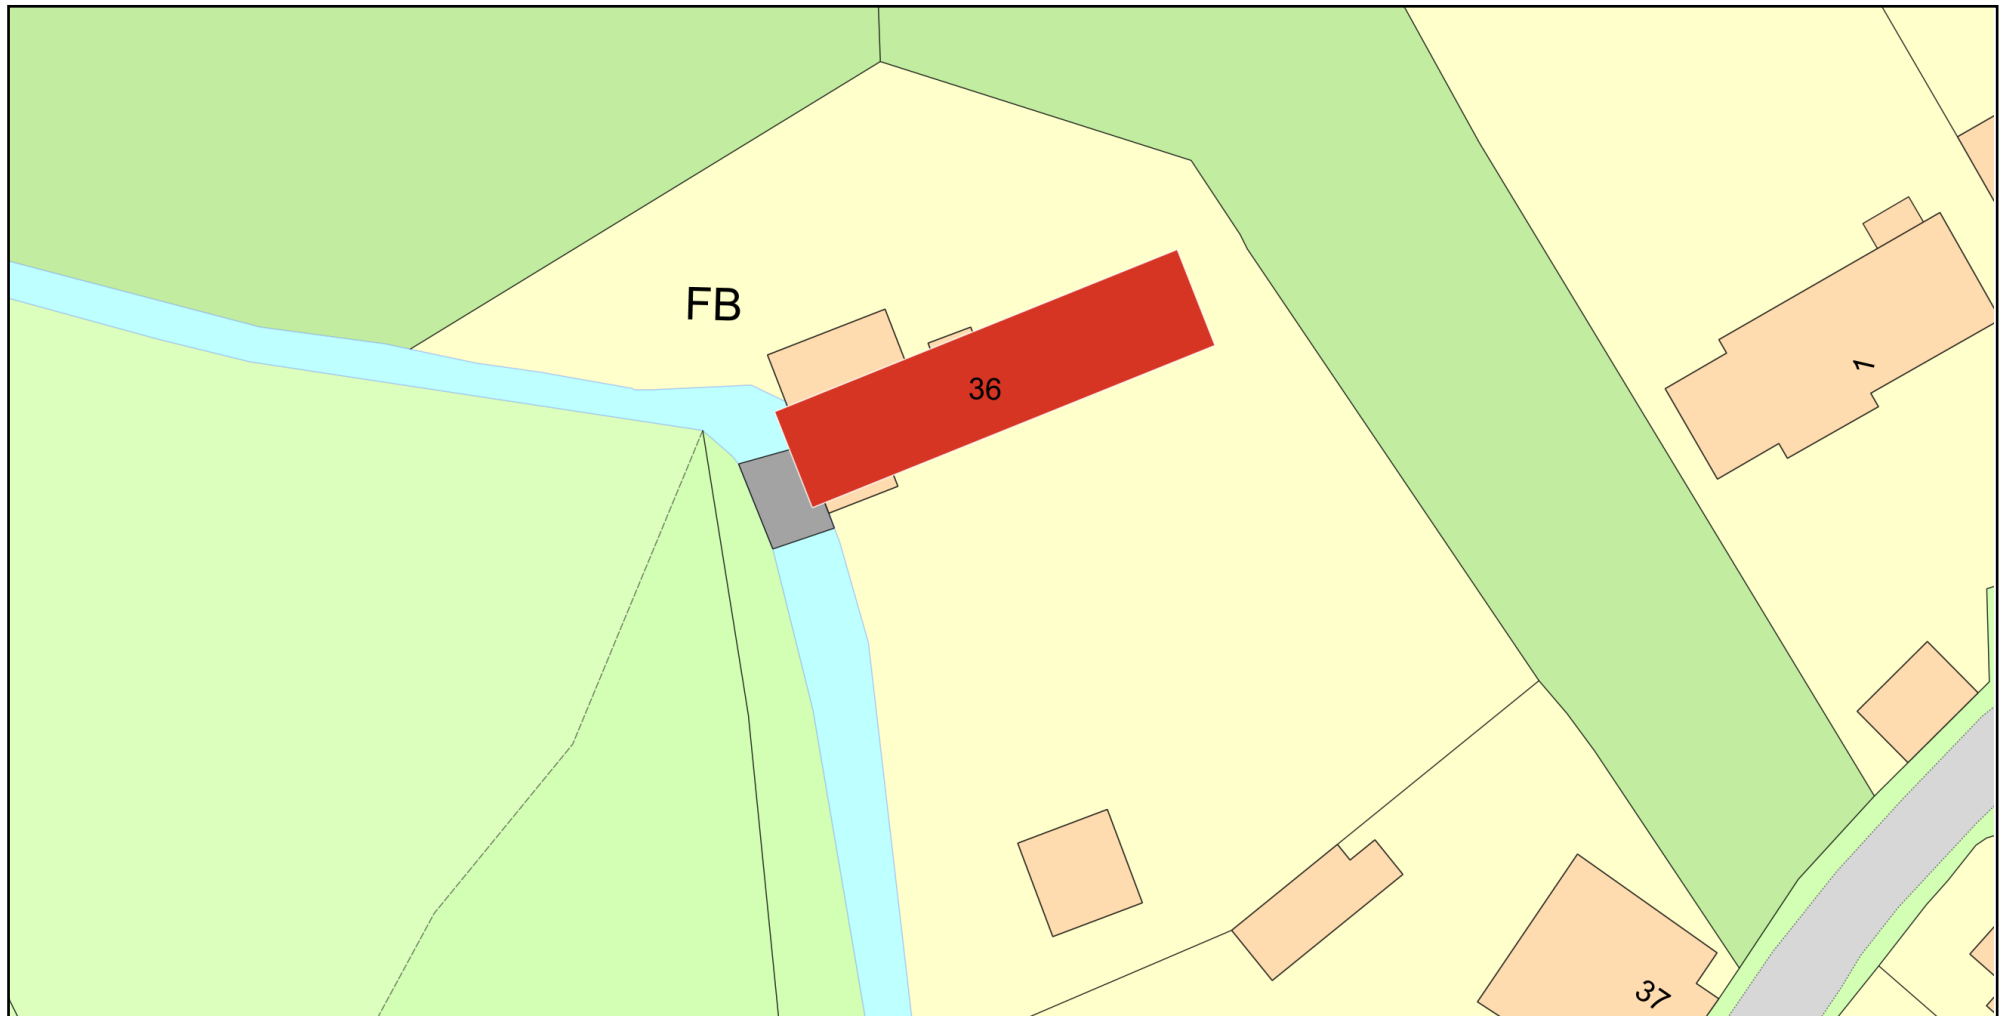

0 20
Metres



Plan Produced for: James Plastow

Date Produced: 02 Feb 2026

Plan Reference Number: TQRQM26033112447237

Scale: 1:500 @ A4

© Crown copyright and database rights 2025 OS 100042766

