



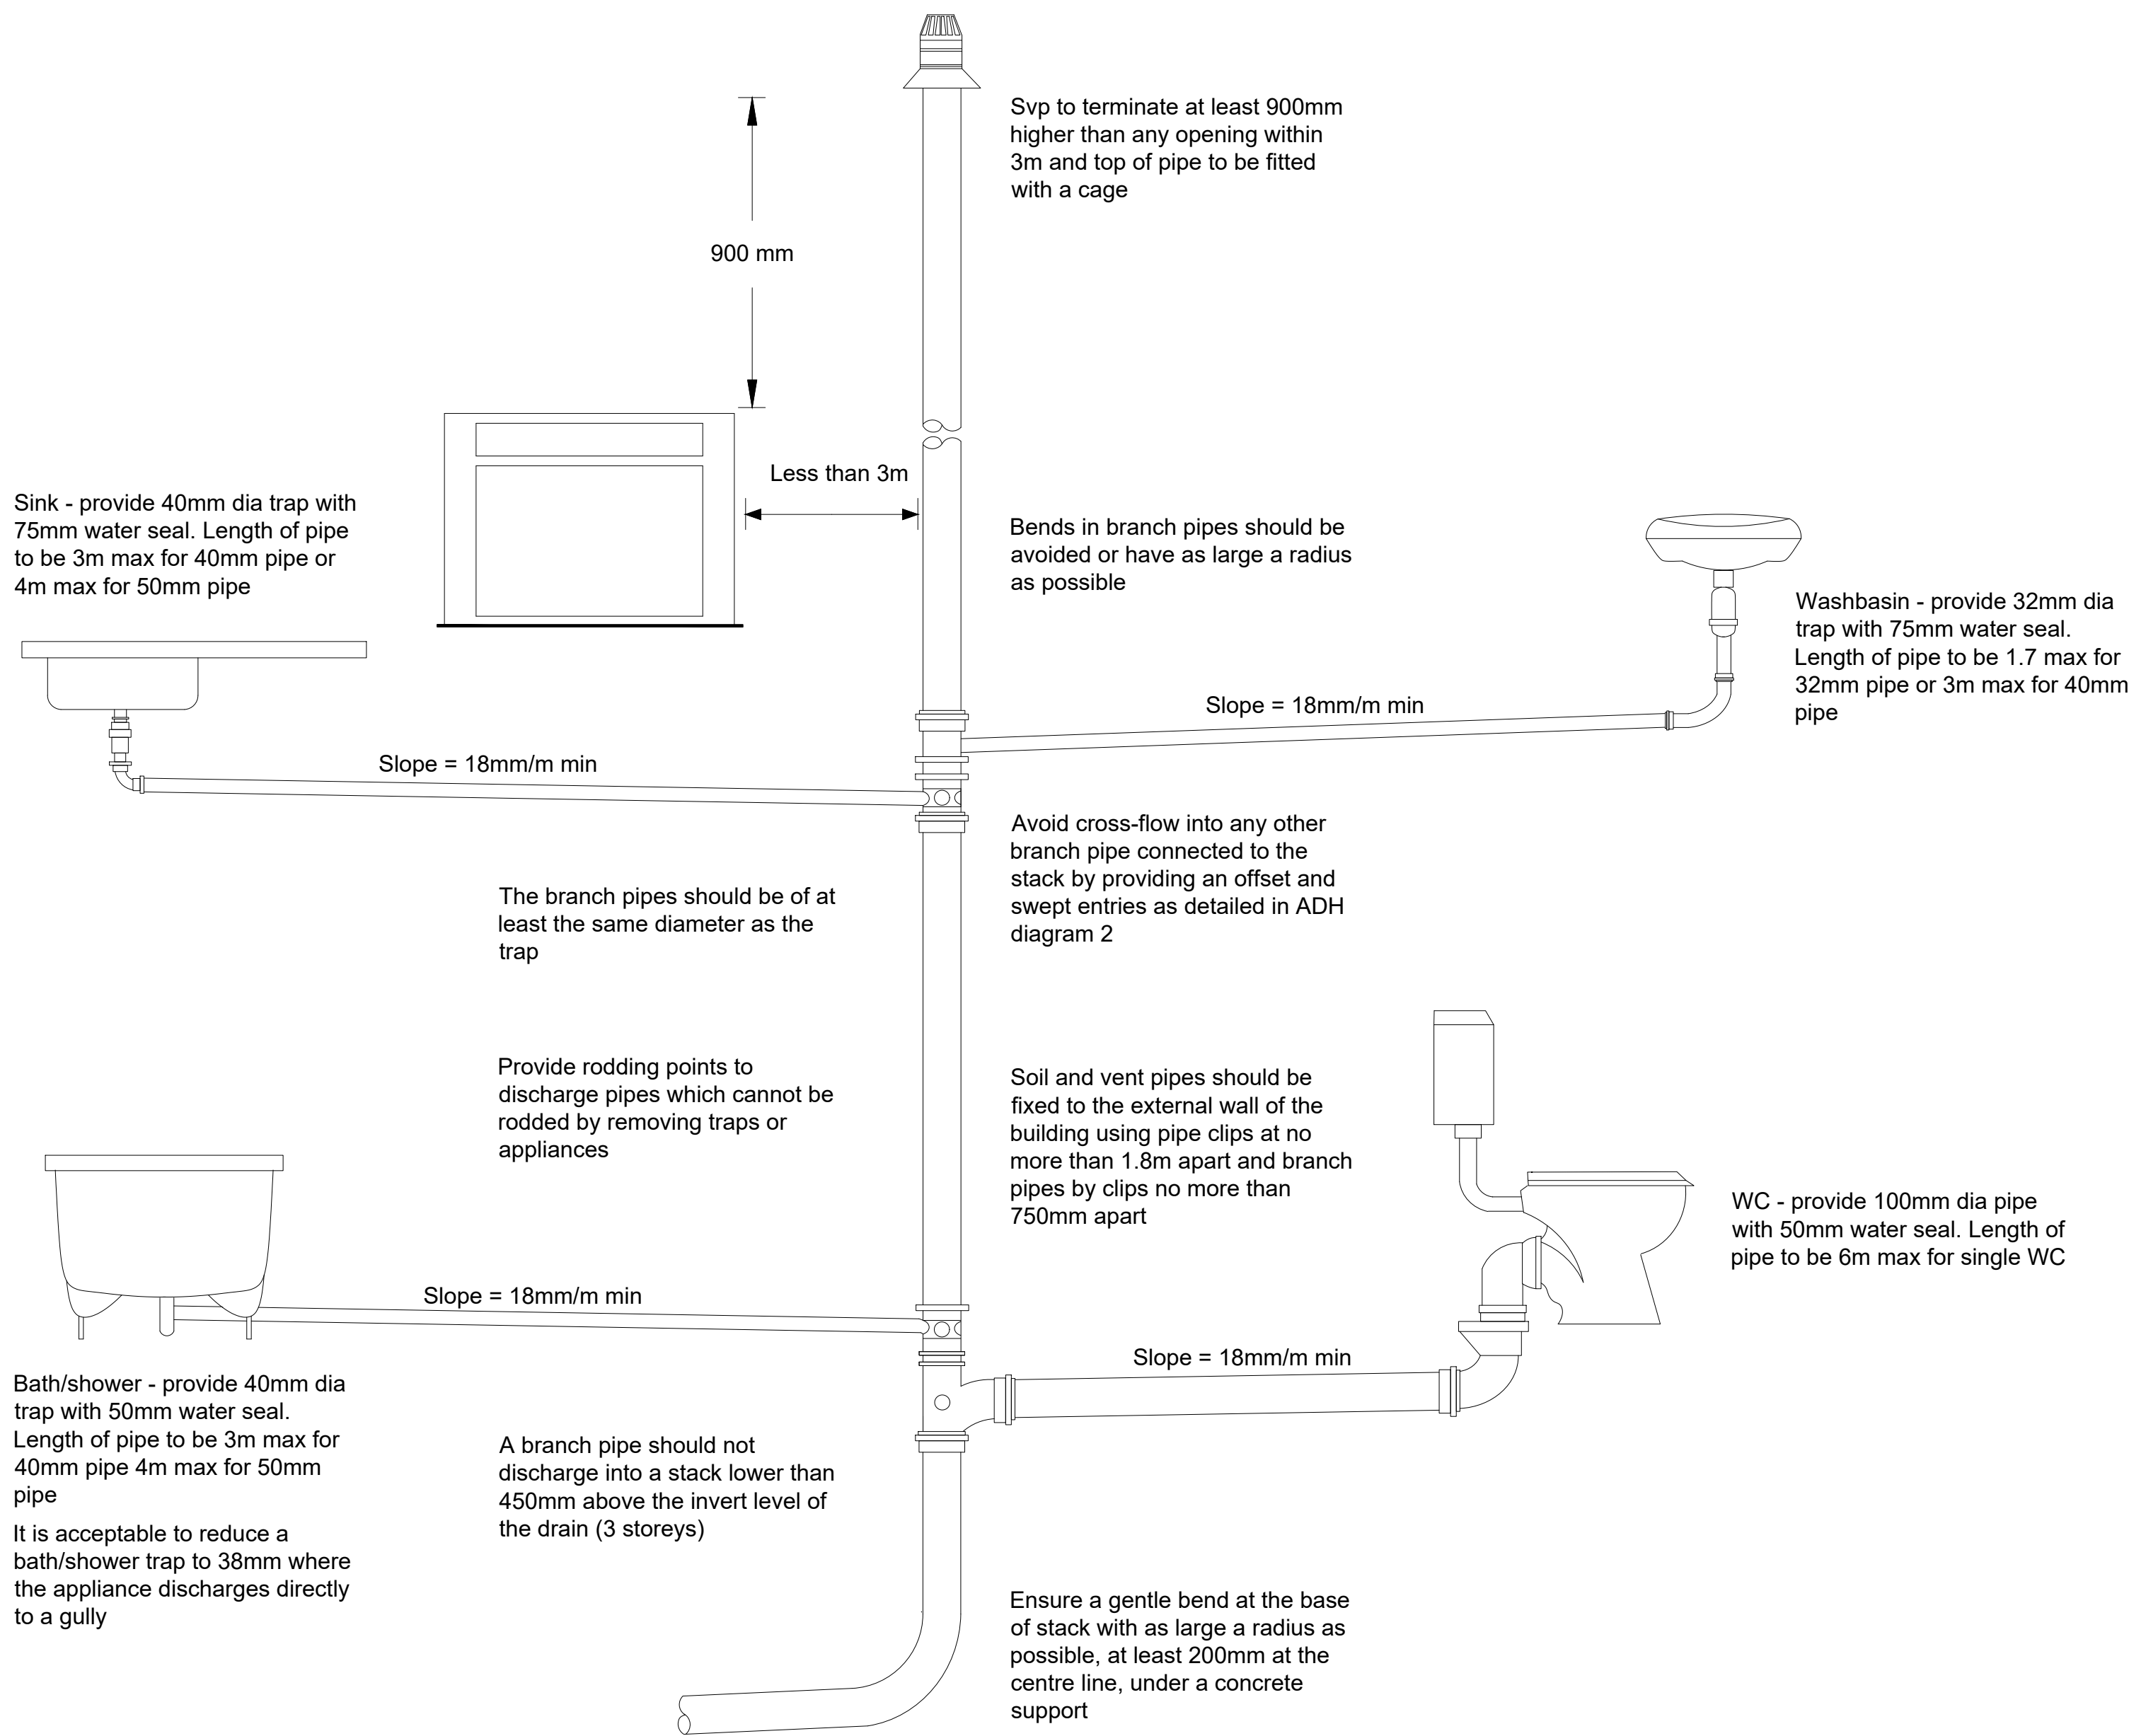


ABOVE GROUND DRAINAGE

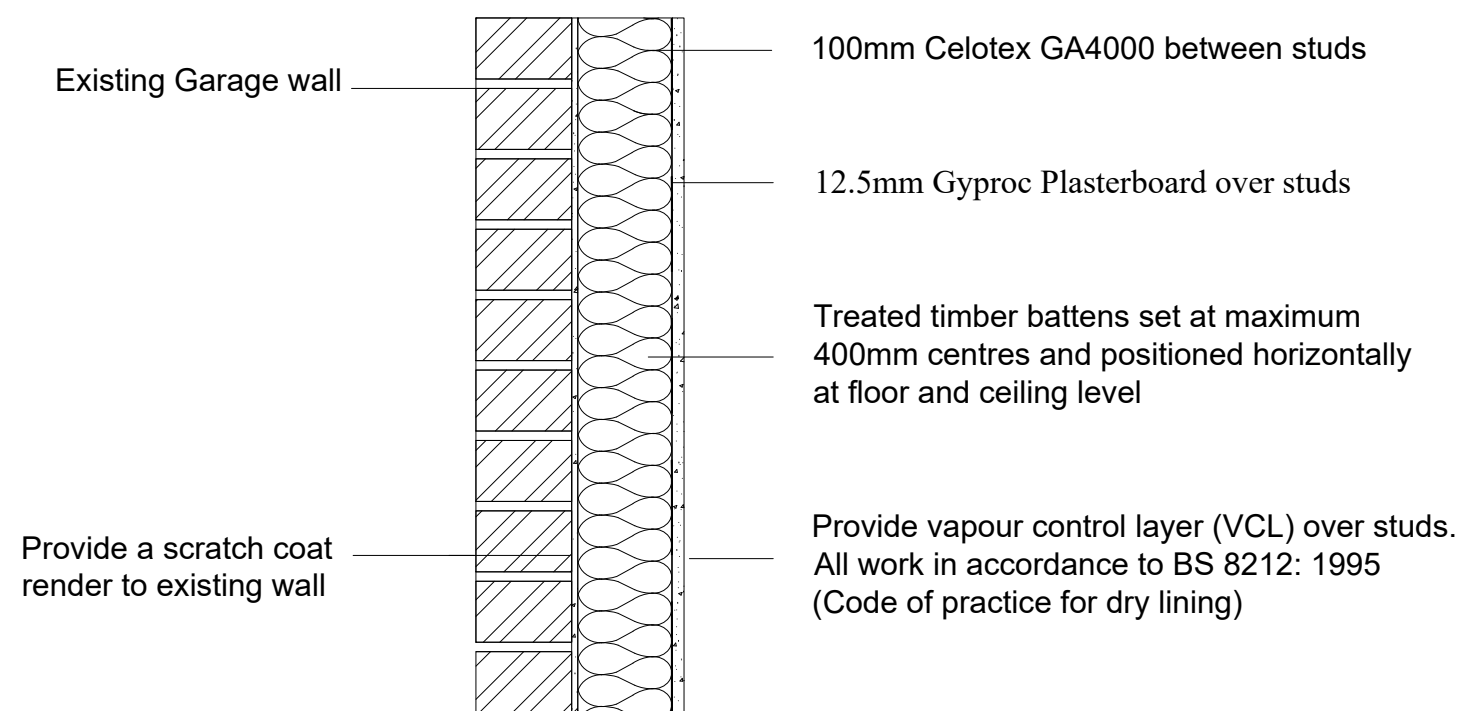


UPGRADING EXTERNAL GARAGE WALL

U-value 0.183 W/m².K

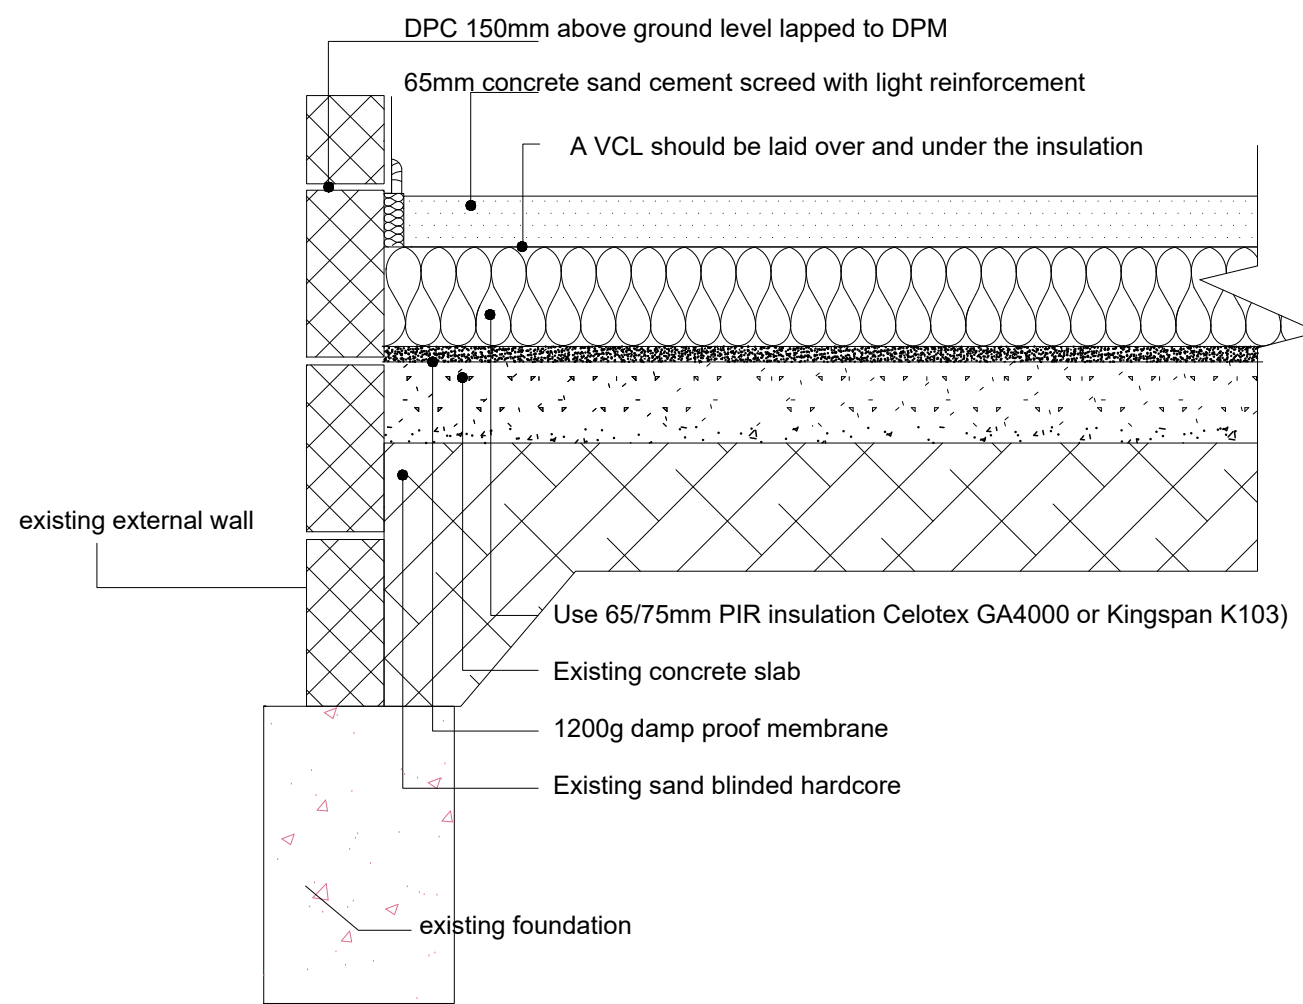


UPGRADED GARAGE SOLID GROUND FLOOR

U-value = 0.25 W/m².K

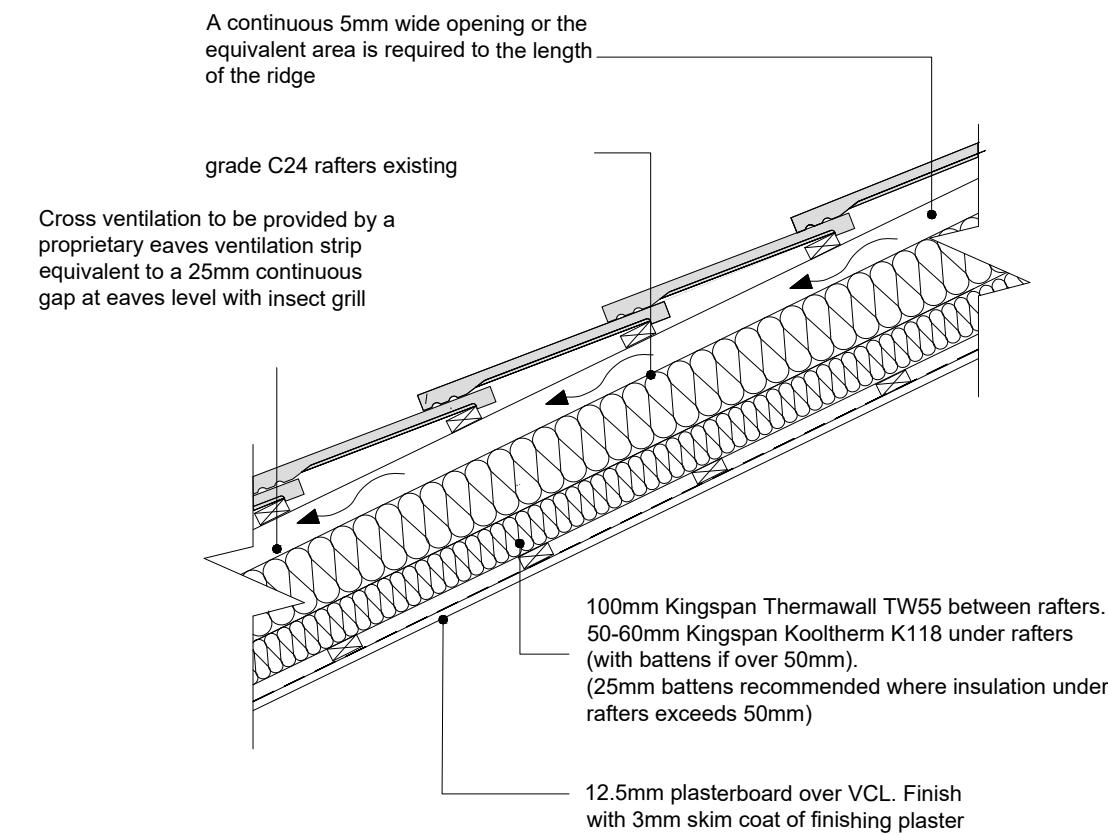

UPGRADE OF PITCHED ROOF

U-value 0.16 W/m².K

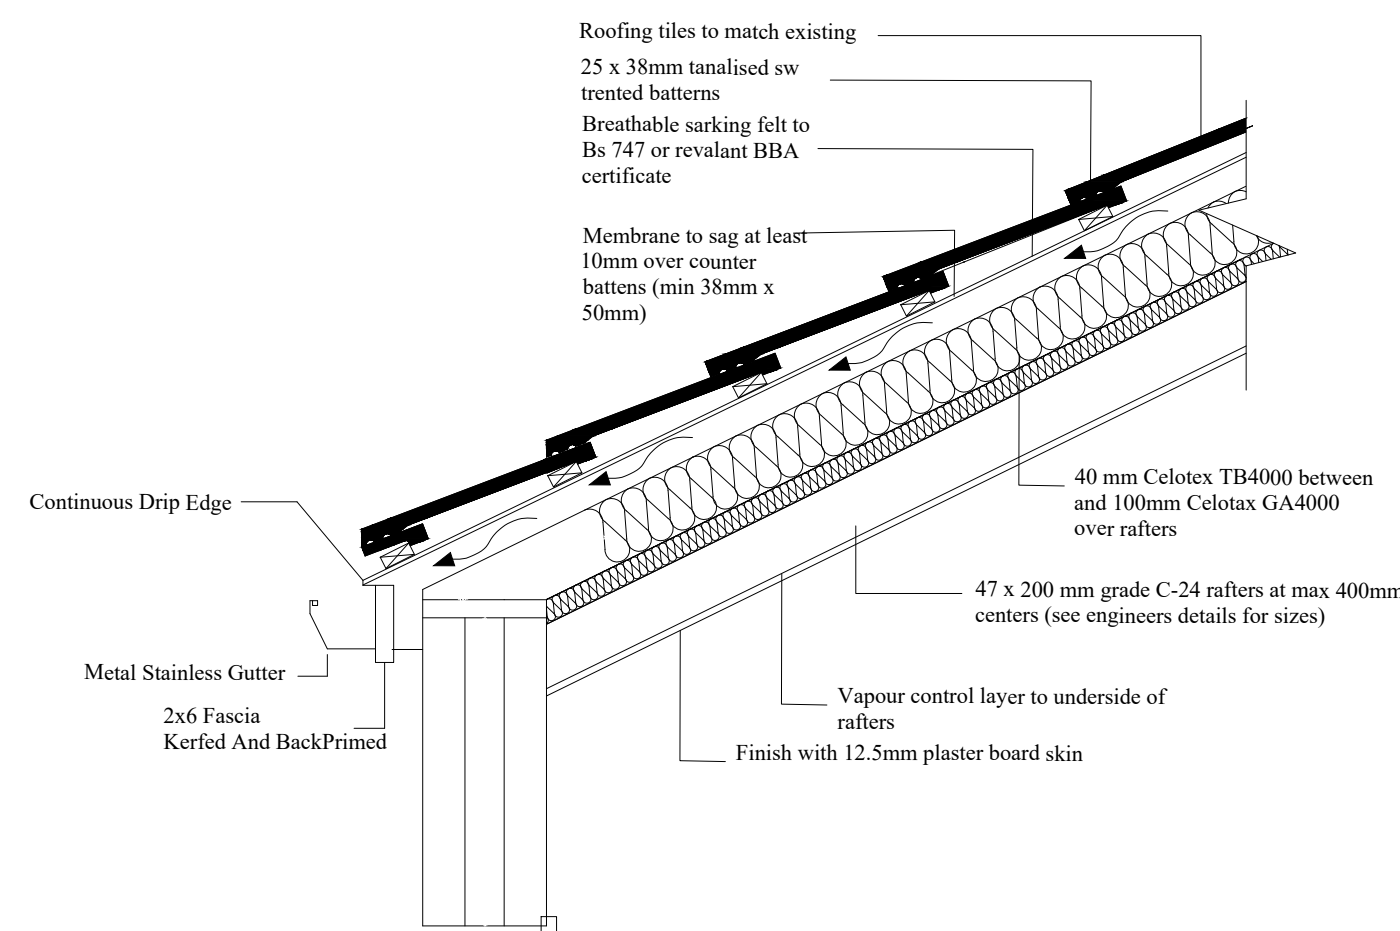

EAVE GUTTER DETAIL



CHINAR ARCHITECTS AND ENGINEERS
Email: contact@chinarengineers.co.uk
Website: chinarengineers.co.uk

Project Name
Rear extension and
garage conversion

Project location
The Cherries Wyndham lane Allington
Wiltshire SP4 0BY

Project number	5425
Date	12/12/2025
Drawn by	Ar.nadia
Checked by	Engr. Naveed

10

Scale 1 : 50