

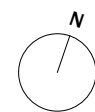


Existing Garage - Ground Floor Plan | 1:50

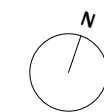

Existing Garage - First Floor Plan | 1:50

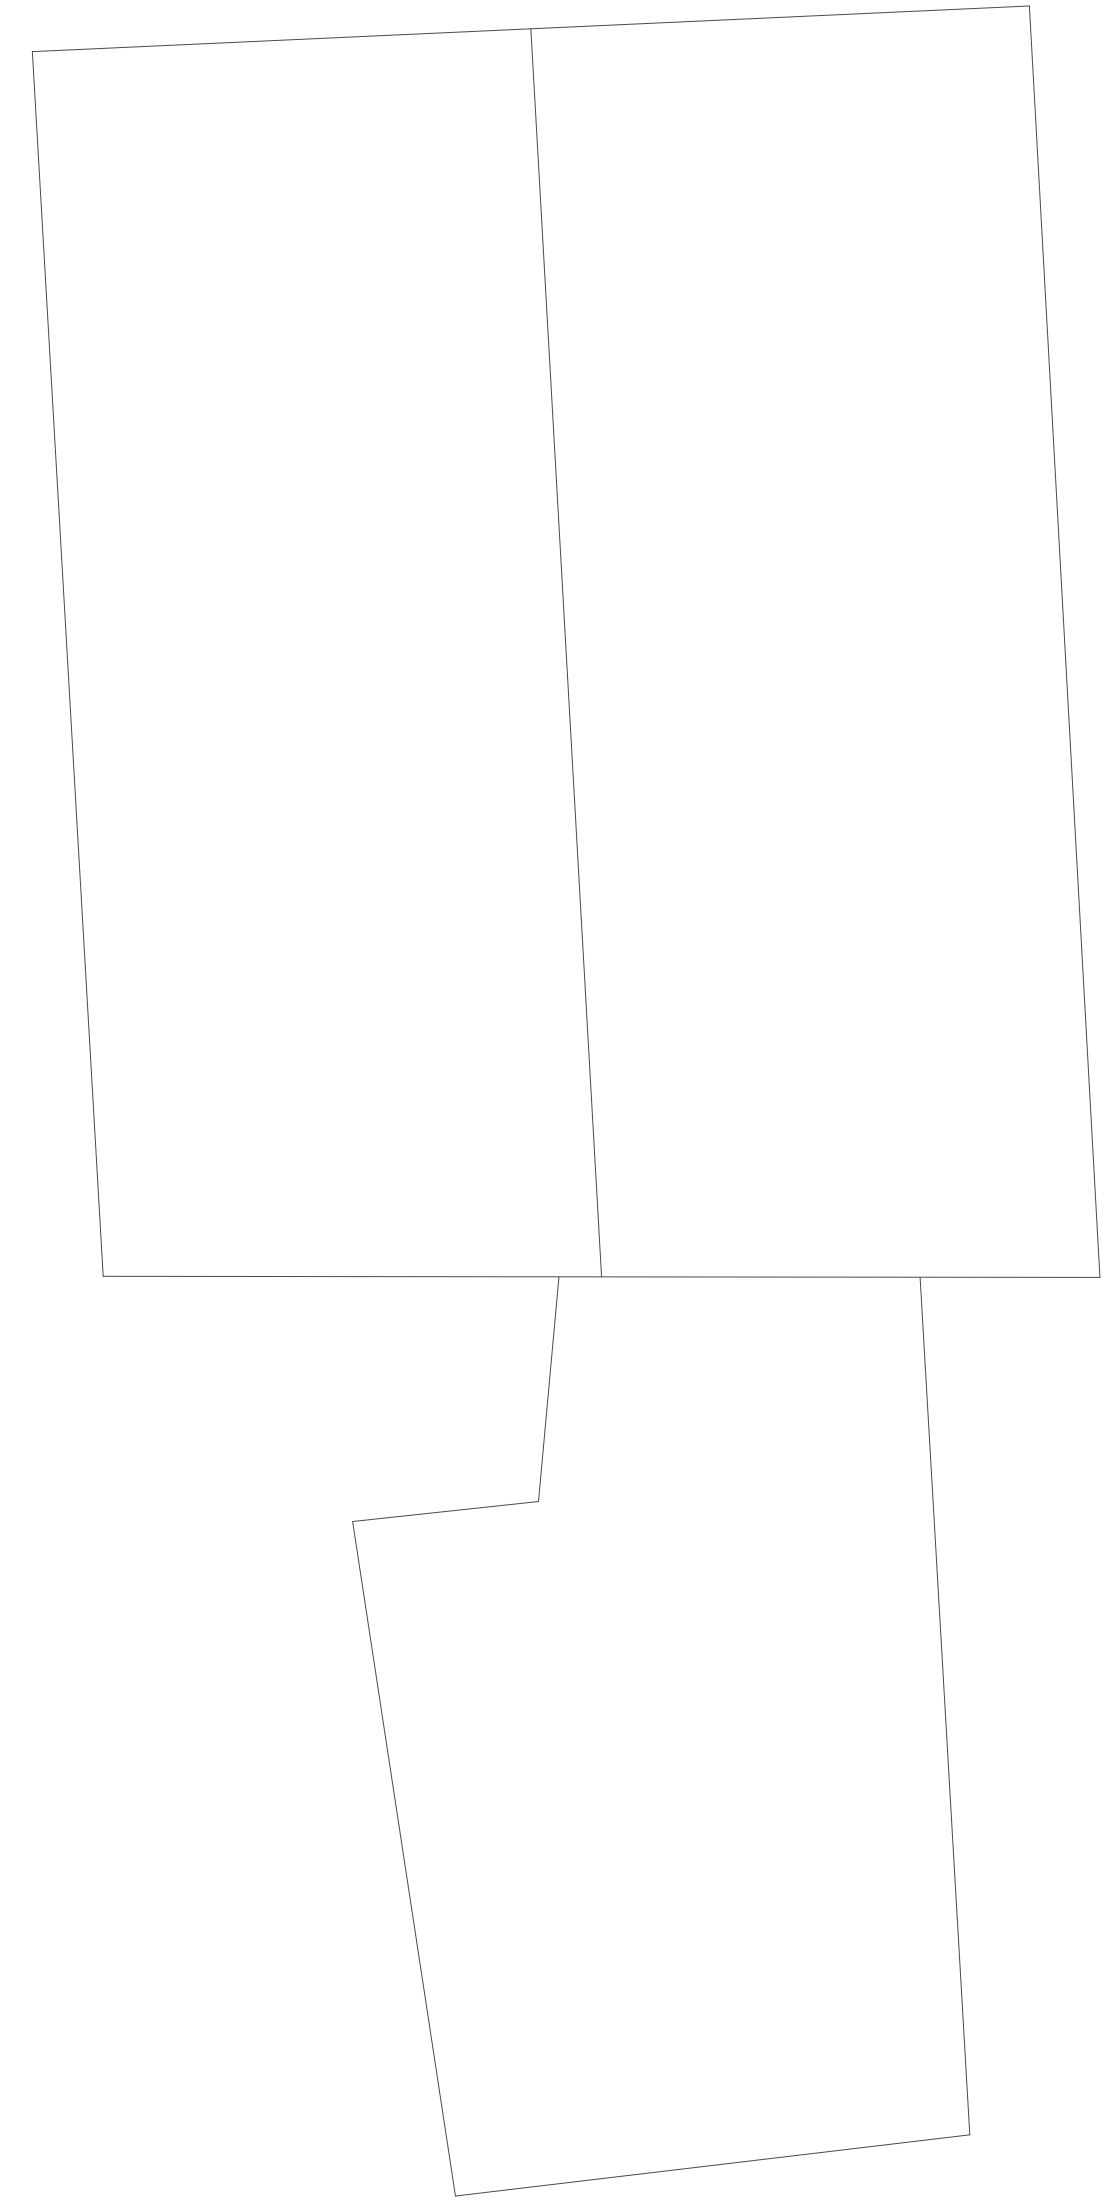

Existing Garage - Roof Plan | 1:50

