




Produced on 14 December 2025 from the Ordnance Survey National Geographic Database and incorporating surveyed revision available at this date.
This map shows the area bounded by 502929 222808,503071 222808,503071 222950,502929 222950,502929 222808
Crown copyright and database rights 2025 OS 100054135. Supplied by copla ltd trading as UKPlanningMaps.com a licensed Ordnance Survey partner (OS 100054135).
Data licence expires 14 December 2026. Unique plan reference: v2c/906135/1222824

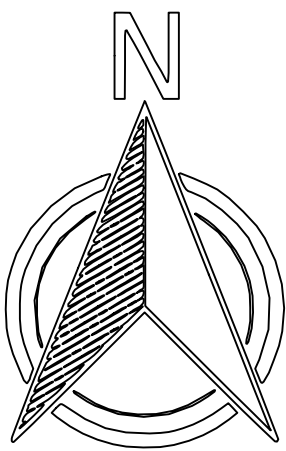


EXISTING BLOCK

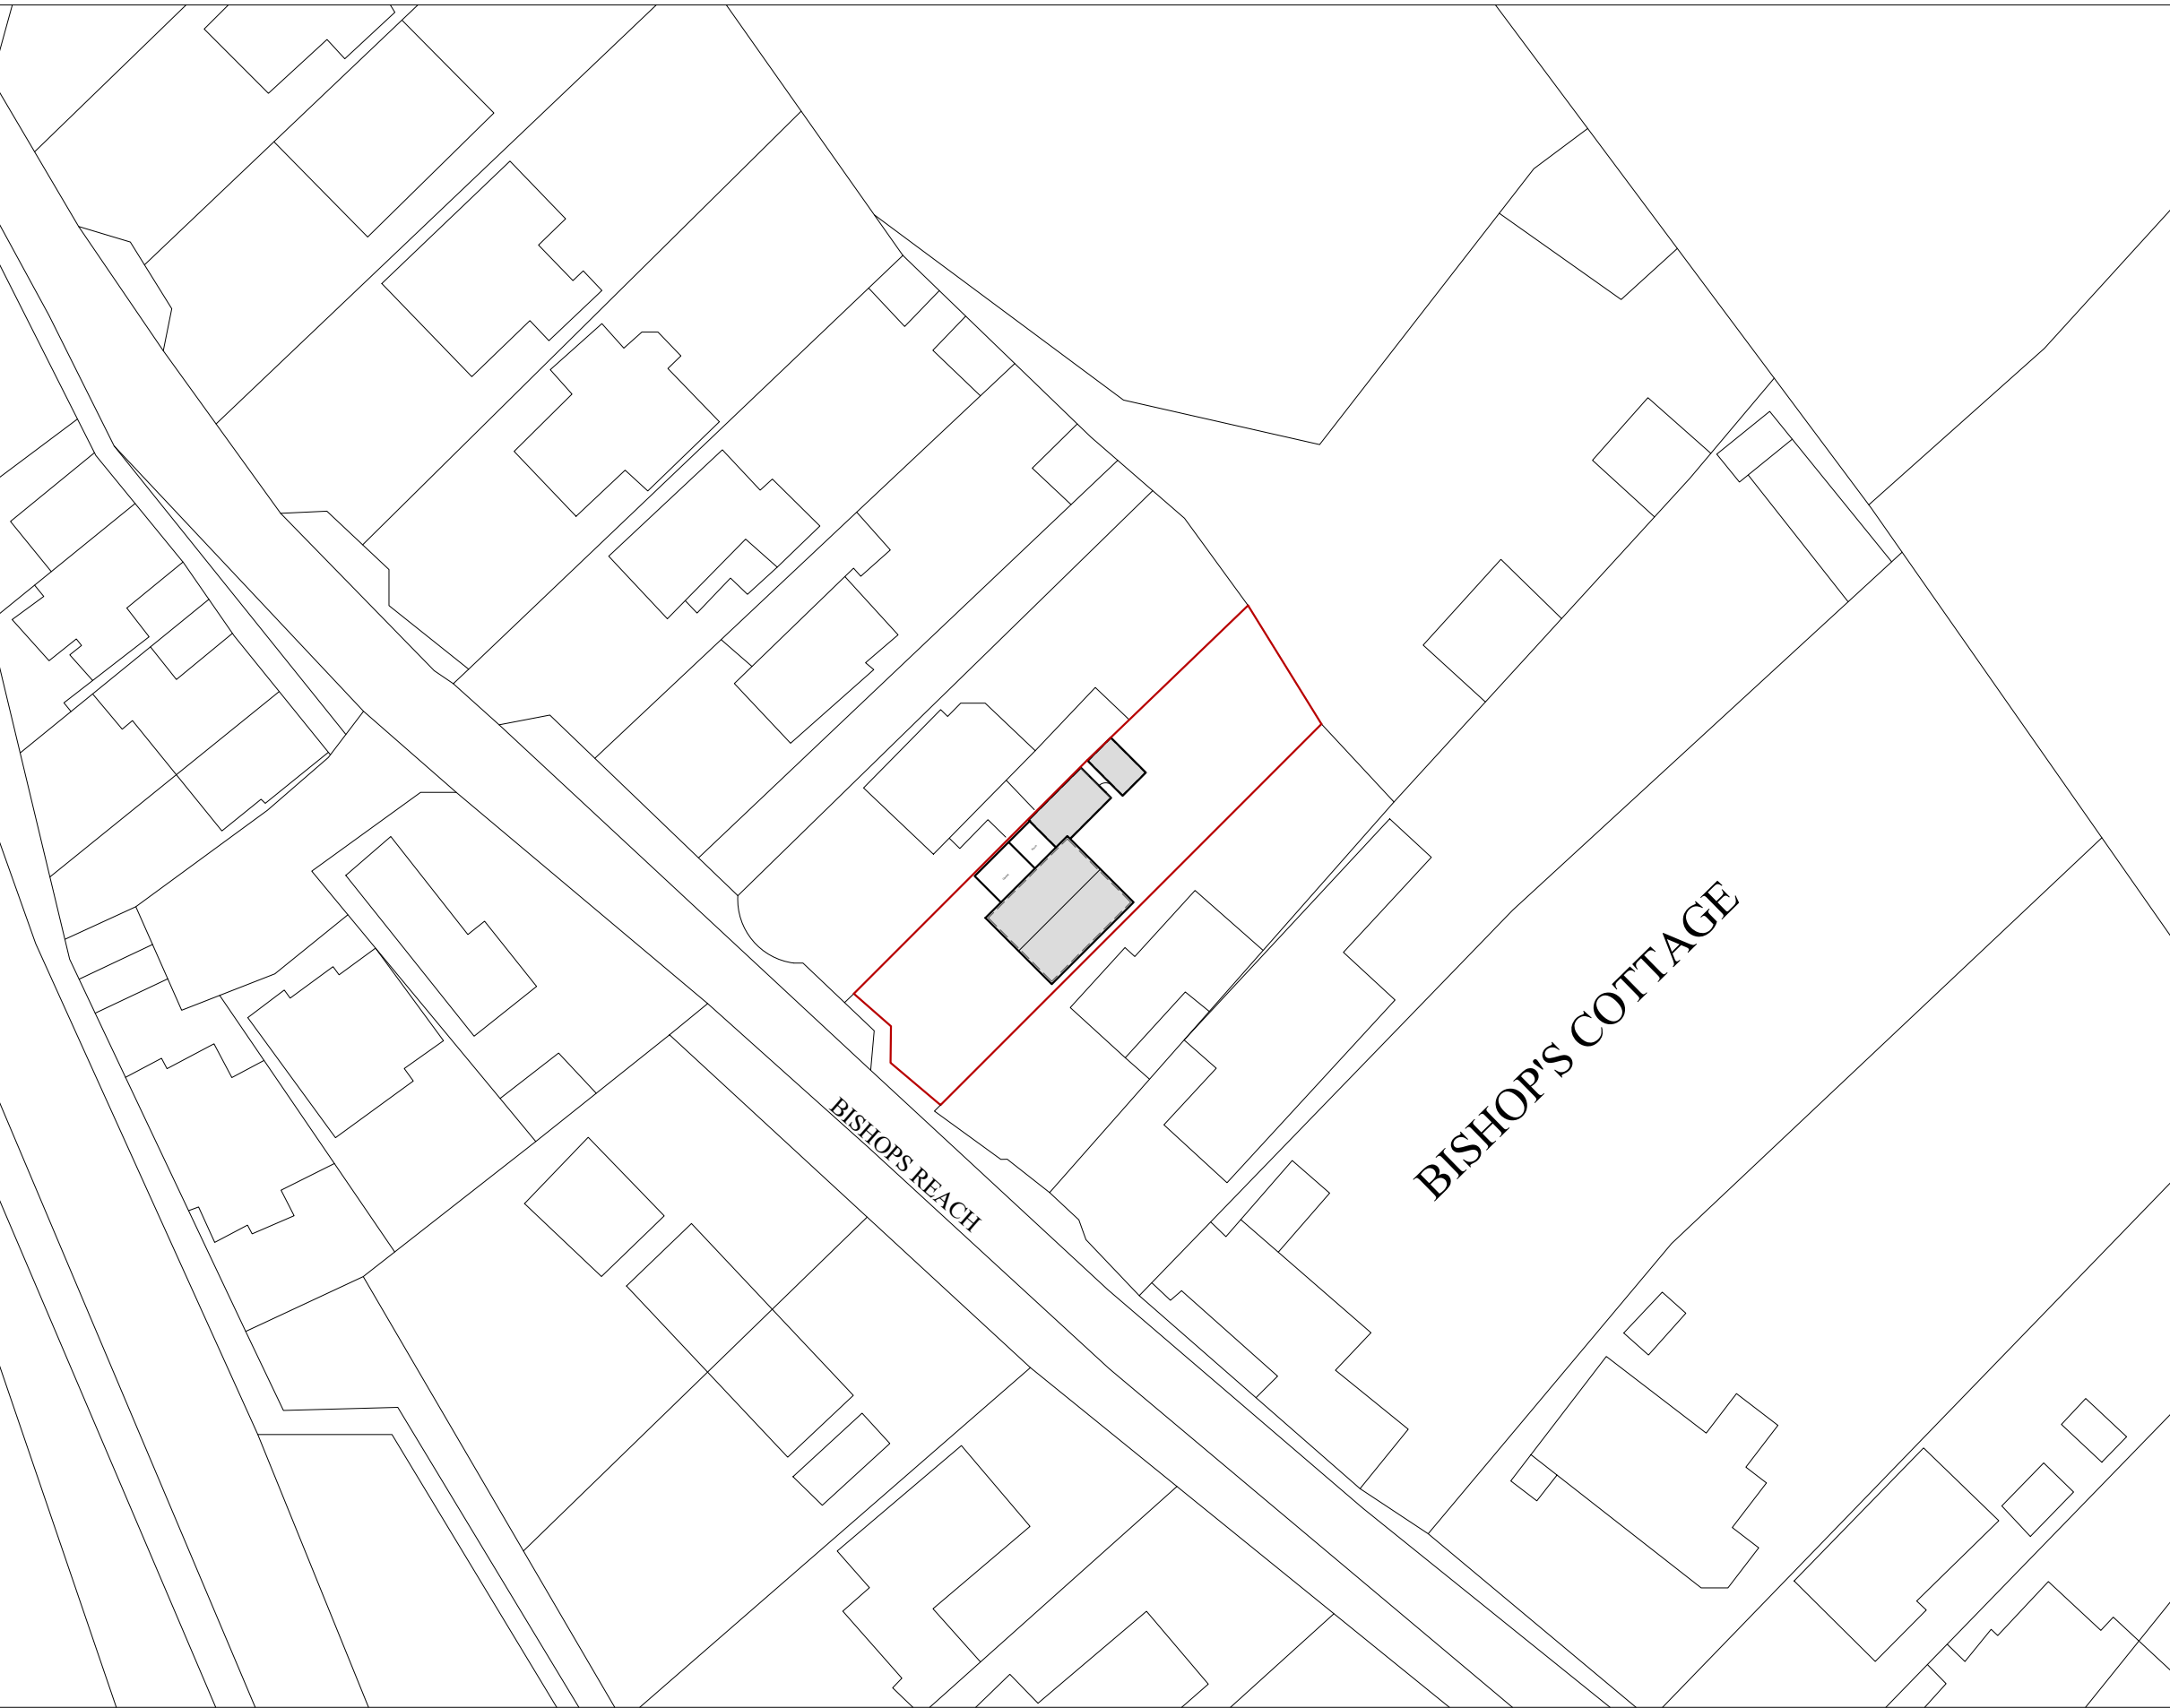

PROPOSED BLOCK

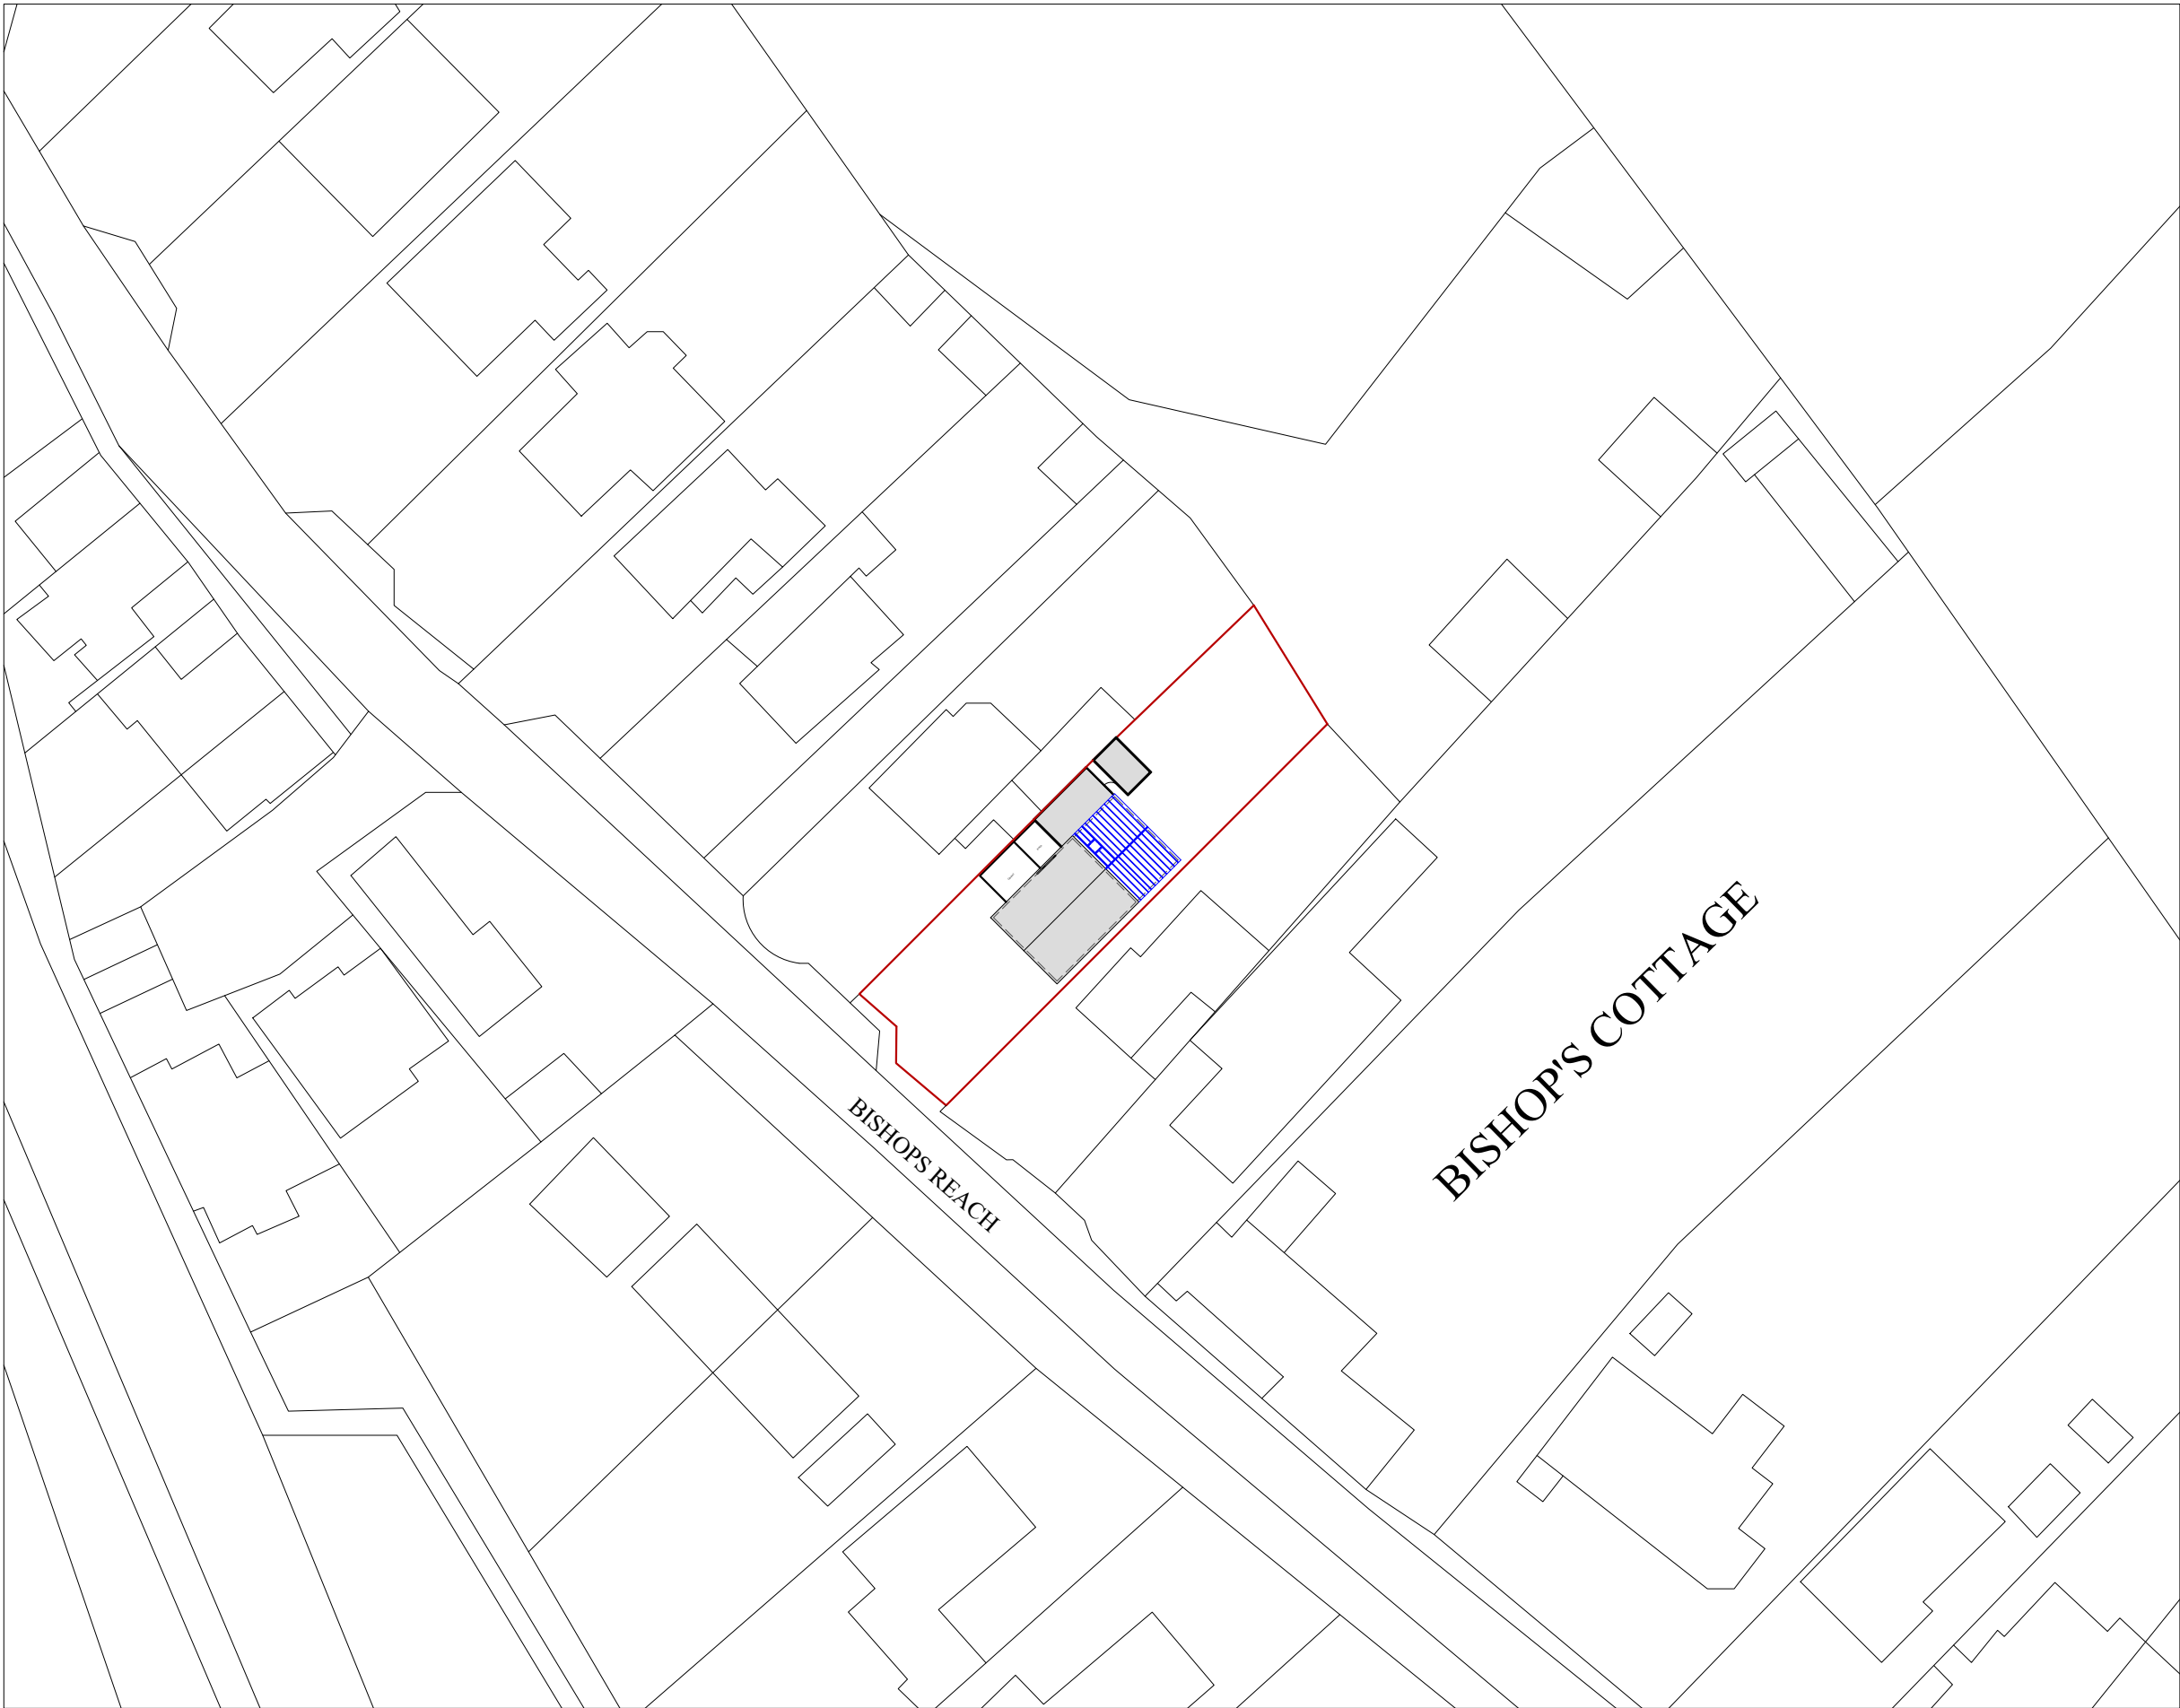

LOCATION PLAN

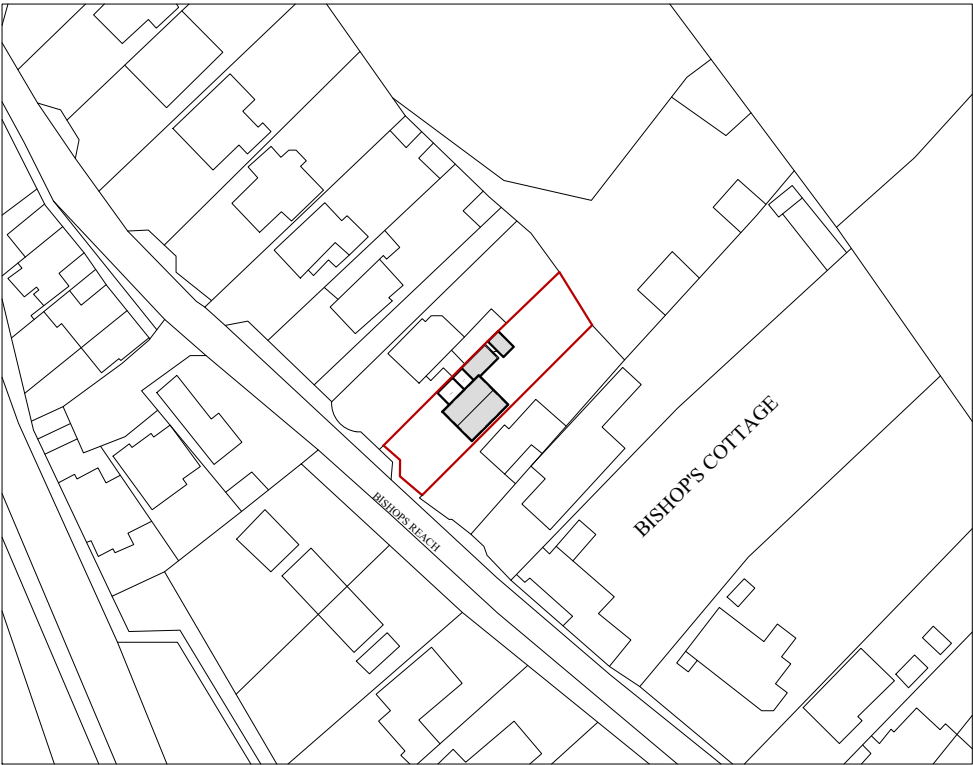

LEGEND

- EXISTING STRUCTURE
- PROPOSED STRUCTURE
- PROPOSED STRUCTURE

Application site



CHINAR ARCHITECTS AND ENGINEERS
Email: contact@chinarengineers.co.uk
Website: chinarengineers.co.uk

Project Name
Rear extension and
garage conversion

Project location
The Cherries Wyndham lane Allington
Wiltshire SP4 0BY

Project number 5425
Date 12/12/2025
Drawn by Ar.nadia
Checked by Engr. Naveed

05

Scale 1 : 50

1 : 1250



1 : 500

