



Existing First Floor Plan 1:50

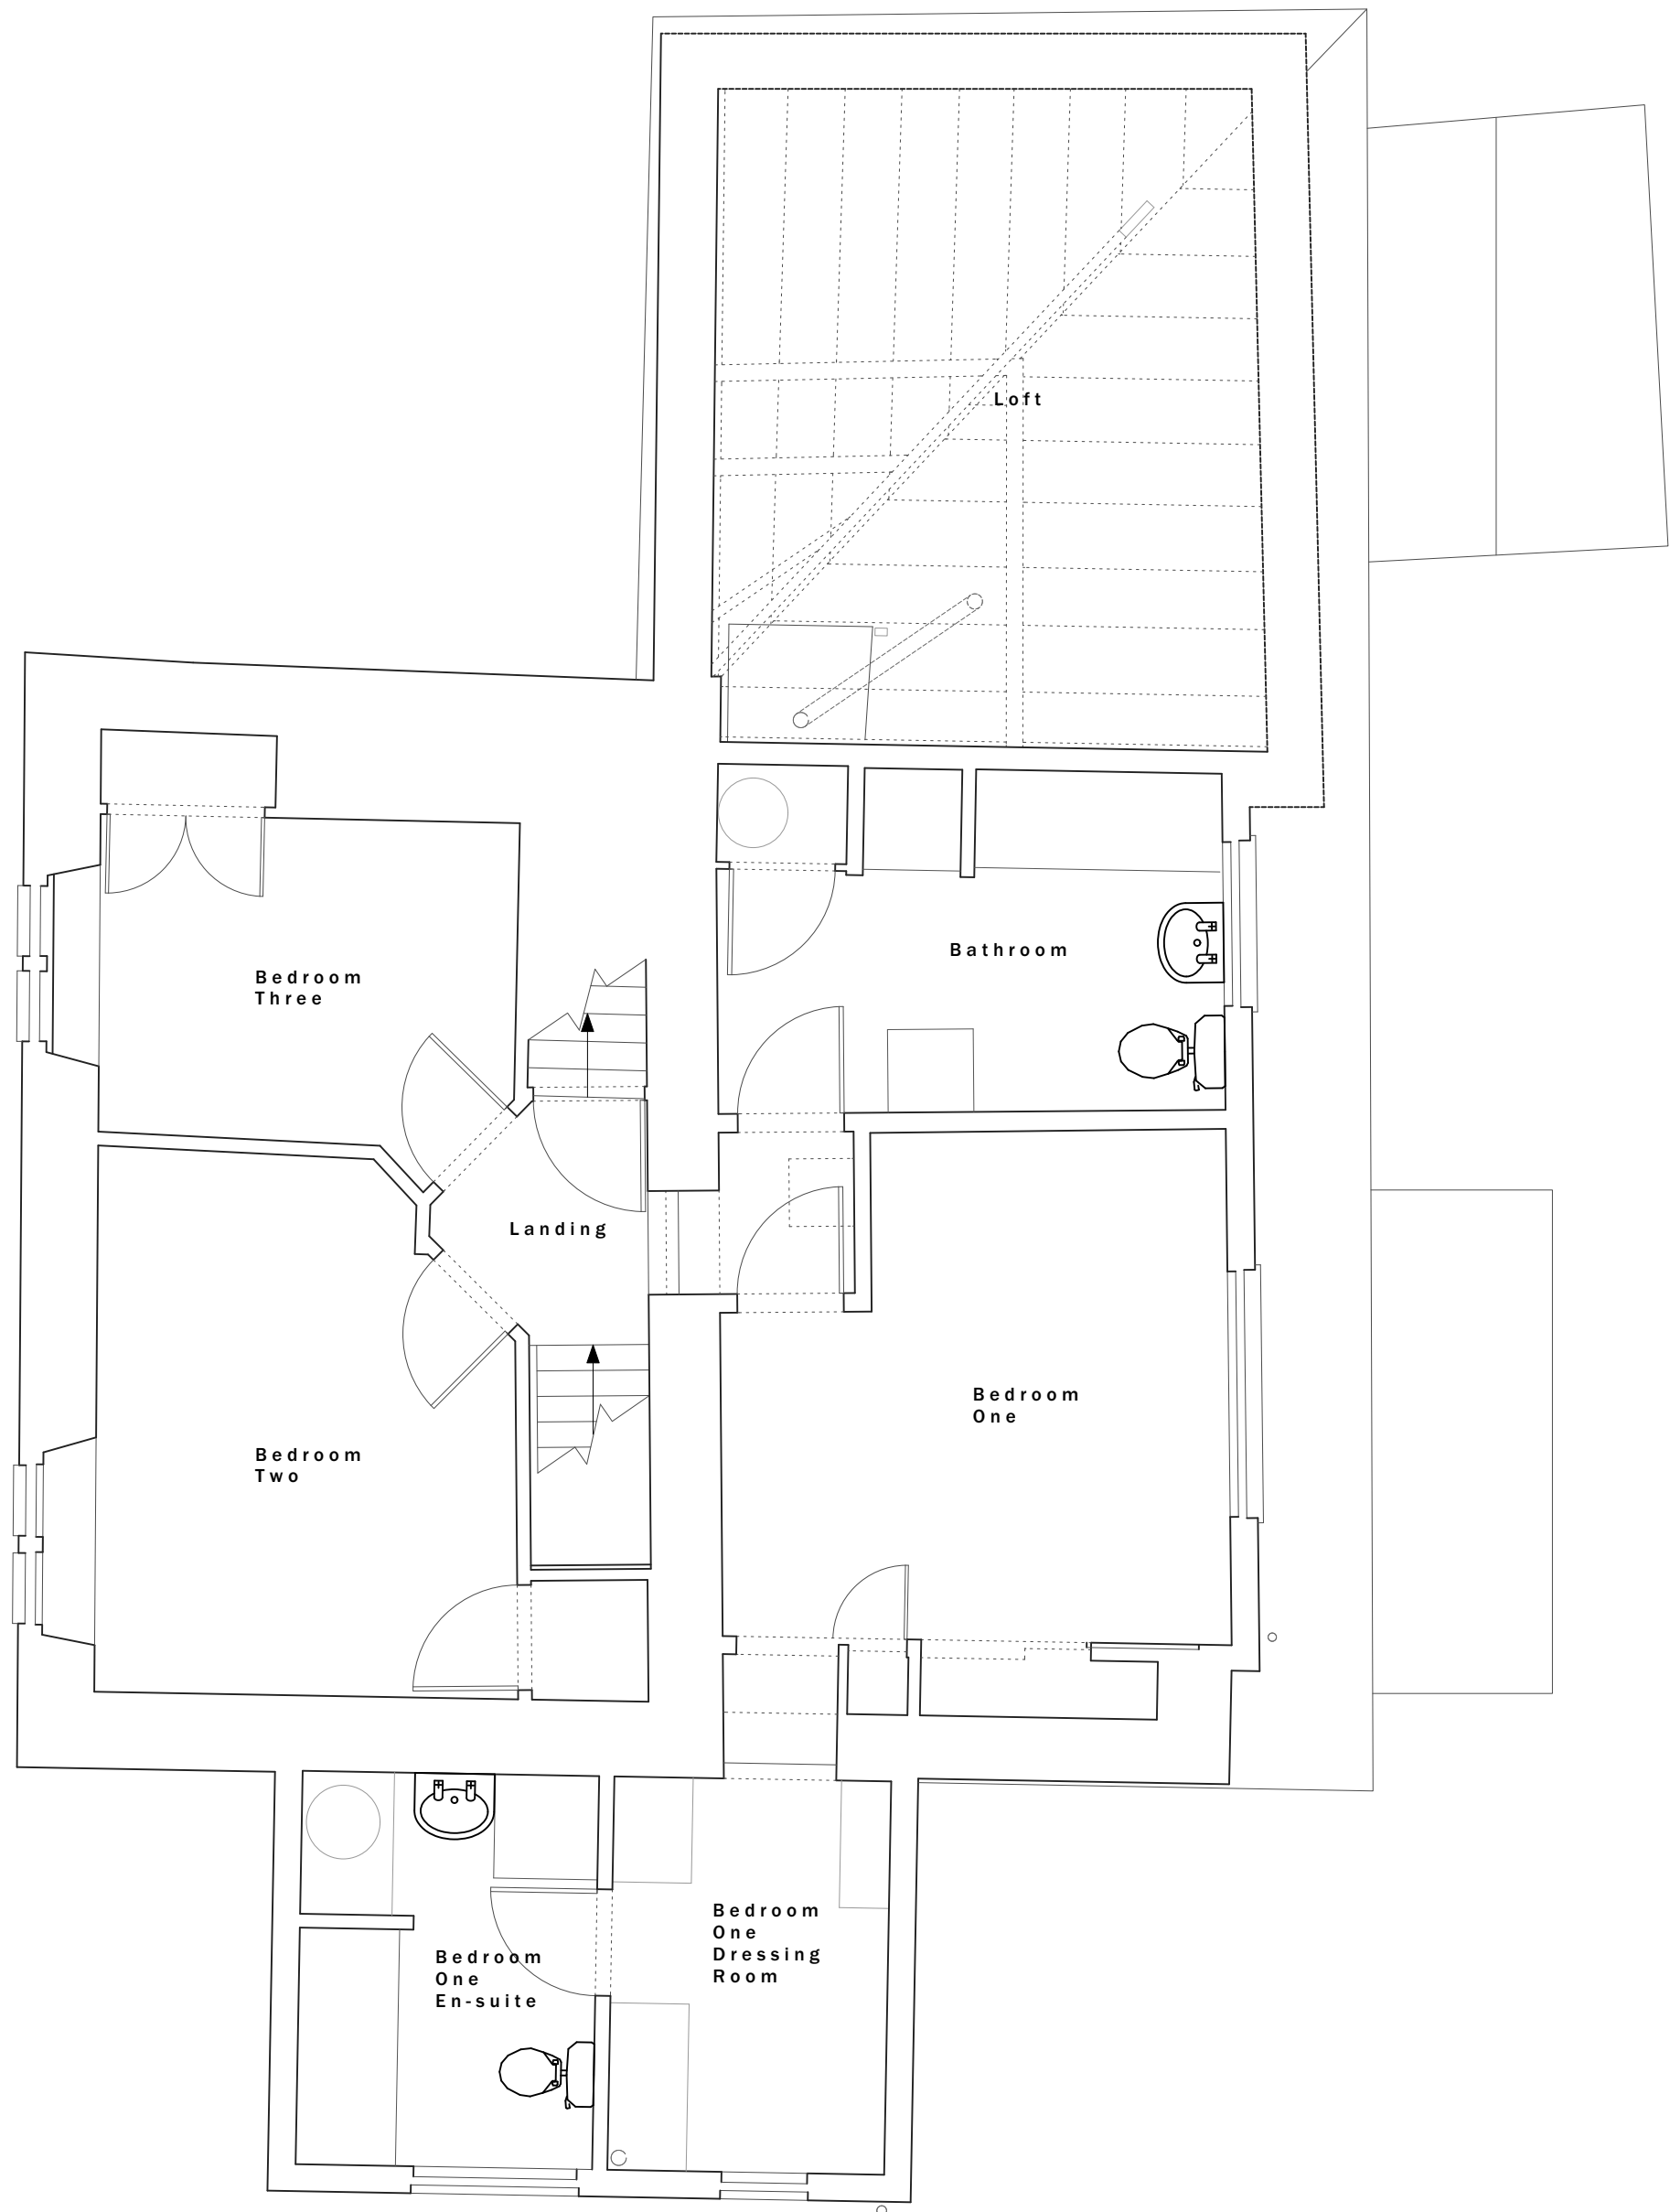

Existing Second Floor Plan 1:50

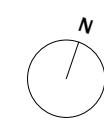