


Existing Roof Plan 1:50

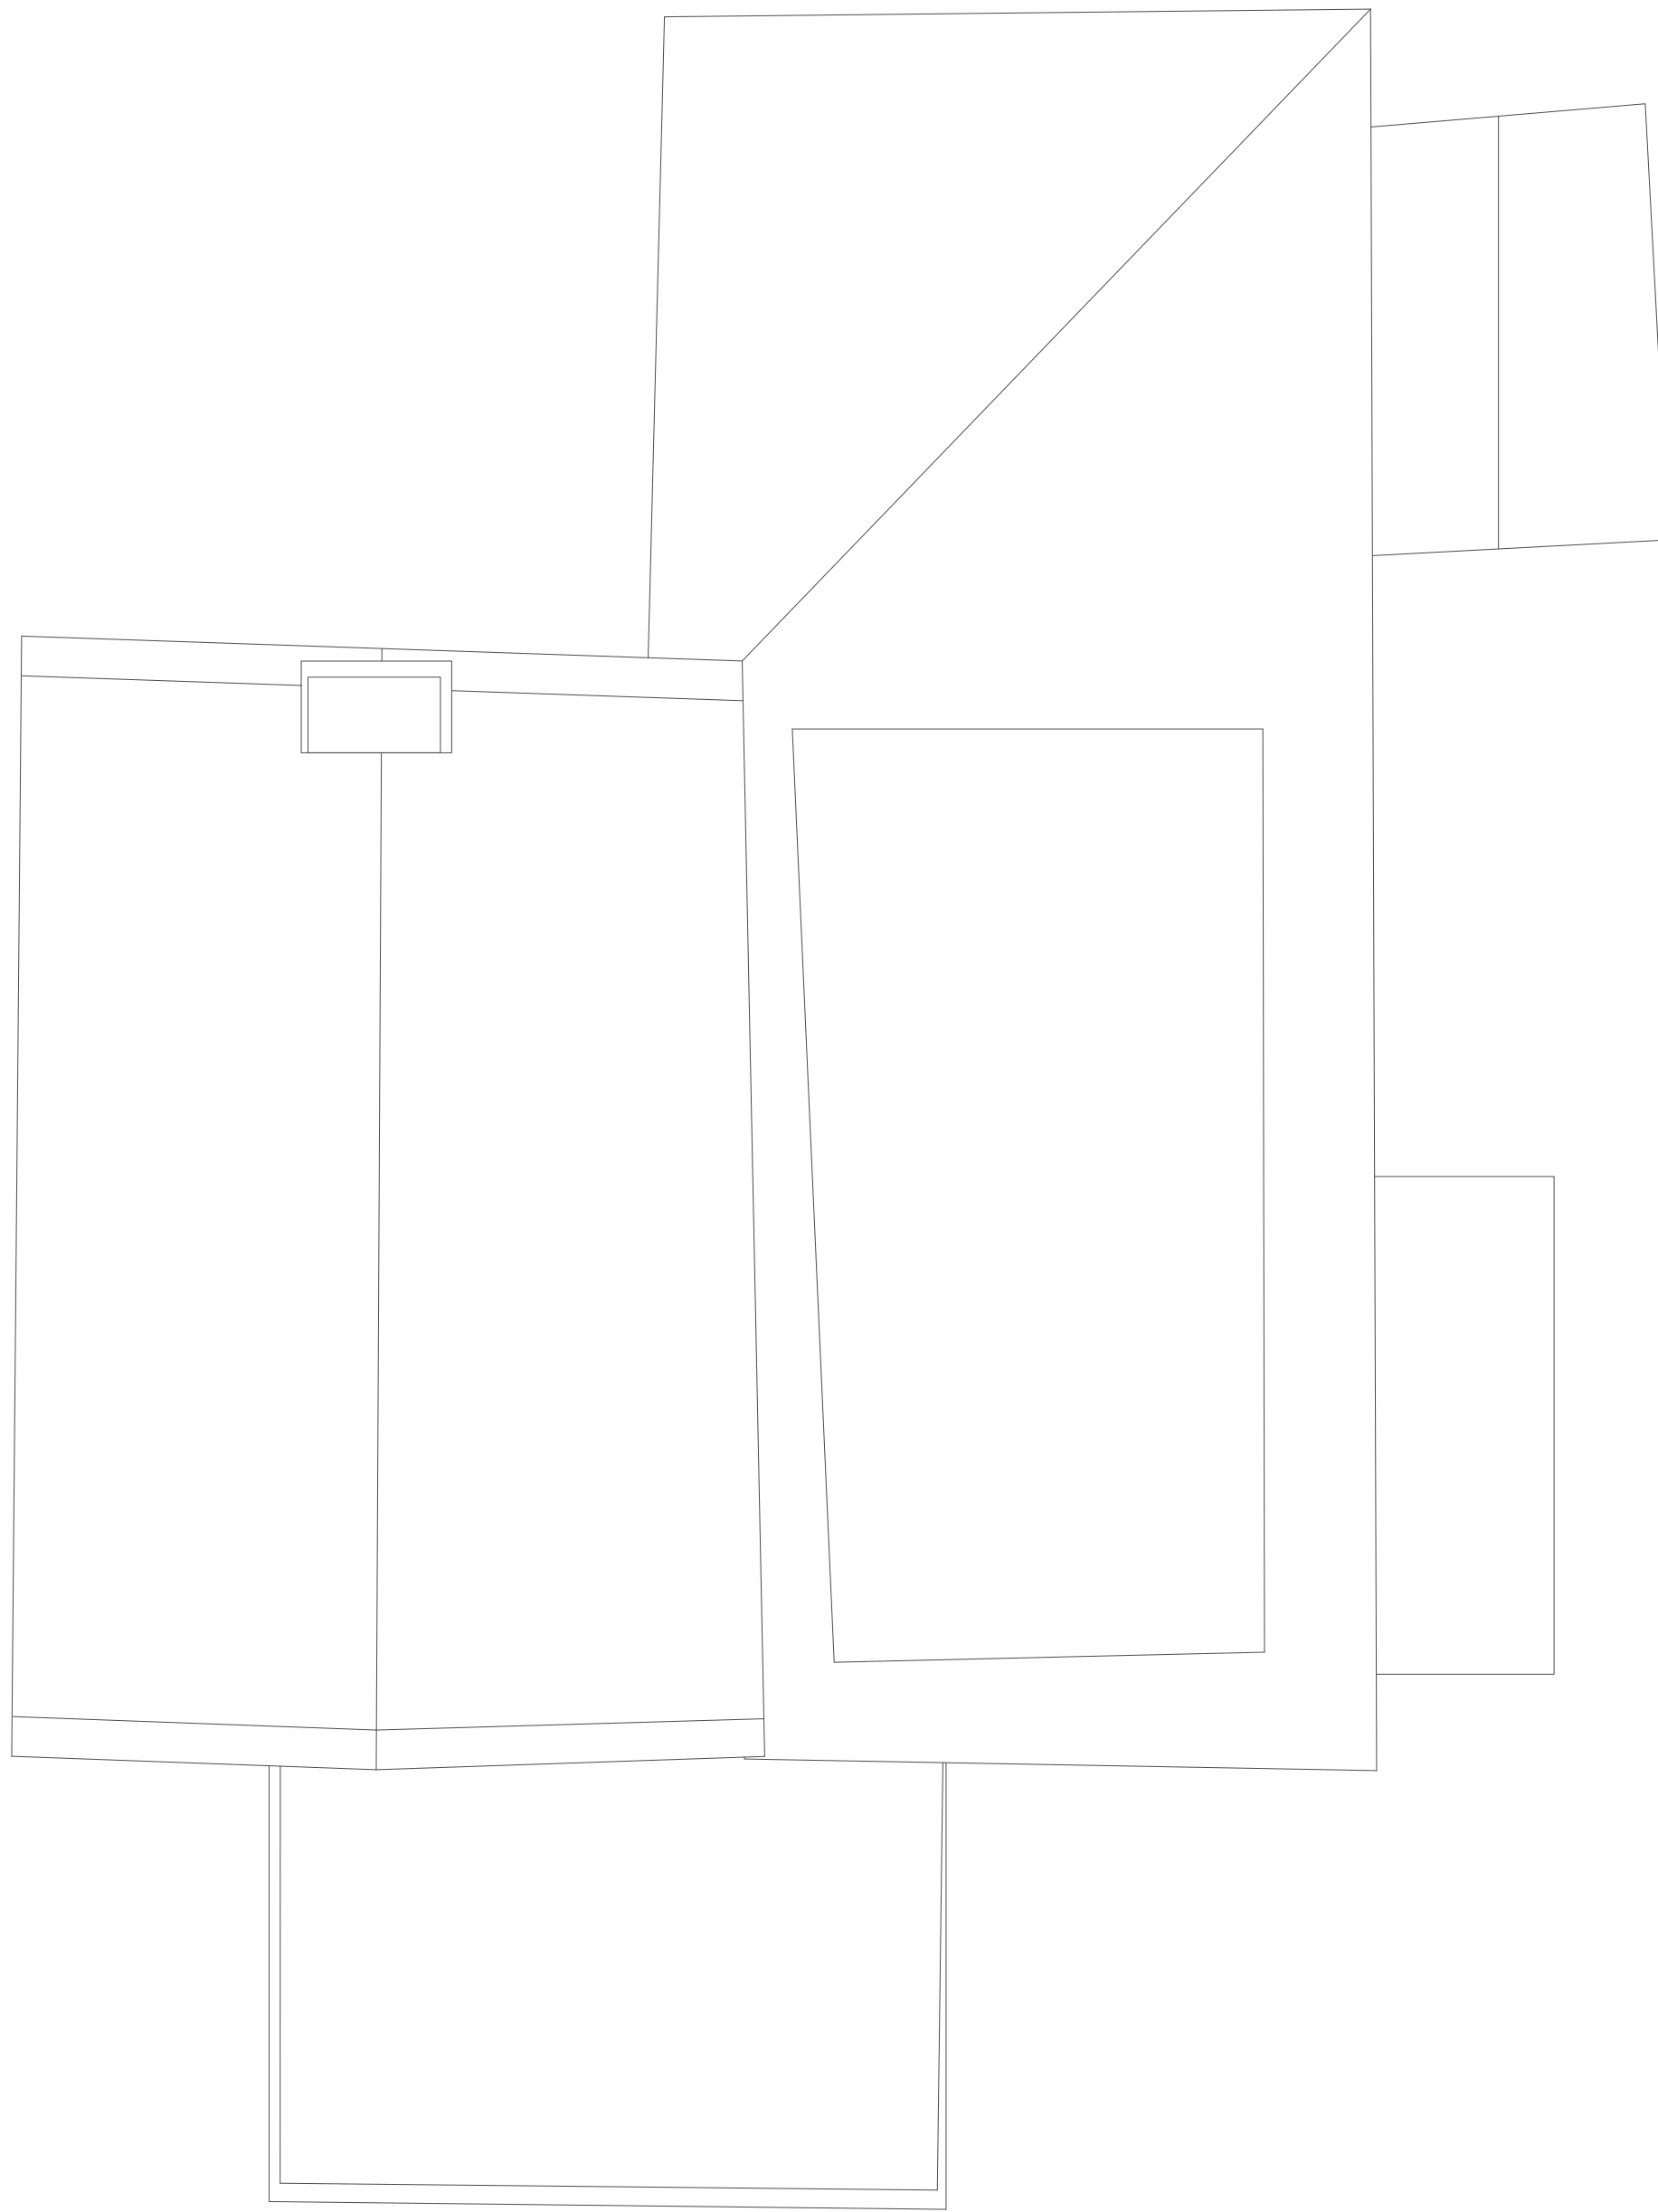