




No.	Description	Date
P01	Planning Issue	30/03/25
P02	Stone replaced with render at rear	12/08/25
P03	Timber cladding added	15/08/25
P04	Cladding amended	15/08/25

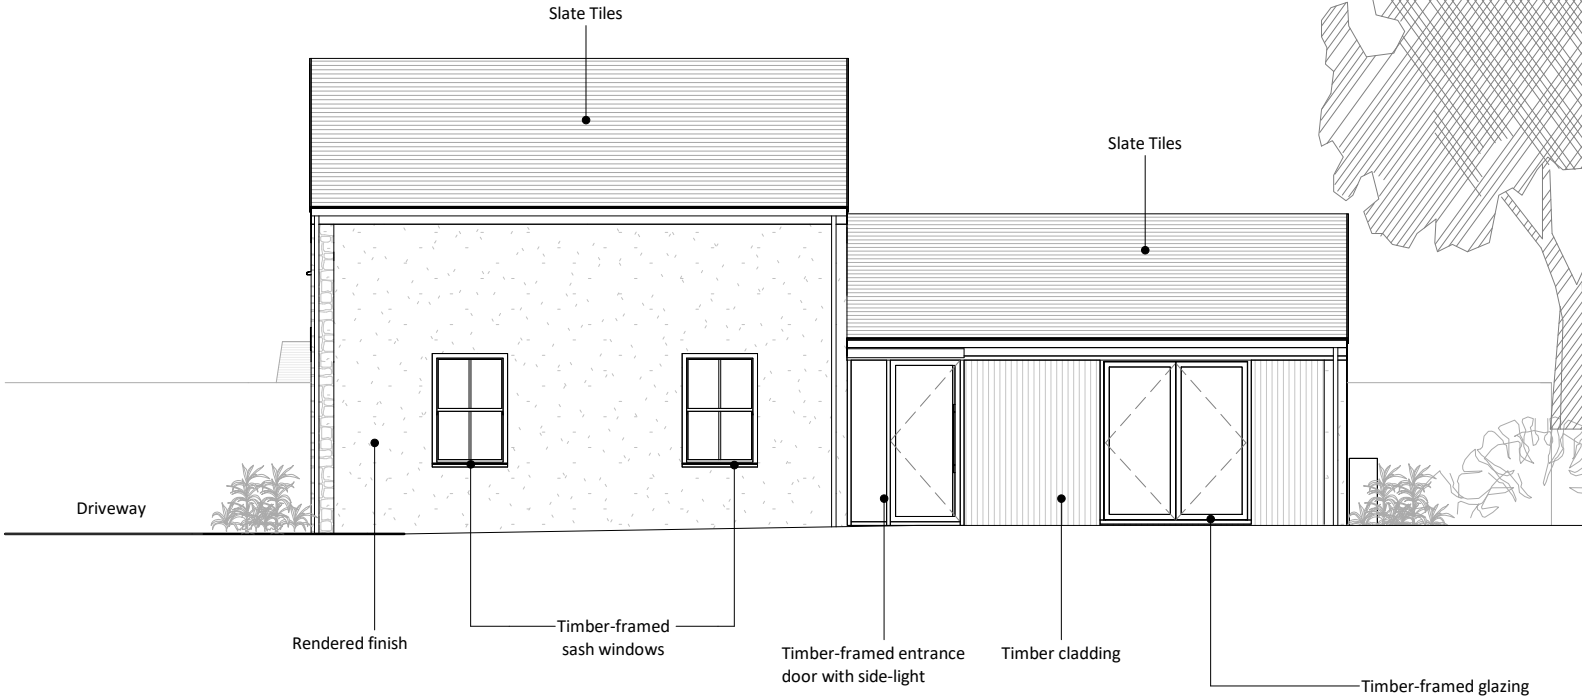

Elevation Side 1
1 : 100

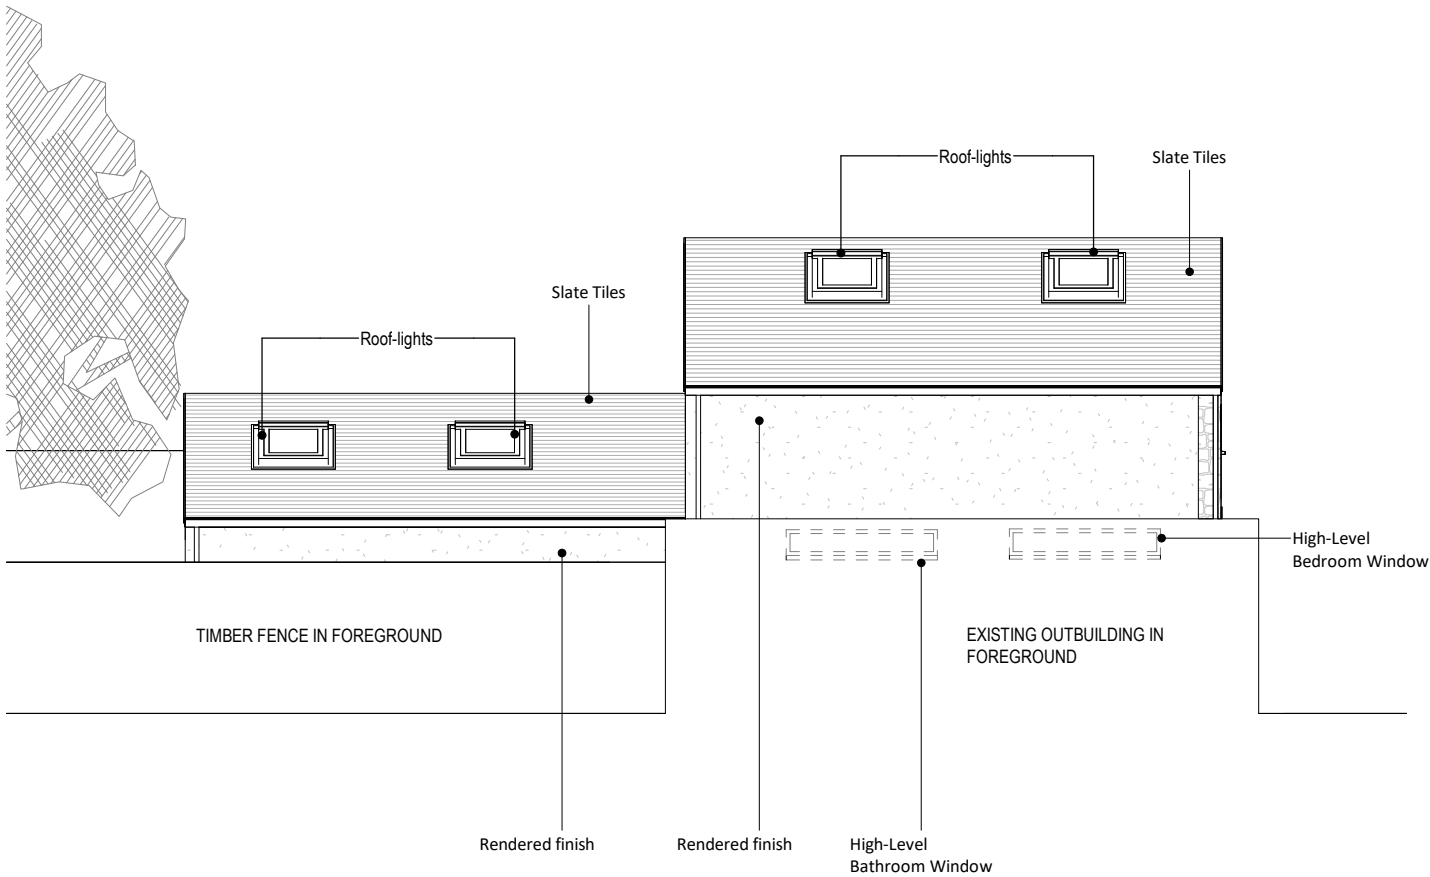

Elevation Side 2
1 : 100

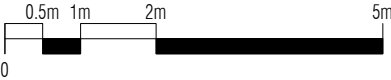

PURPOSE OF ISSUE
PLANNING

PROJECT
CORSHAM RD, WHITLEY

SHEET
PROPOSED ELEVATIONS 2

Date	Drawn by	Checked by
30/03/2025	CM	CM

Project number	Scale (@ A3)
LAMA-46	1 : 100

DRAWING NUMBER	REV
L105	P04