




Block Plan 1:500 A4

0 10 20 30 m

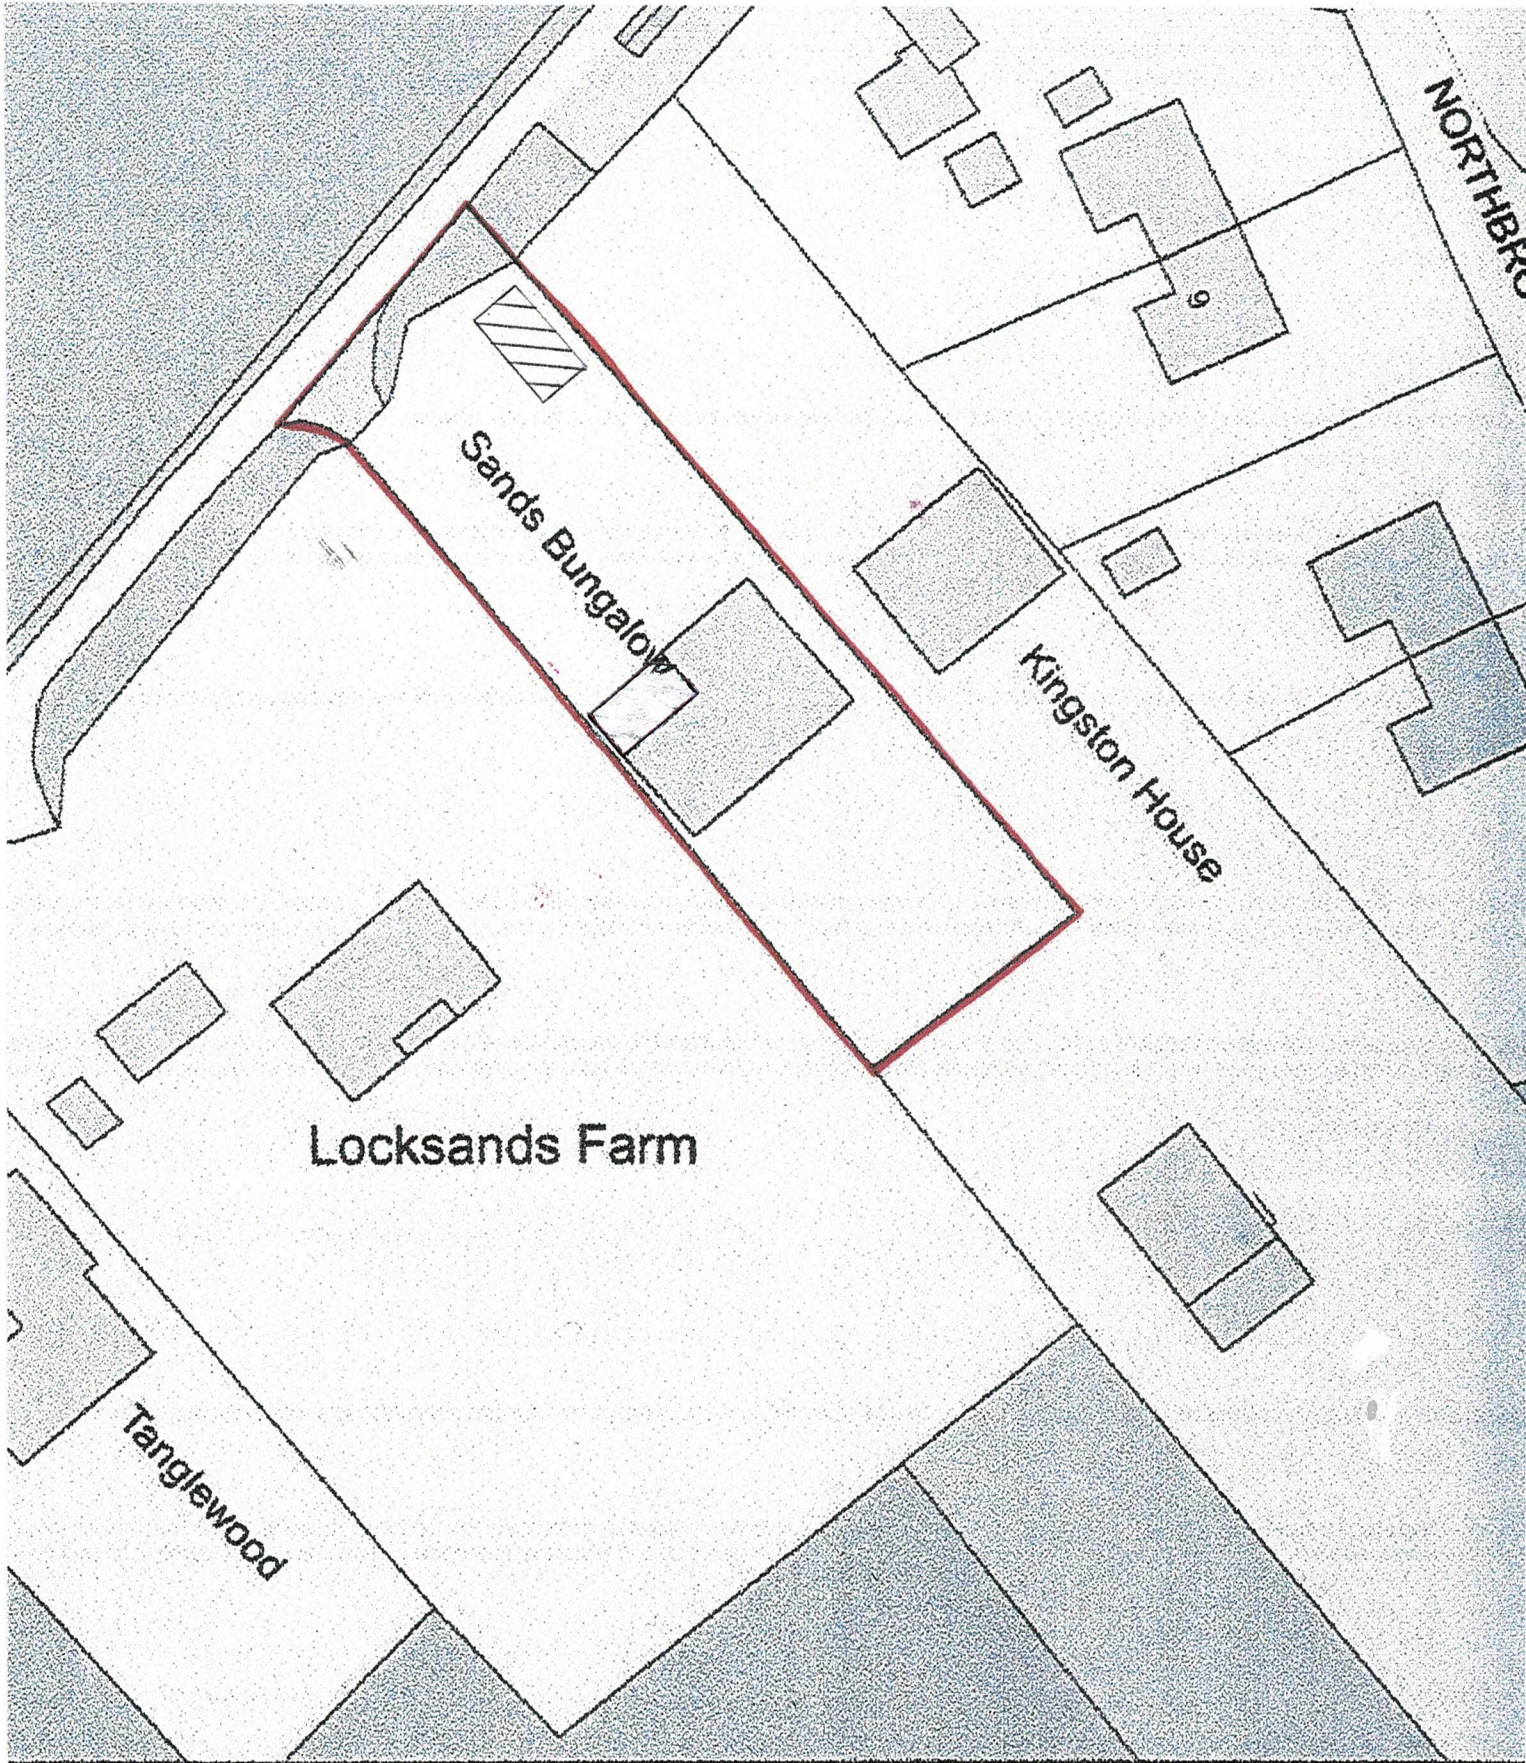