

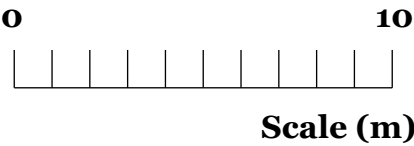



S-W & N-E Elevations

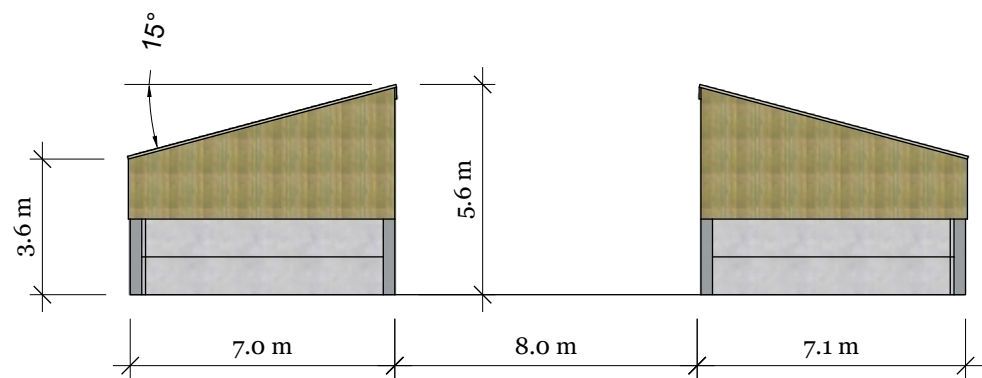

S-E Elevation

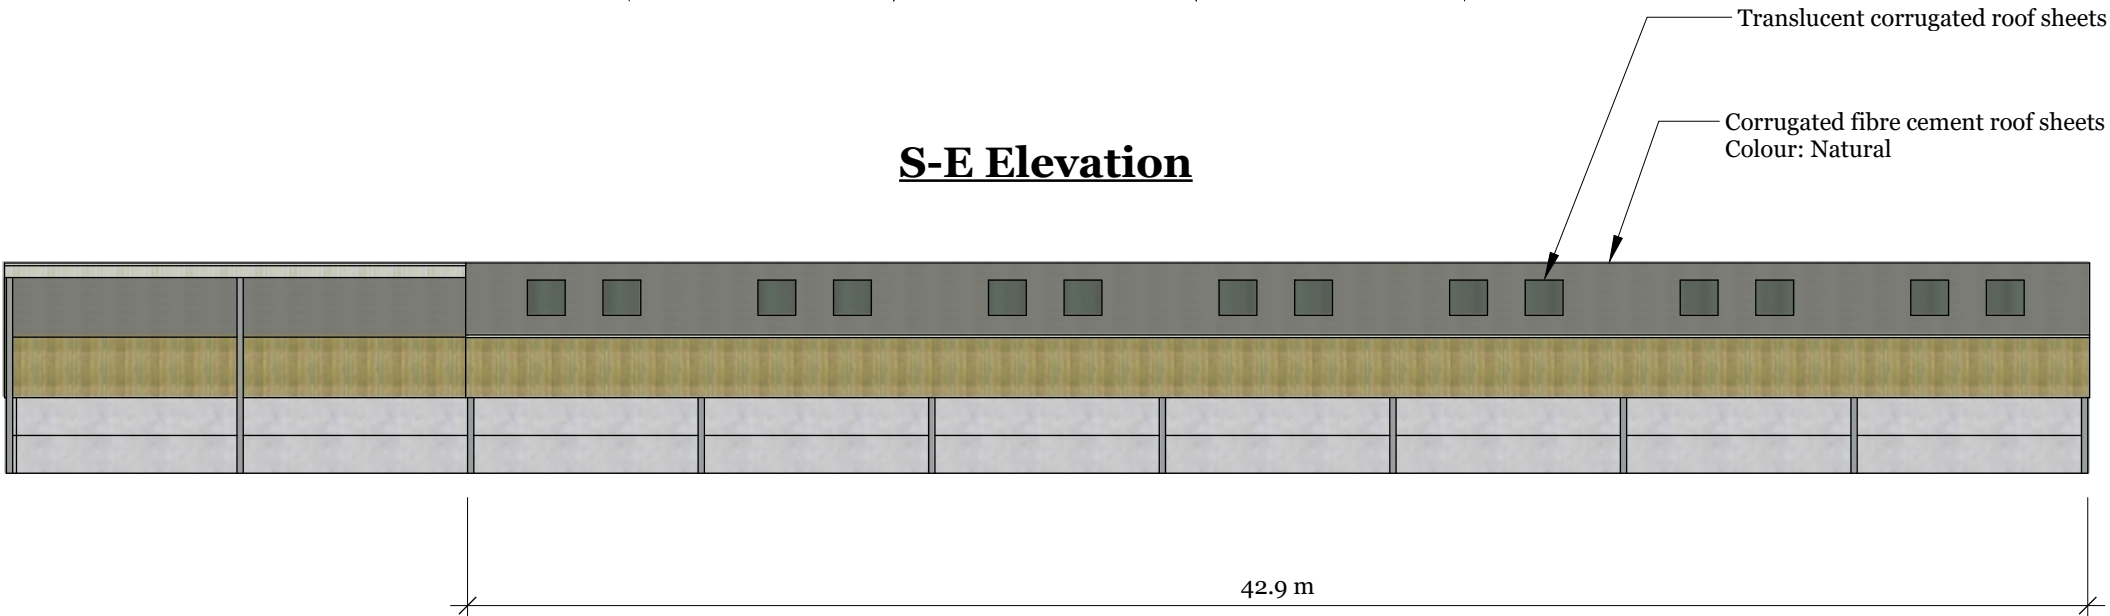

N-W Elevation

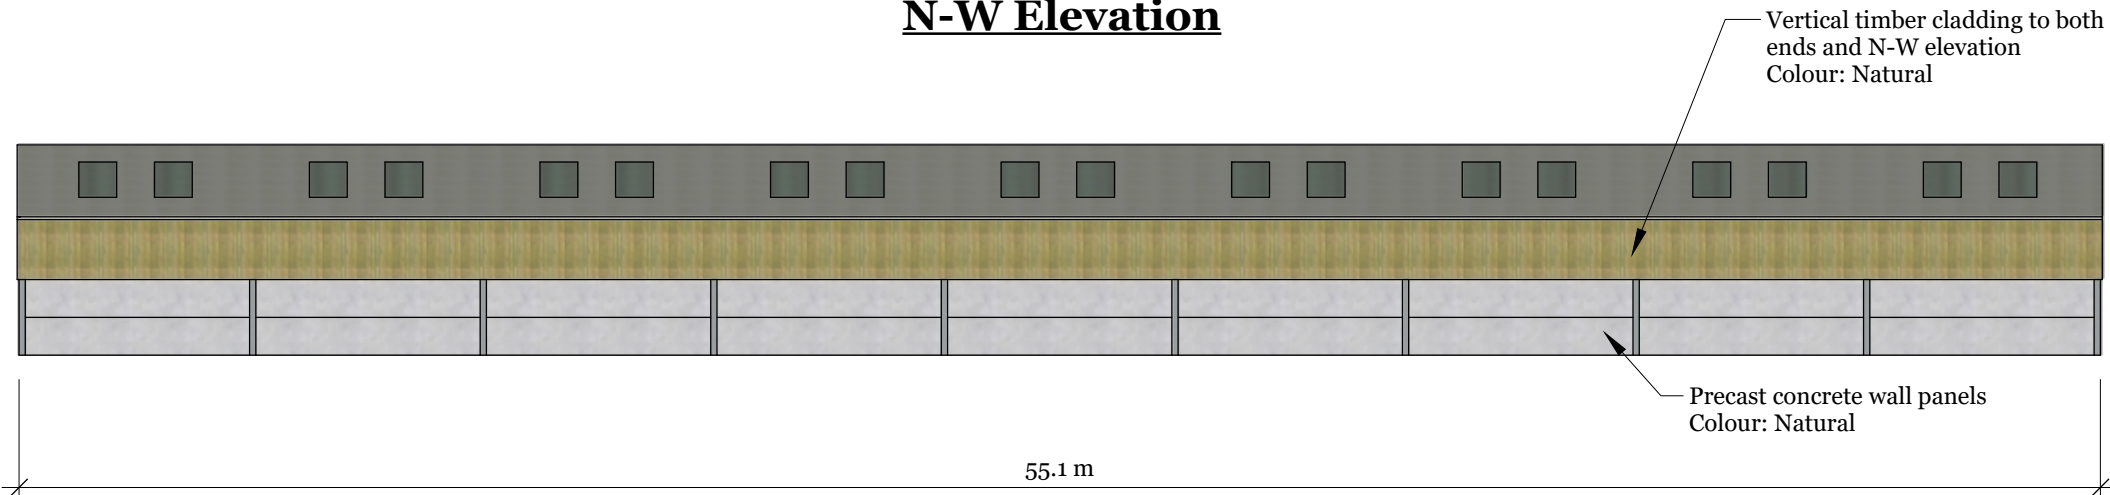

Site Address: Bushton Farm
Bushton
SN4 7PX

Client: Mr Dalton

General Purpose Buildings

Proposed Elevations

Drawing #: 25-025
Drawn Date: 10/10/2025
Drawn by: DF
Scale 1:200 on A3 Paper

REVISIONS		
	MM/DD/YY	REMARKS
A	--/--/--	...
B	--/--/--	...
C	--/--/--	...
D	--/--/--	...
E	--/--/--	...