


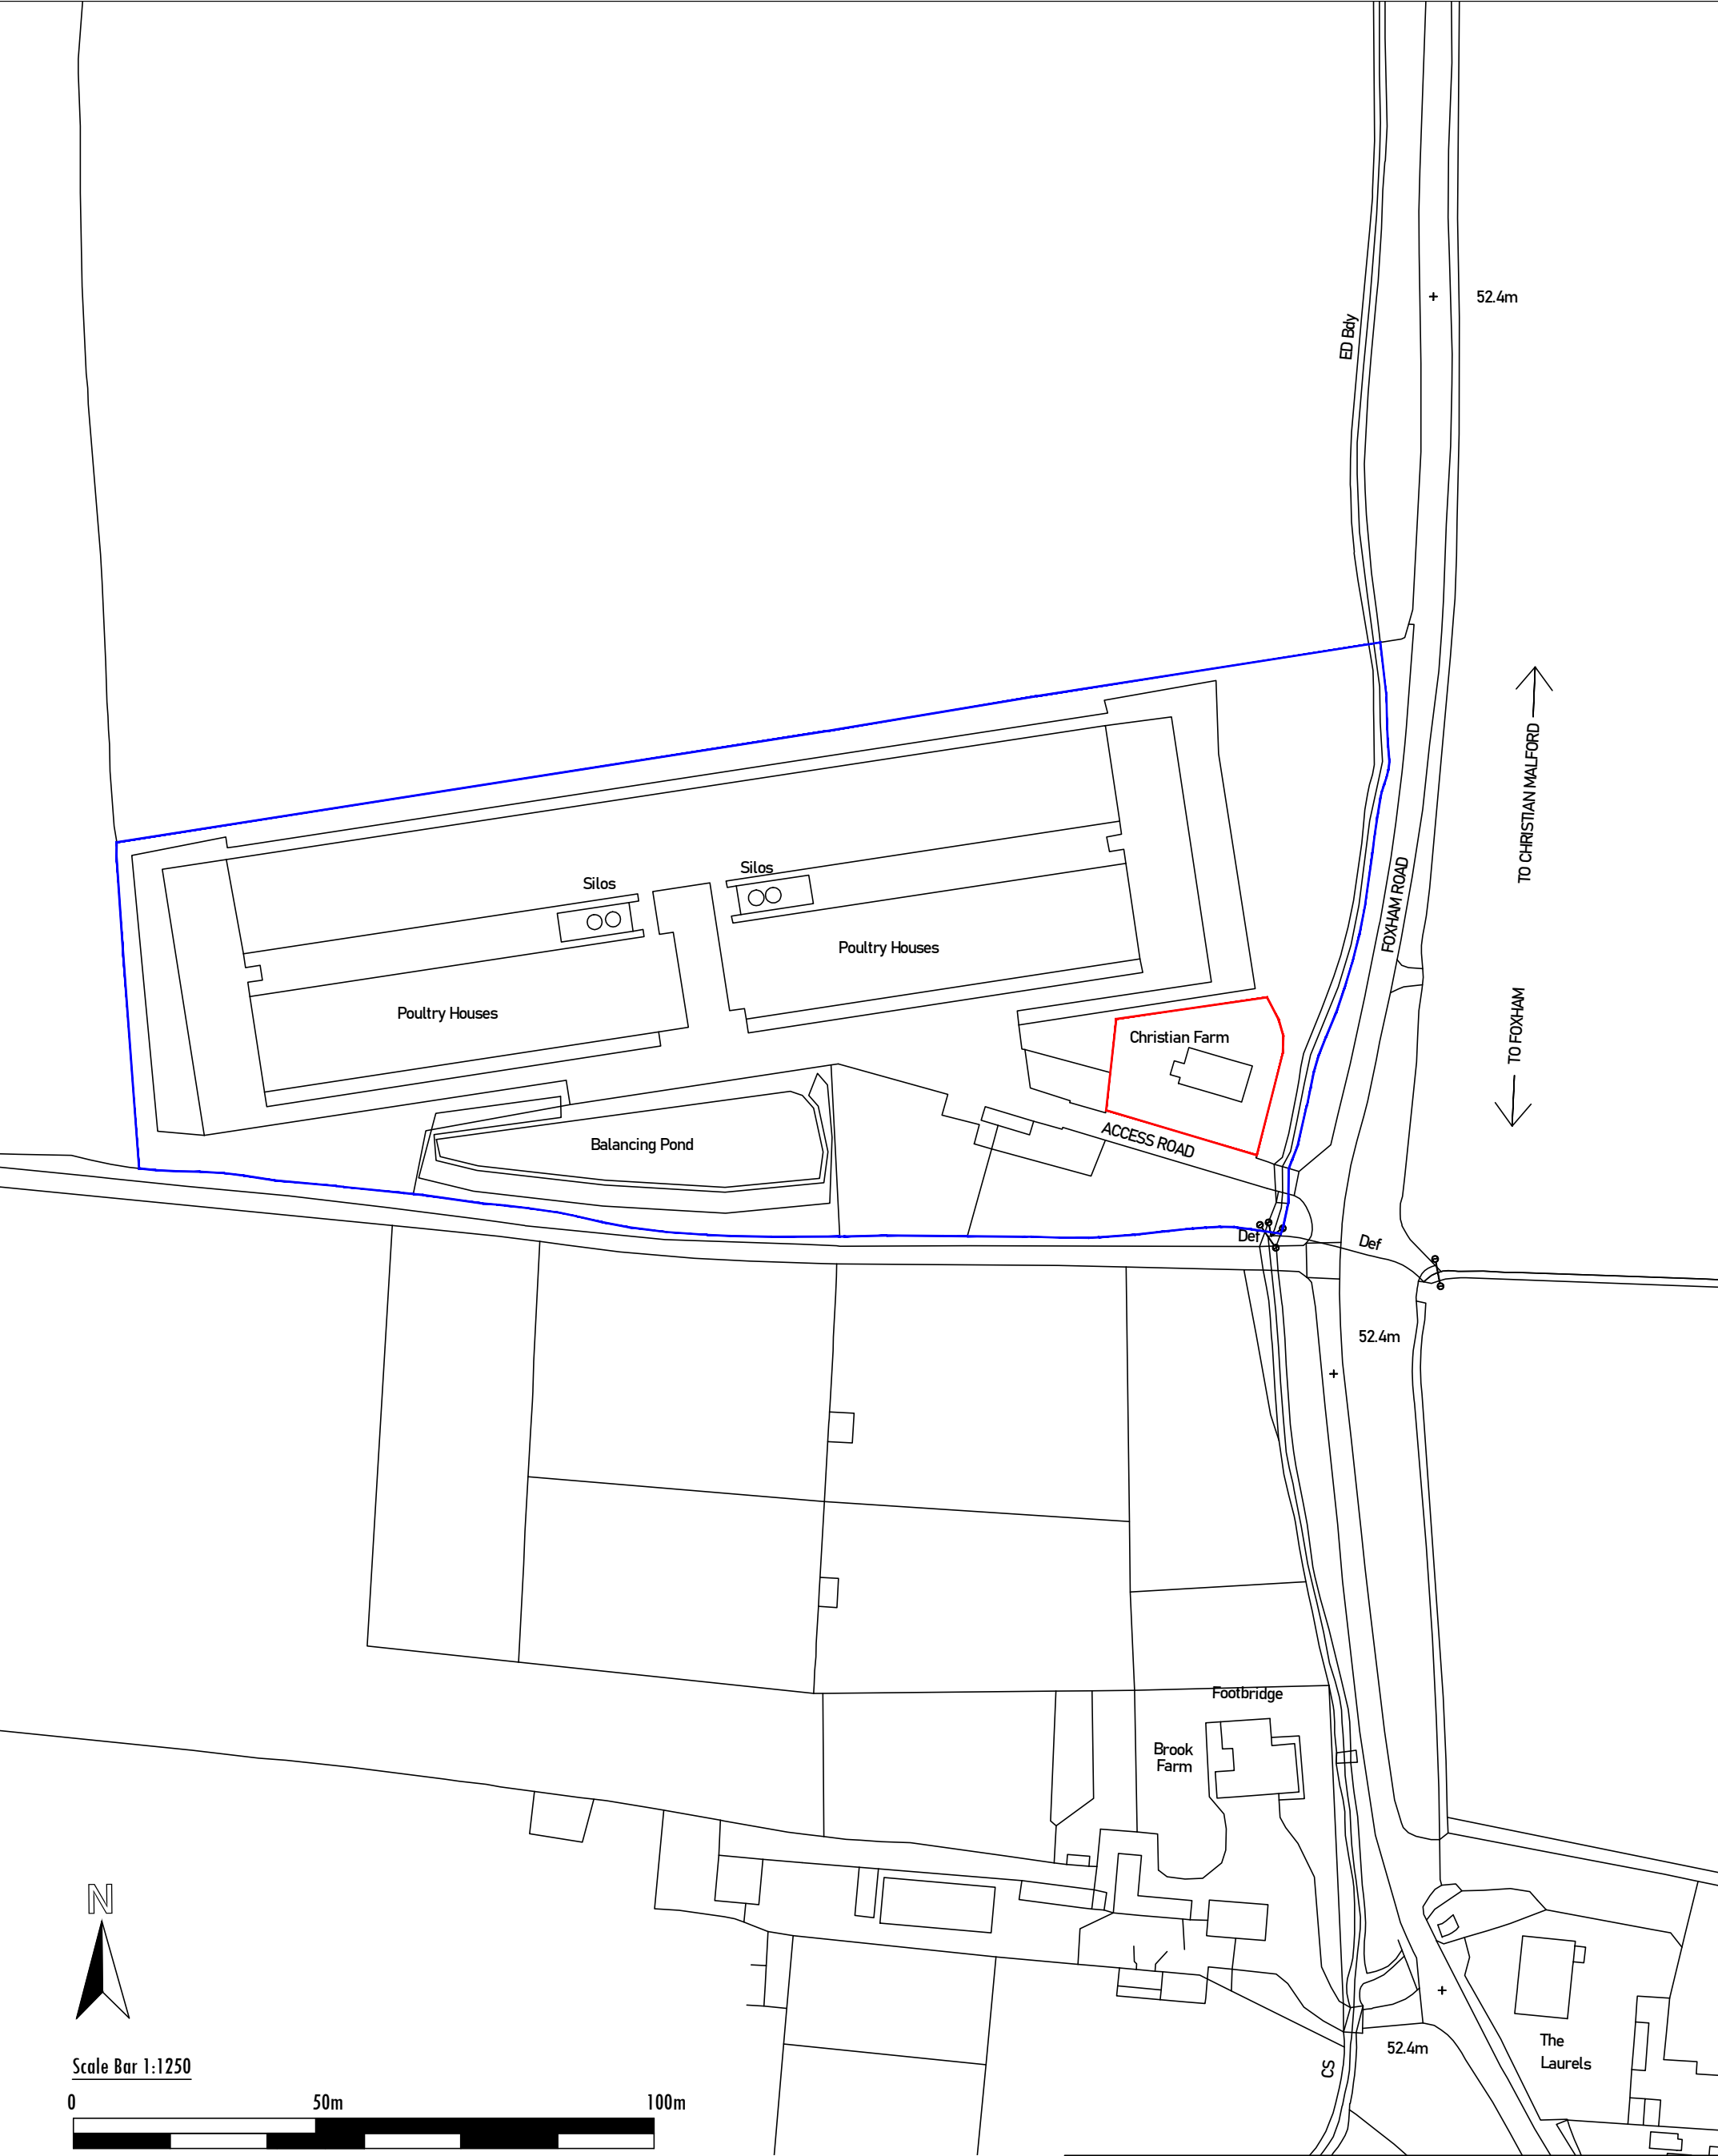

20m40m60m70m80m							Drawing for information & planning approval only, not to be used for any other purposes or recreated in anyway without prior approval. Dimensions shown are in mm & approximate.									
D	XX-XX-XX	-----	----	----	XX-XX-XX	DRAWING STATUS		Copyright Clarke Group Construction Ltd. Drawing not to be scaled Clarke Group CONSTRUCTION LTD The Workshop, Slippery Gowt Lane, Wyberton, Boston, Lincs PE21 7AA Tel: 01205 354629 Fax: 01205 358214 Email: info@clarkegroup.co.uk www.clarkegroup.co.uk		TITLE		PROJECT Christian Farm, Foxham Road, Foxham, SN15 4NE				
C	XX-XX-XX	-----	----	----	XX-XX-XX	Preliminary - PR Comments - CT Fabrication - FB Information - INF Master - MD As built - AB	PR									
B	XX-XX-XX	-----	----	----	XX-XX-XX											
A	XX-XX-XX	-----	----	----	XX-XX-XX											
Rev	Date	Description	Drawn	Chkd	Chkd Date									TAKEN FROM MASTER REVISION - XXX		
REVISIONS								SCALE 1:1250 @ A3		DATE JAN 2026						
								DRAWN BY ARN		CHECKED BY CGC		Dwg No. 2554-CGC-100		REV --		