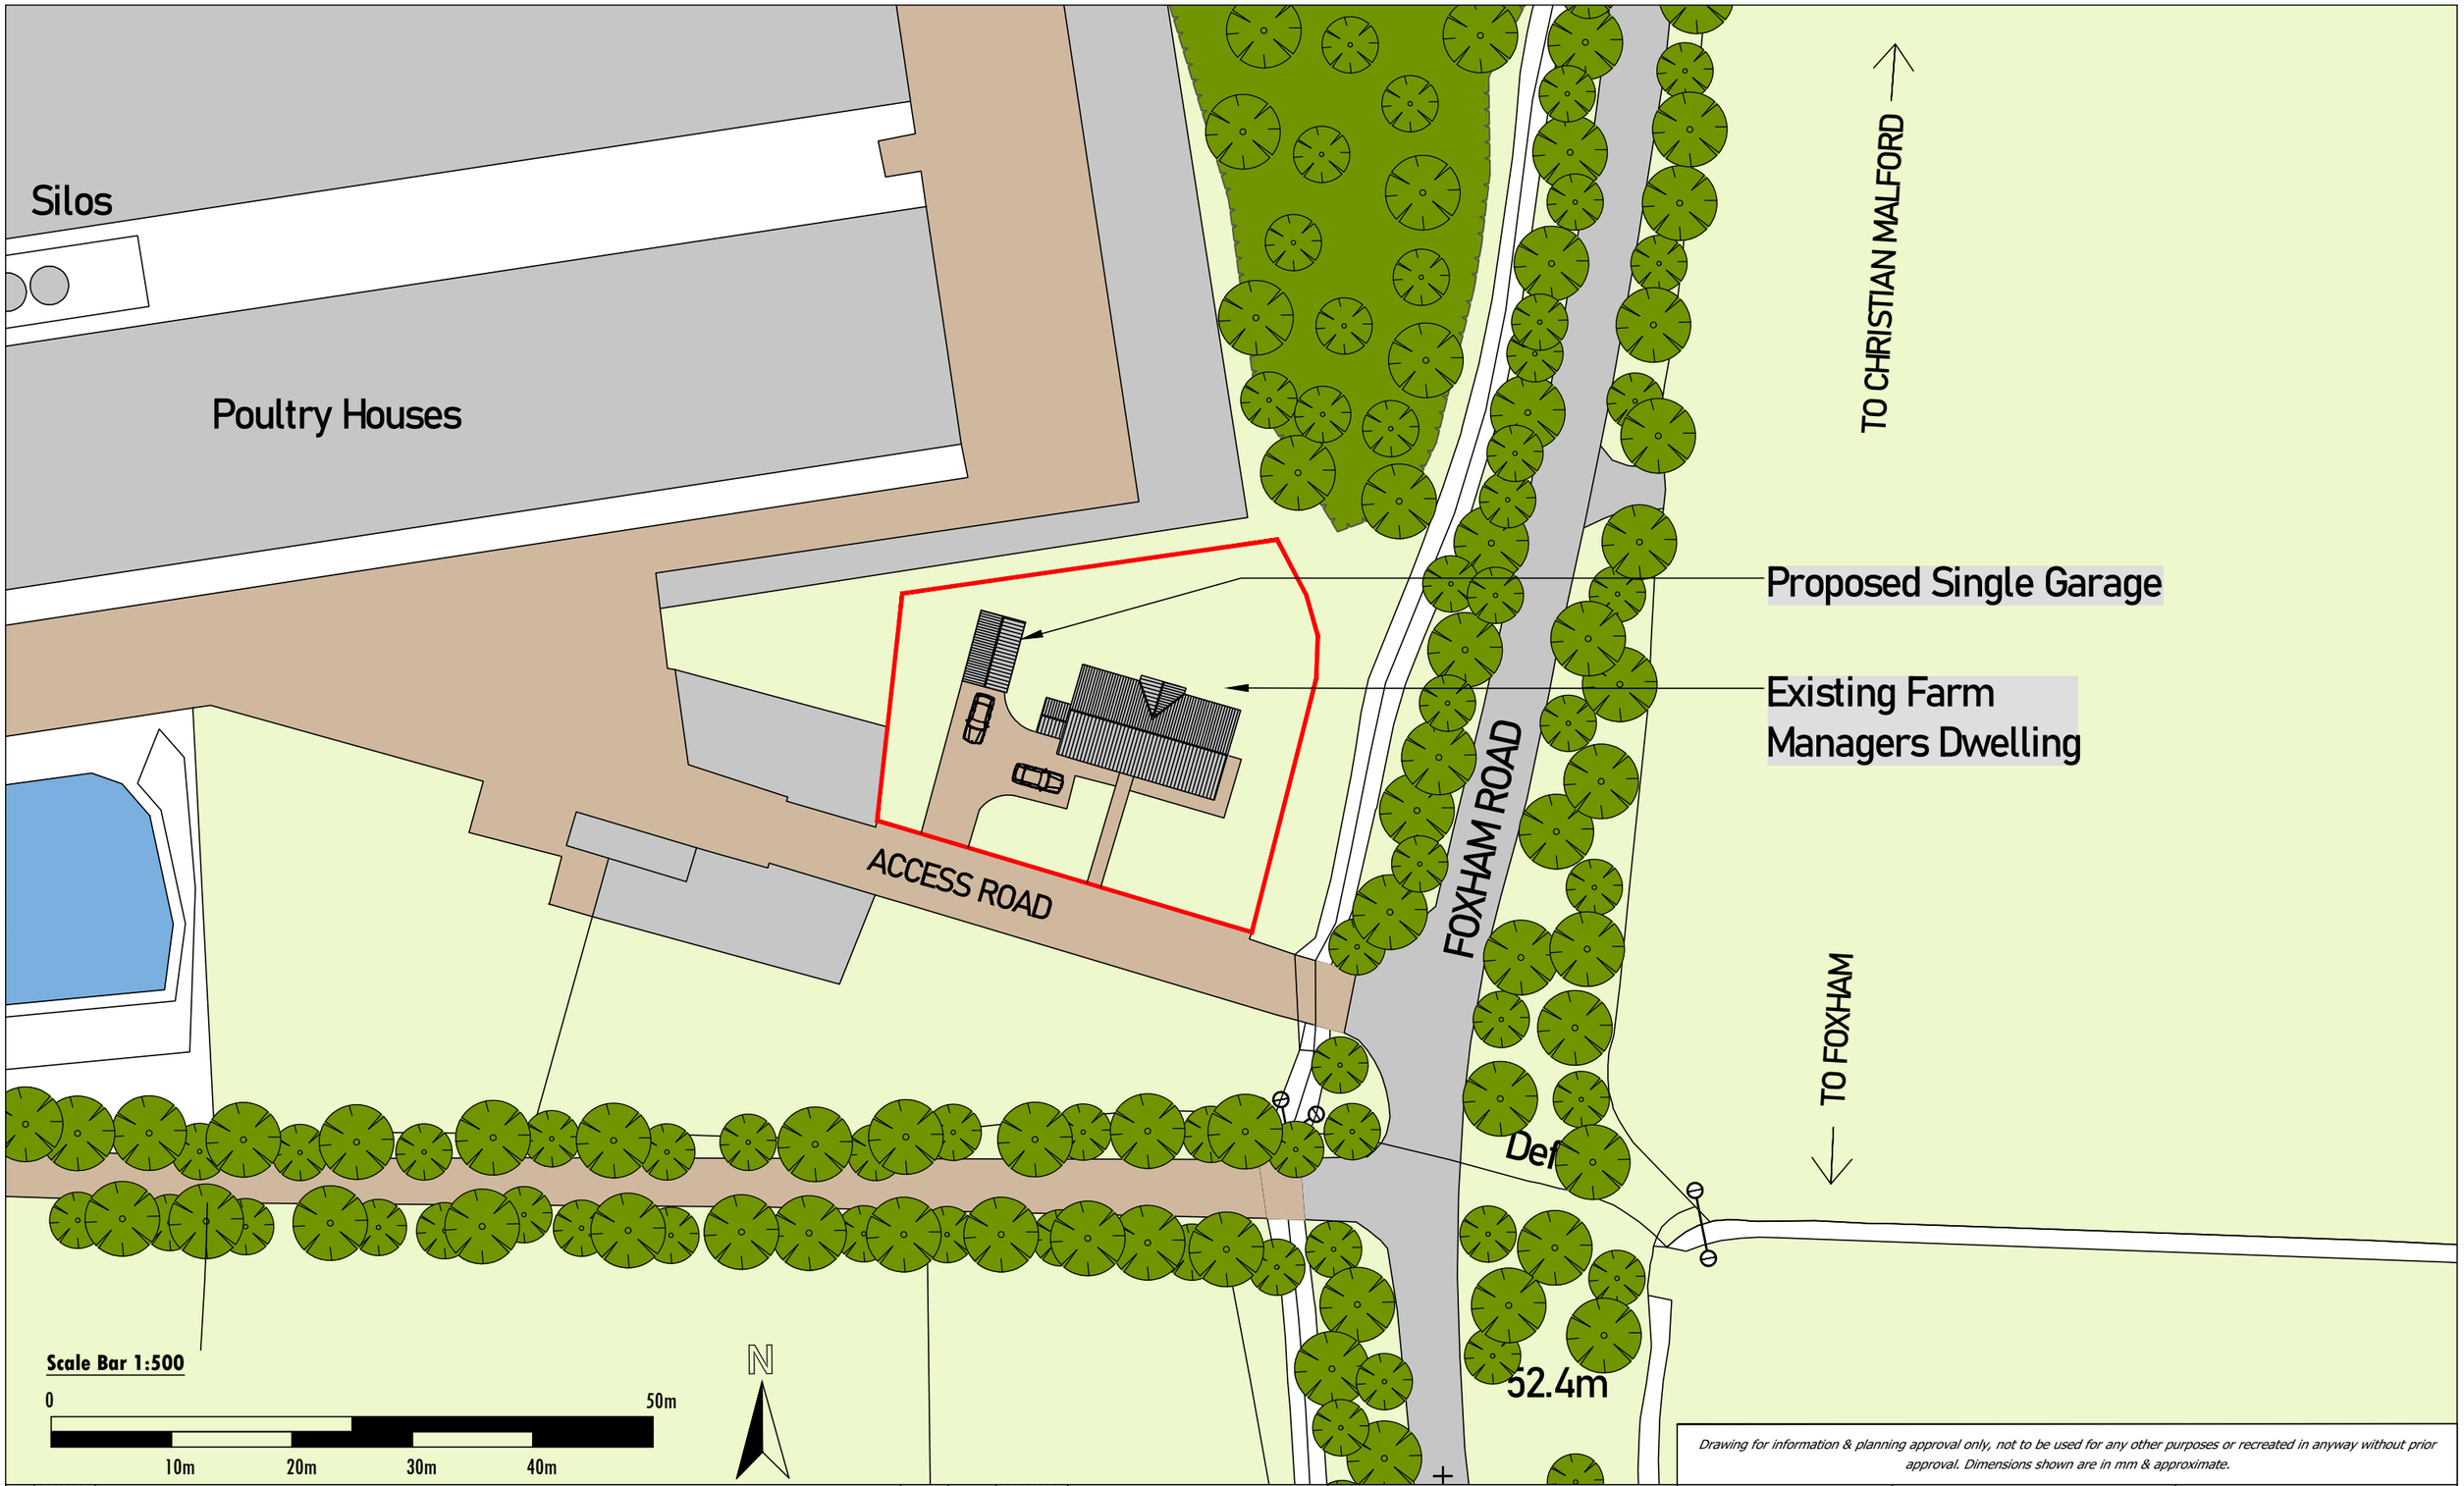


Rev	Date	Description	Drawn	Chkd	Chkd Date
D	XX-XX-XX	----------	----	----	XX-XX-XX
C	XX-XX-XX	----------	----	----	XX-XX-XX
B	XX-XX-XX	----------	----	----	XX-XX-XX
A	XX-XX-XX	----------	----	----	XX-XX-XX

REVISIONS

DRAWING STATUS

Preliminary - PR
Comments - CT
Fabrication - FB
Information - INF
Master - MD
As built - AB

PR

TAKEN FROM MASTER REVISION - XXX

Copyright Clarke Group Construction Ltd.
Drawing not to be scaled

Clarke Group CONSTRUCTION LTD

The Workshop, Slippery Gowt Lane, Wyberton, Boston, Lincs PE21 7AA
Tel: 01205 354629
Fax: 01205 358214
Email: info@clarkegroup.co.uk
www.clarkegroup.co.uk

Drawing for information & planning approval only, not to be used for any other purposes or recreated in anyway without prior approval. Dimensions shown are in mm & approximate.

TITLE

Proposed Block Plan

PROJECT: Christian Farm, Foxham Road, Foxham, SN15 4NE

SCALE: 1:500 @ A3

DATE: JAN 2026

DRAWN BY: ARN

CHECKED BY: CGC

Dwg. No.: 2554-CGC-102

REV: --