


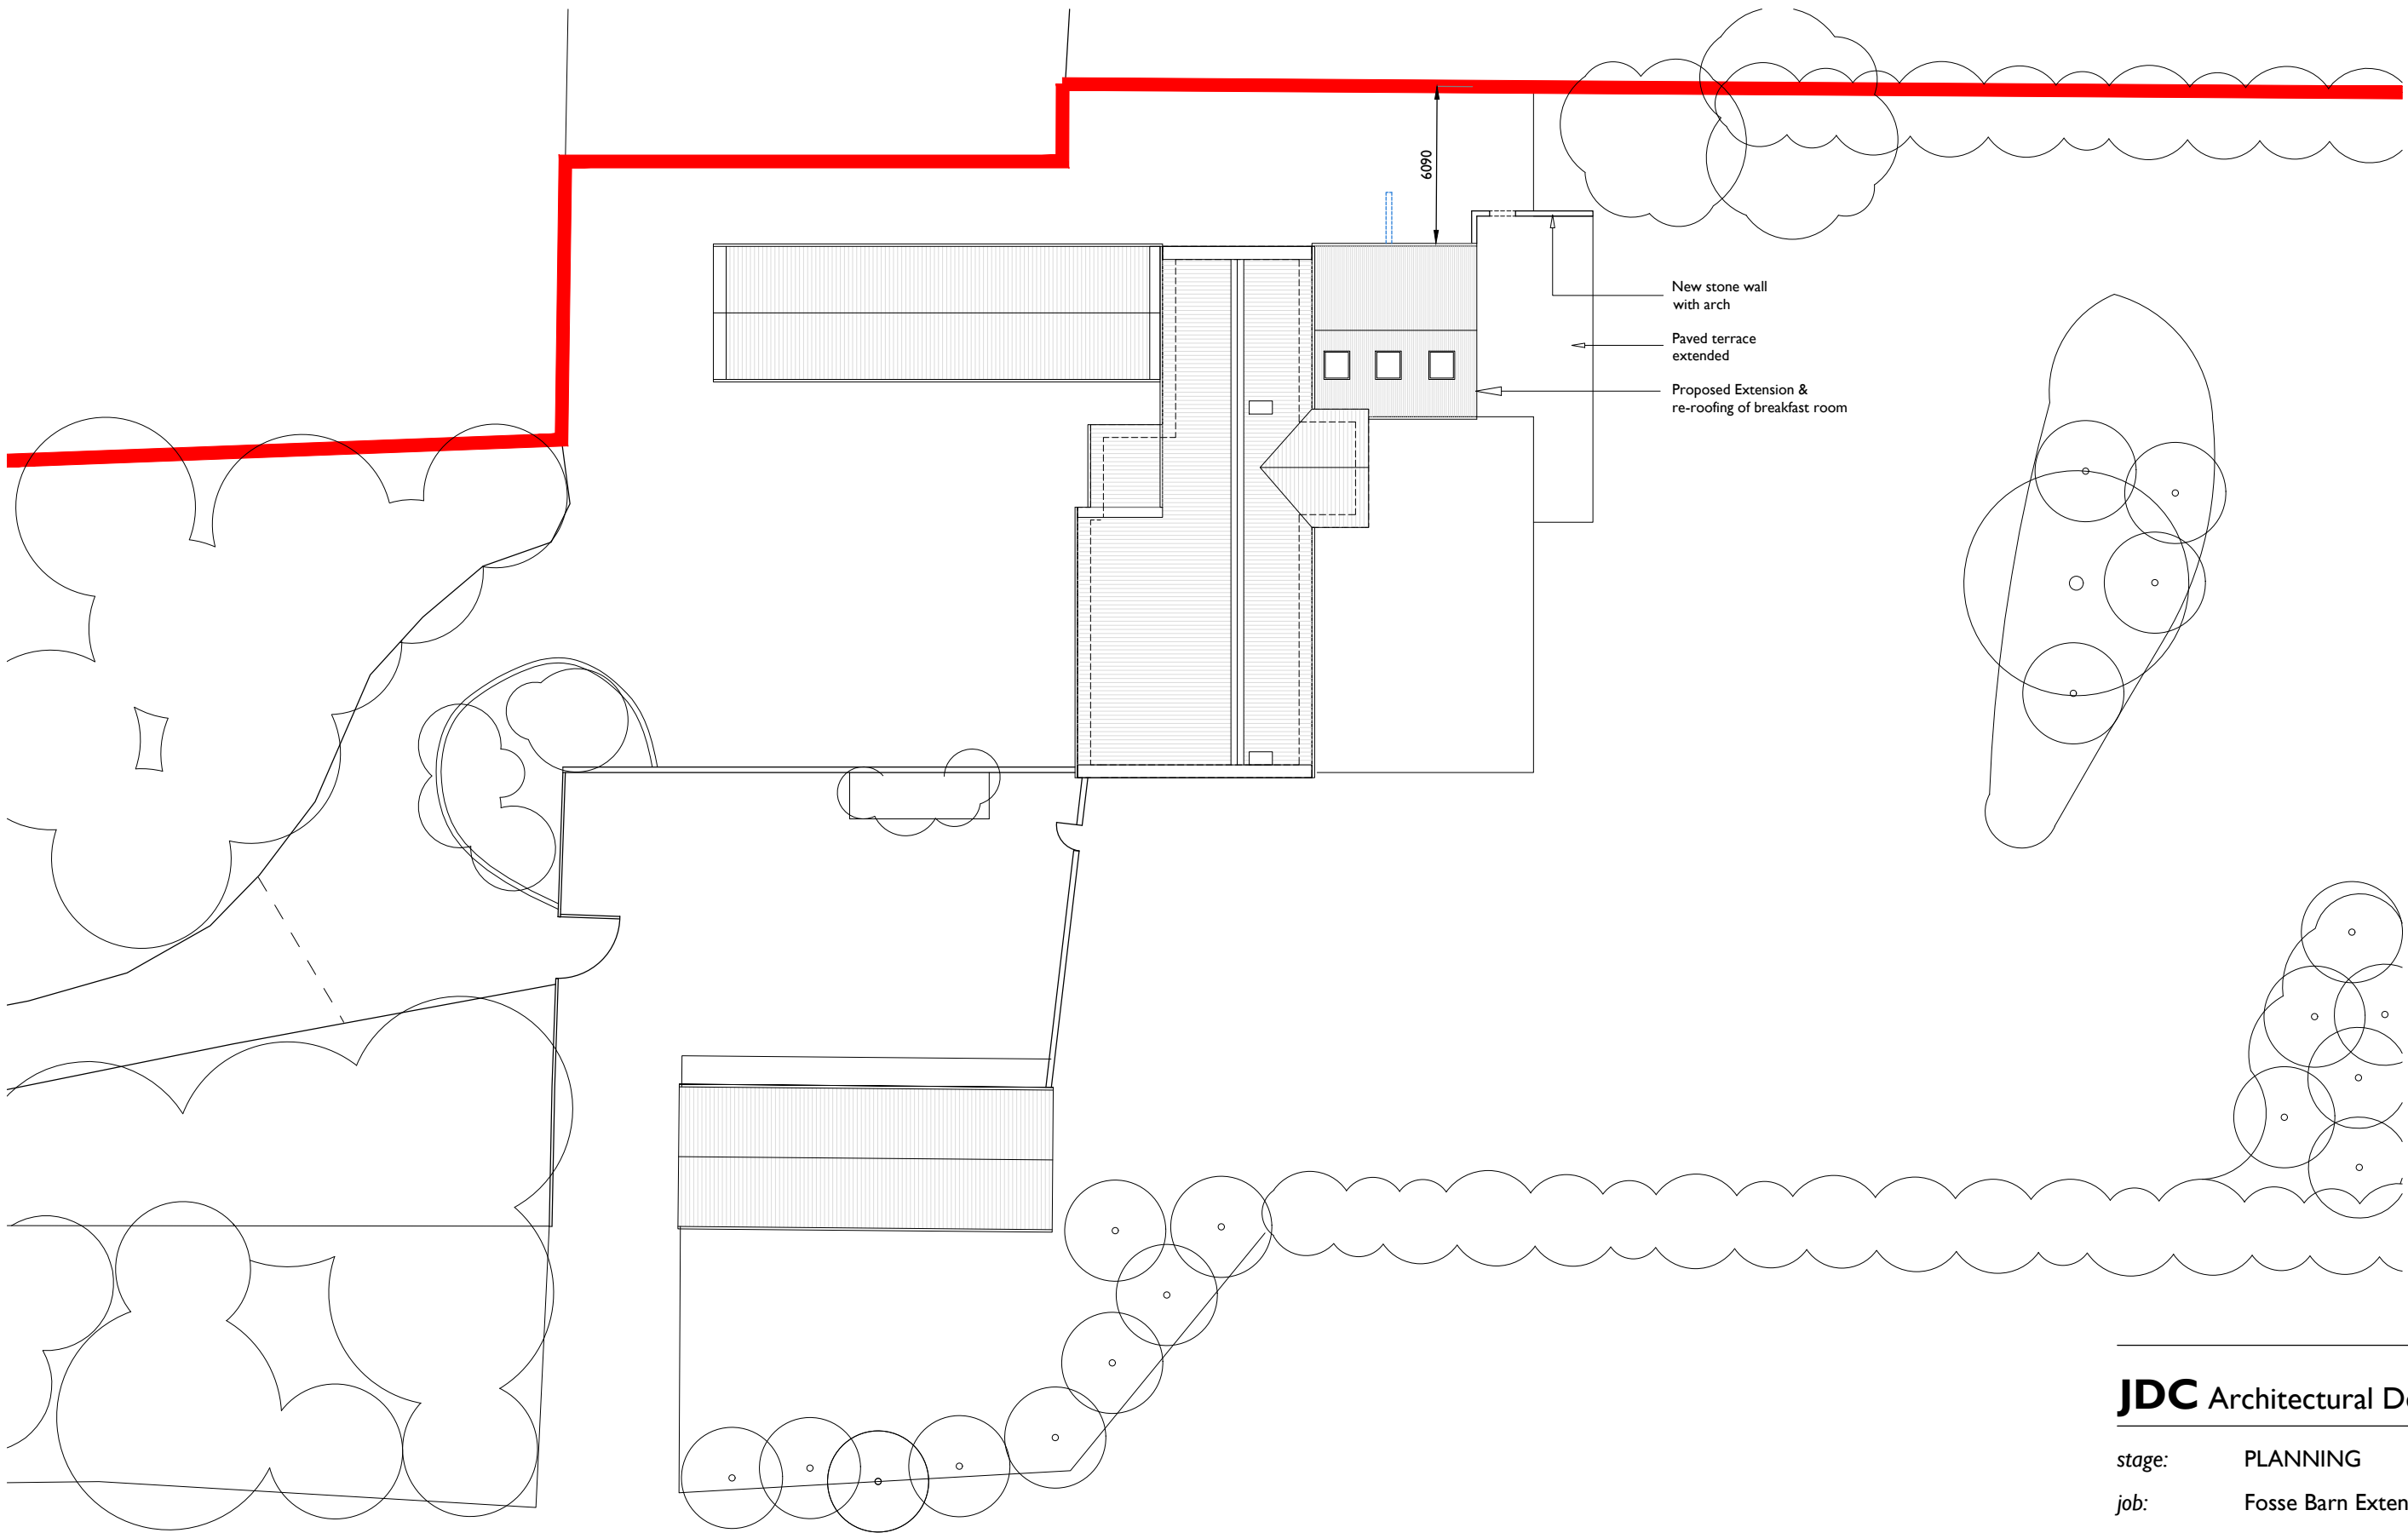

Proposed Site layout
1:250 @ A3



0m 10m 20m

JDC Architectural Design Services

stage:	PLANNING	
job:	Fosse Barn Extension	
drawing:	Existing Site Layout	
drg no.	1001_102	
scale:	1:250 @ A1	rev:

jdcarchitecturaldesignservice@gmail.com
00447415024295
61 Ridge Green Close, Bath BA22EG