


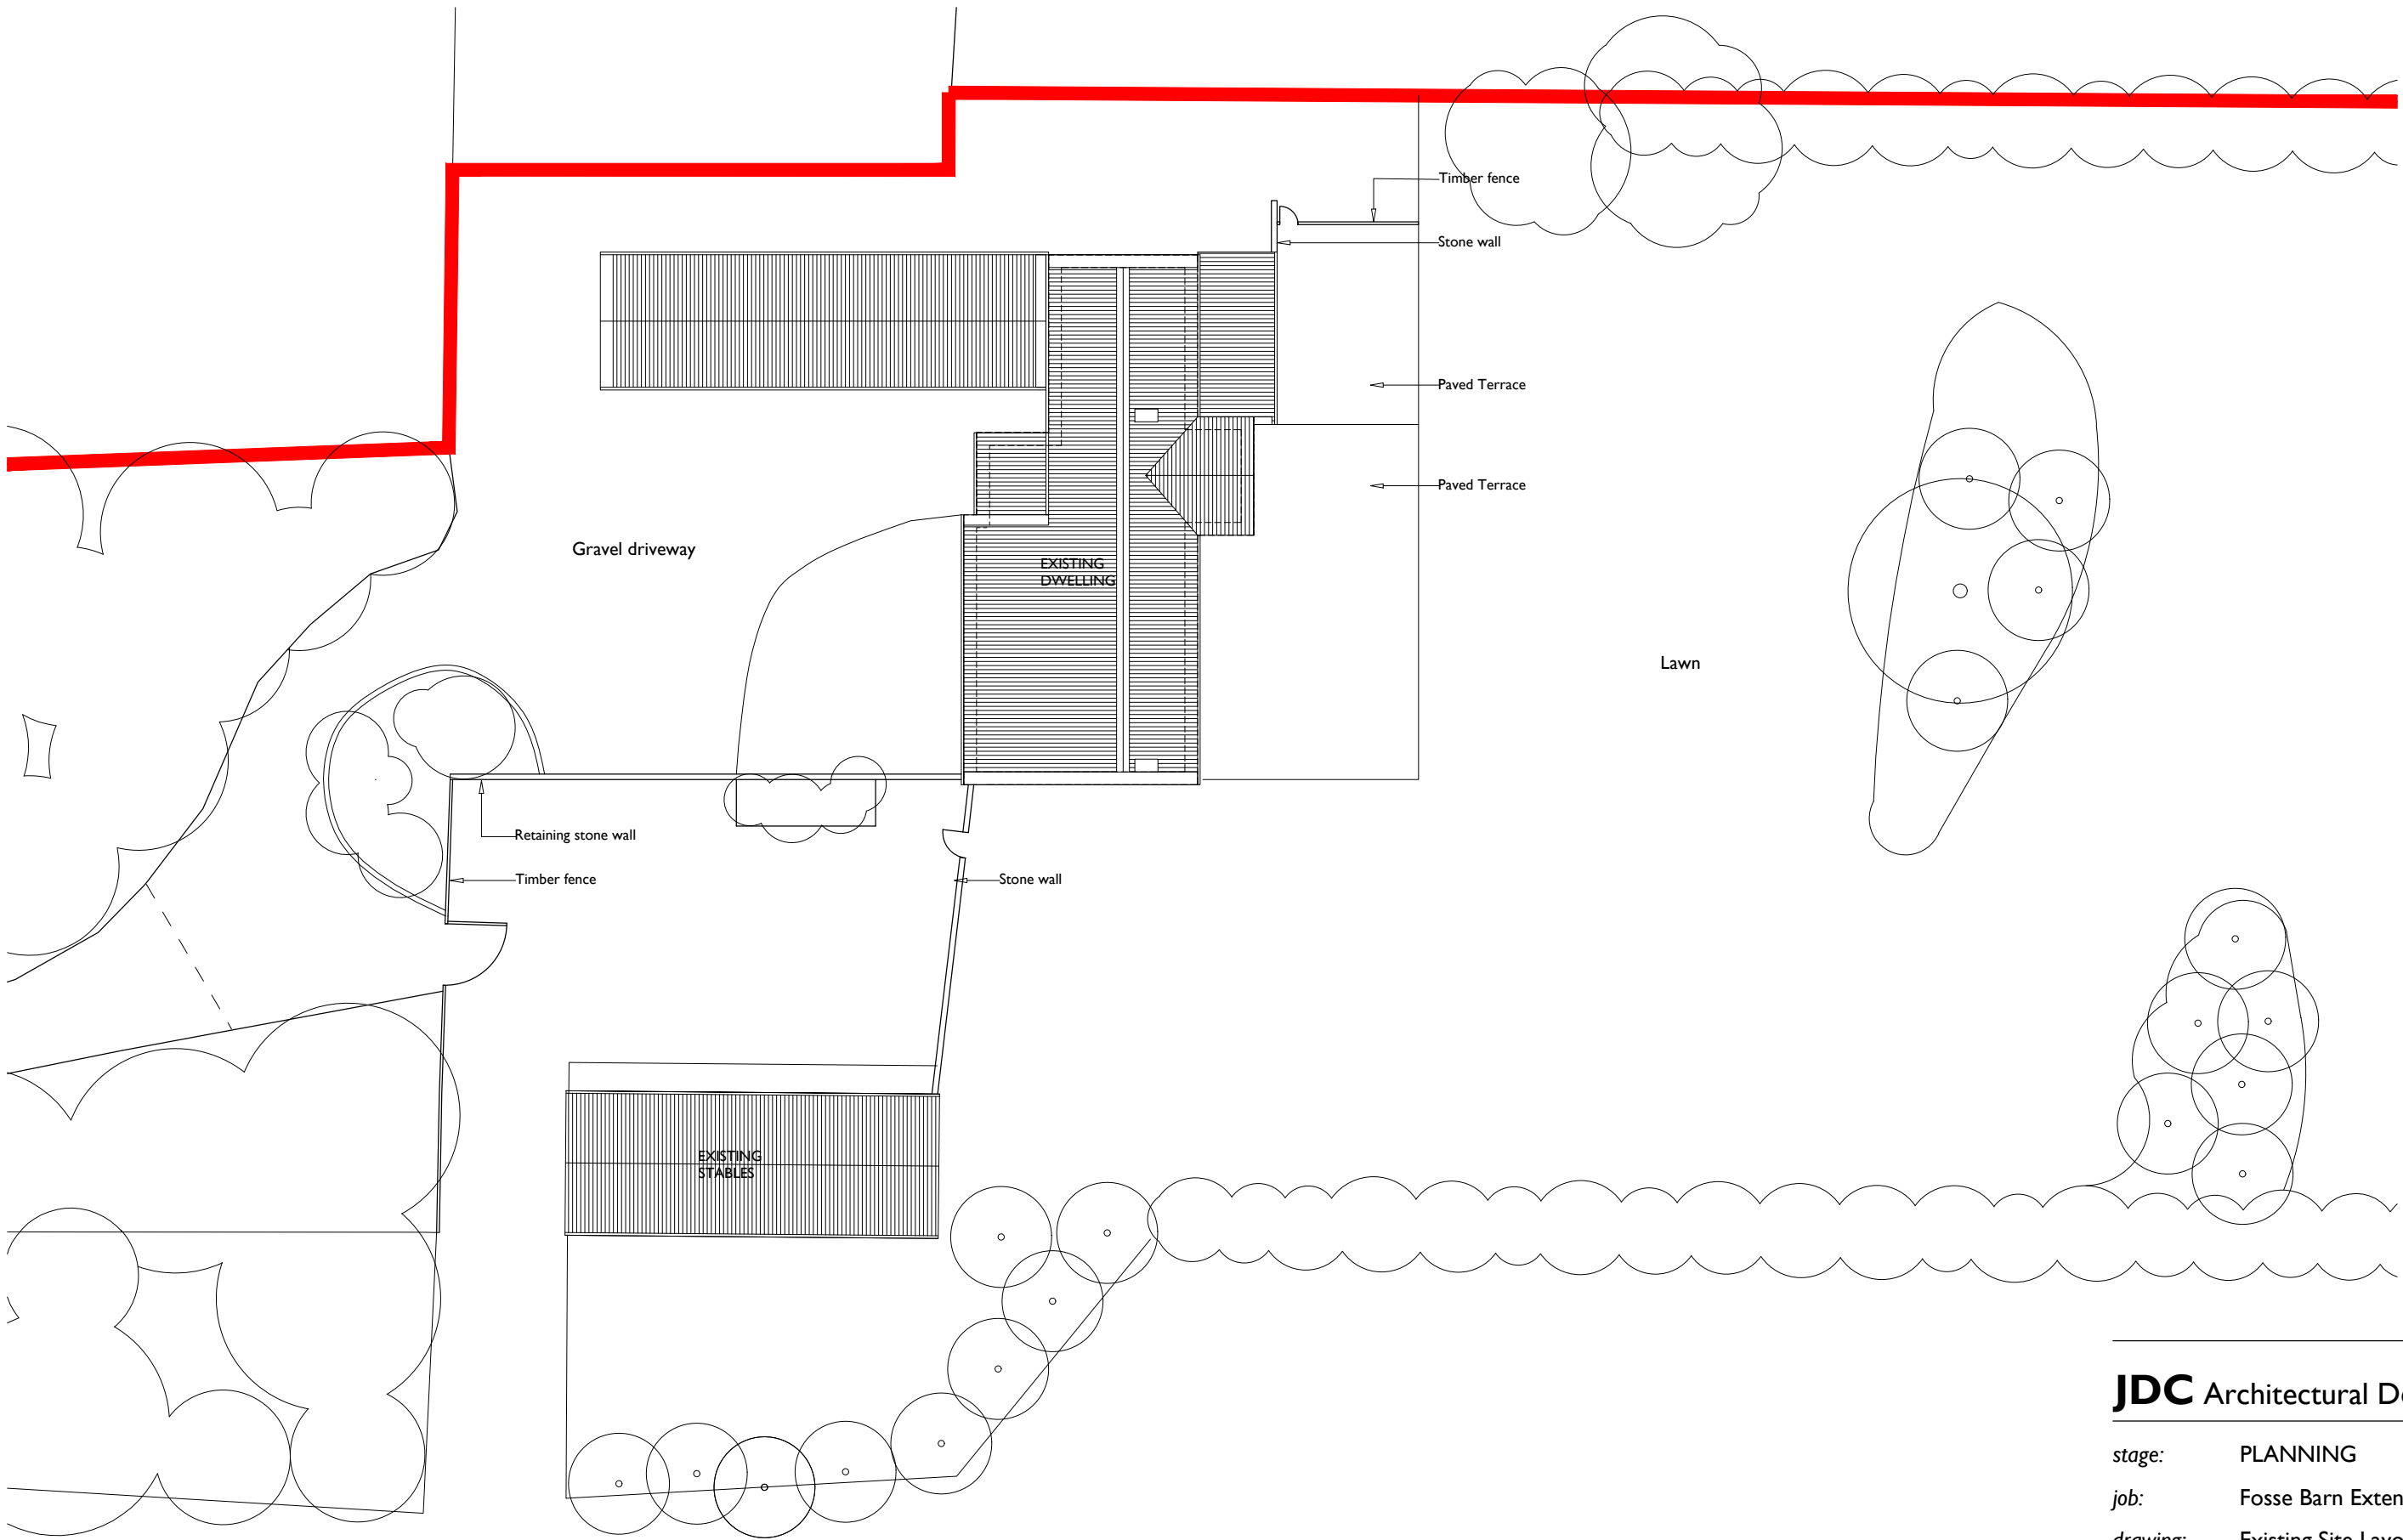

Existing Site layout
1:250 @ A3



0m 10m 20m

JDC Architectural Design Services

stage: PLANNING
job: Fosse Barn Extension
drawing: Existing Site Layout
drg no. 1001_002
scale: 1:250 @ A3 rev:

jdccarchitecturaldesignservice@gmail.com
00447415024295
61 Ridge Green Close, Bath BA22EG