



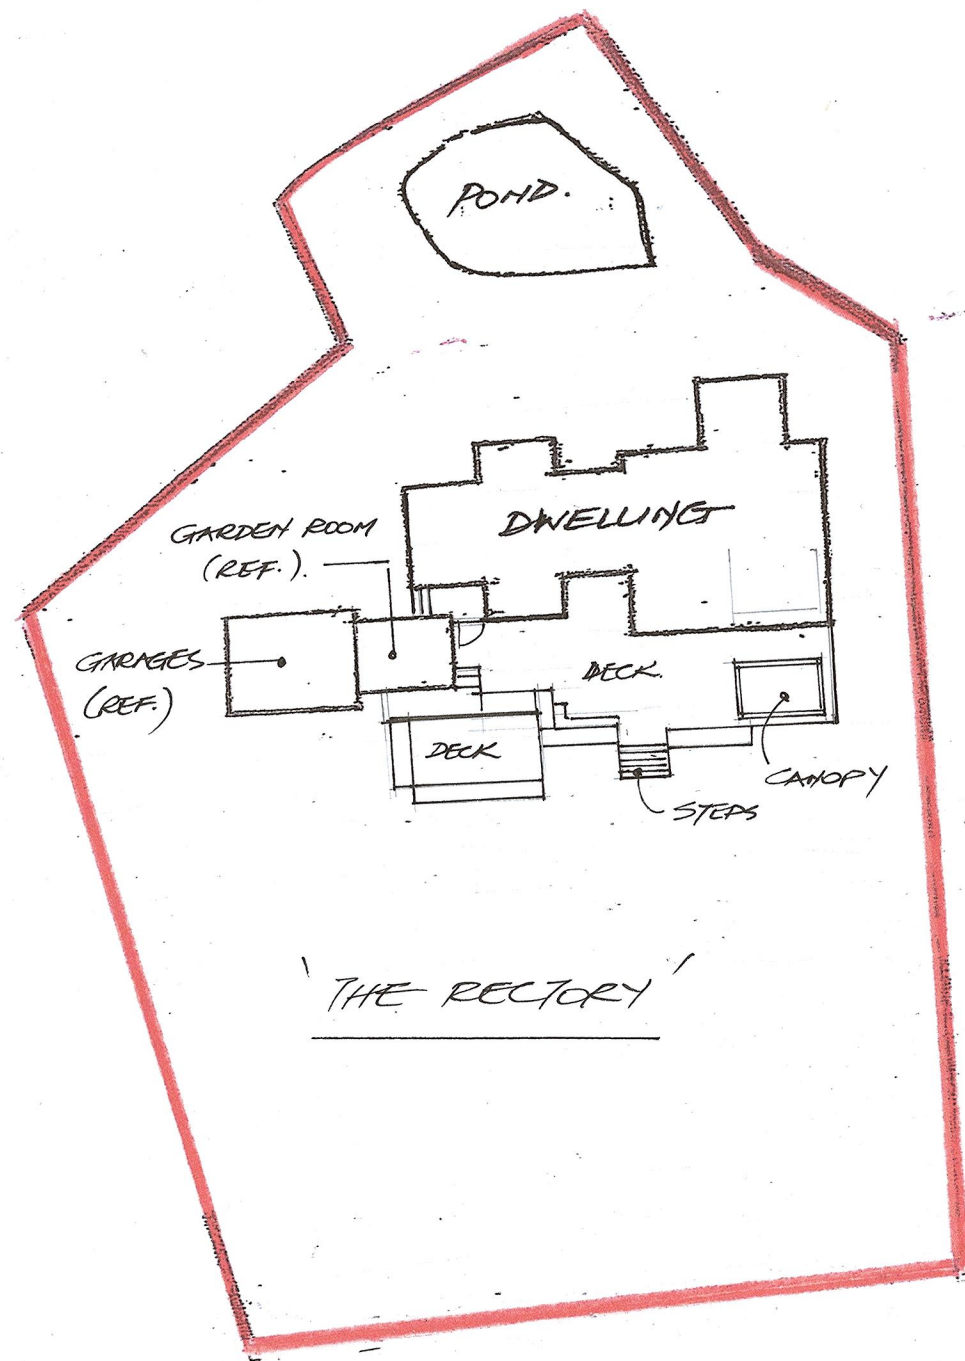

BLOCK PLAN SCALE 1:500.


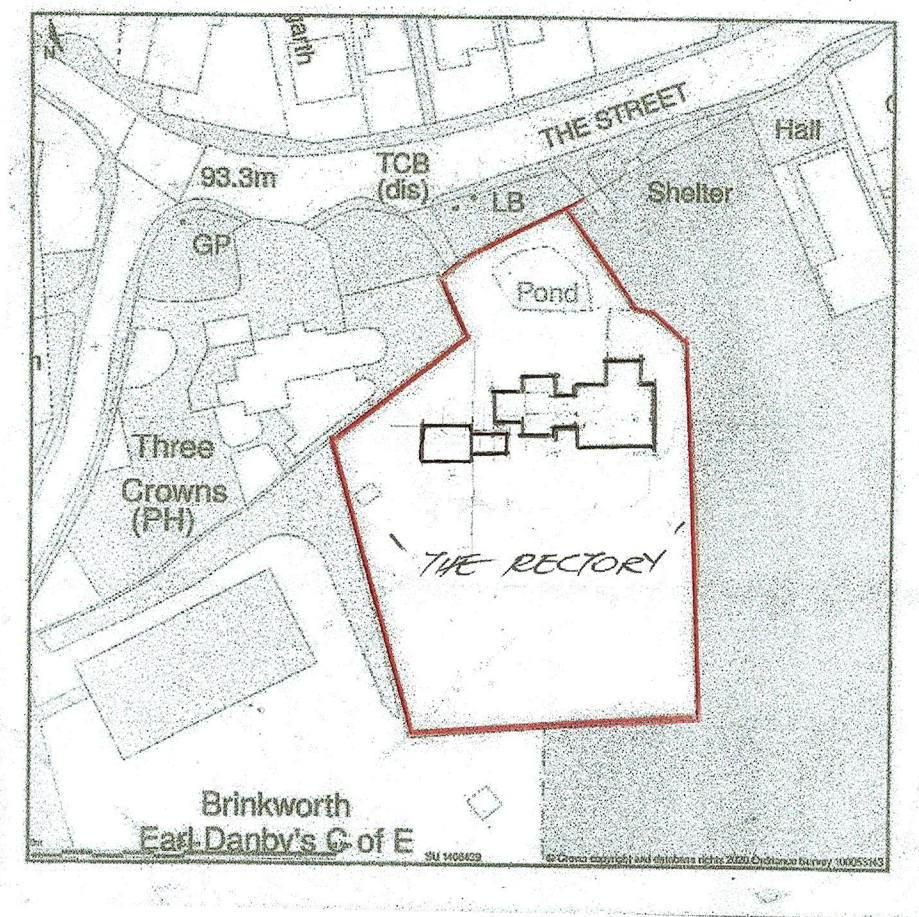


LOCATION PLAN SCALE 1:1250



SCALE BARS.

C A3.

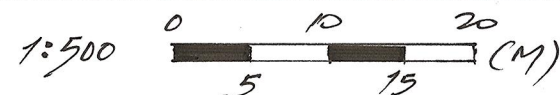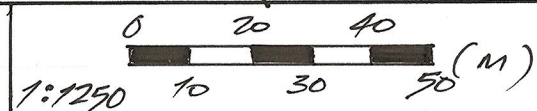

DRAWING TITLE LOCATION & BLOCK
PLANS.

PROJECT TITLE DECKED AREA AT
'THE RECTORY' BRINKWORTH SN/15 5AF

DRAWING N°

DCD 26/01/21

DRAWING SIZE

A3