



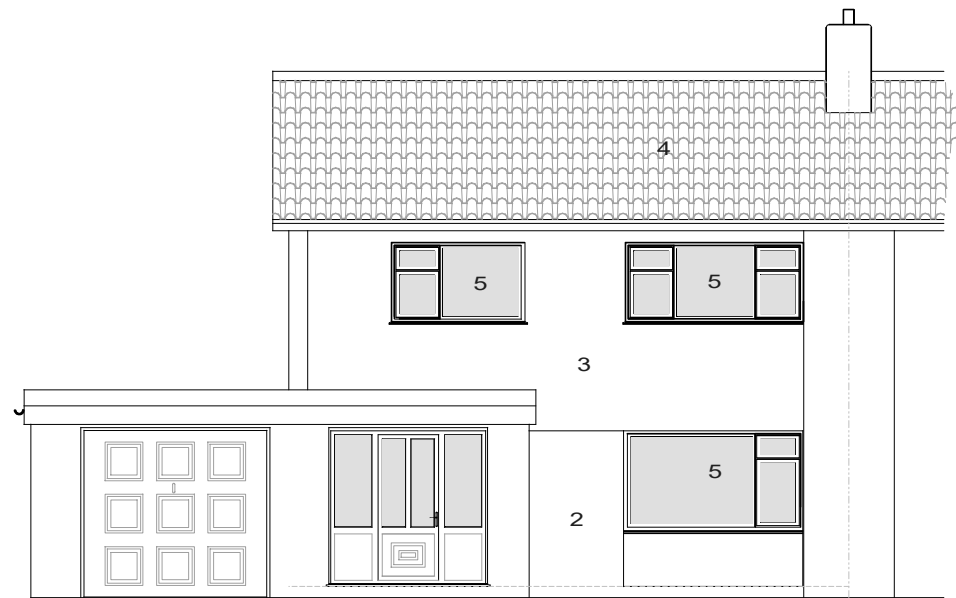


1- SOUTH EXISTING ELEVATION (FACING WESTPARK ROAD)

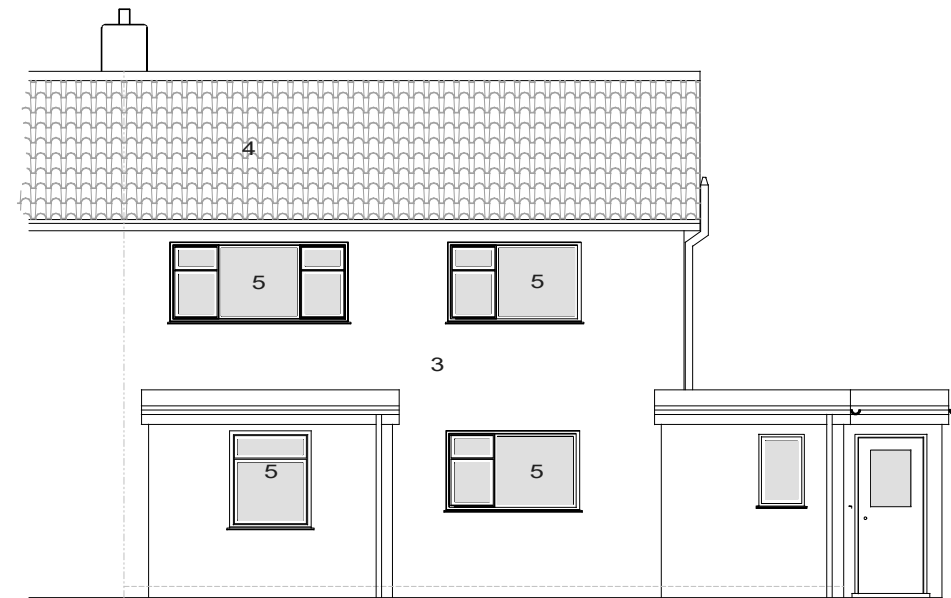


2- NORTH EXISTING ELEVATION (FACING REAR GARDEN)

- 1- Fair face block
- 2- Cladding
- 3- Render
- 4- Double Roman Concrete Roof Tile
- 5- White Upvc doors & Windows

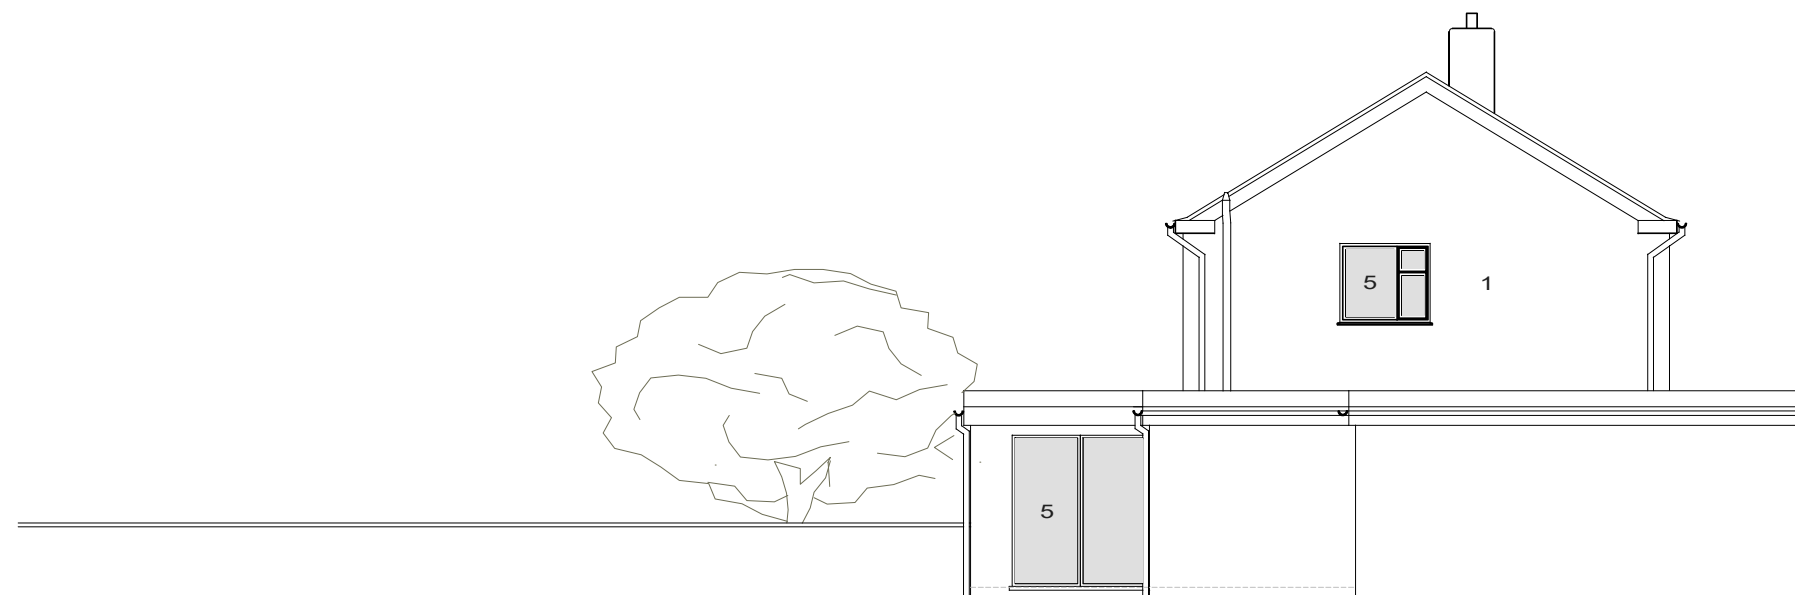

3- WEST EXISTING ELEVATION

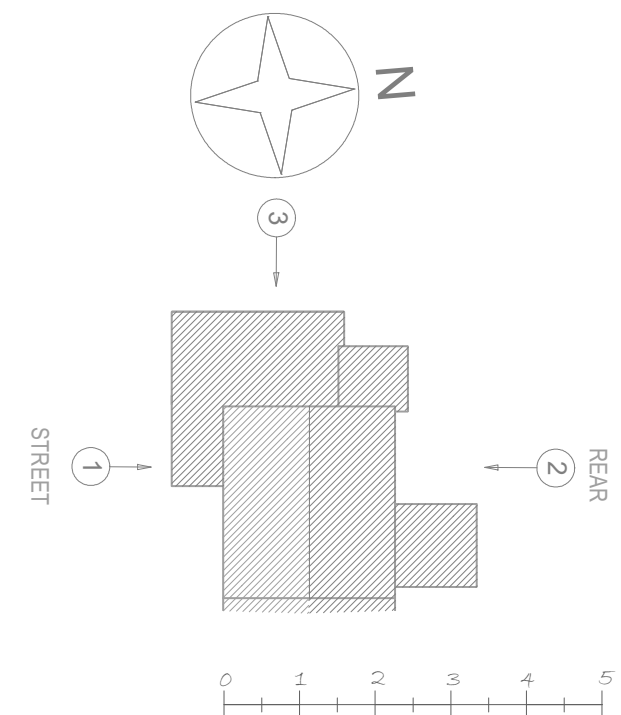

JJ SIGA LTD

49 Westpark Road
Corsham
Wiltshire
SN13 9LW

EXISTING ELEVATIONS

Dr no. LB/25/007 R1

Scale 1/100 @ A3