

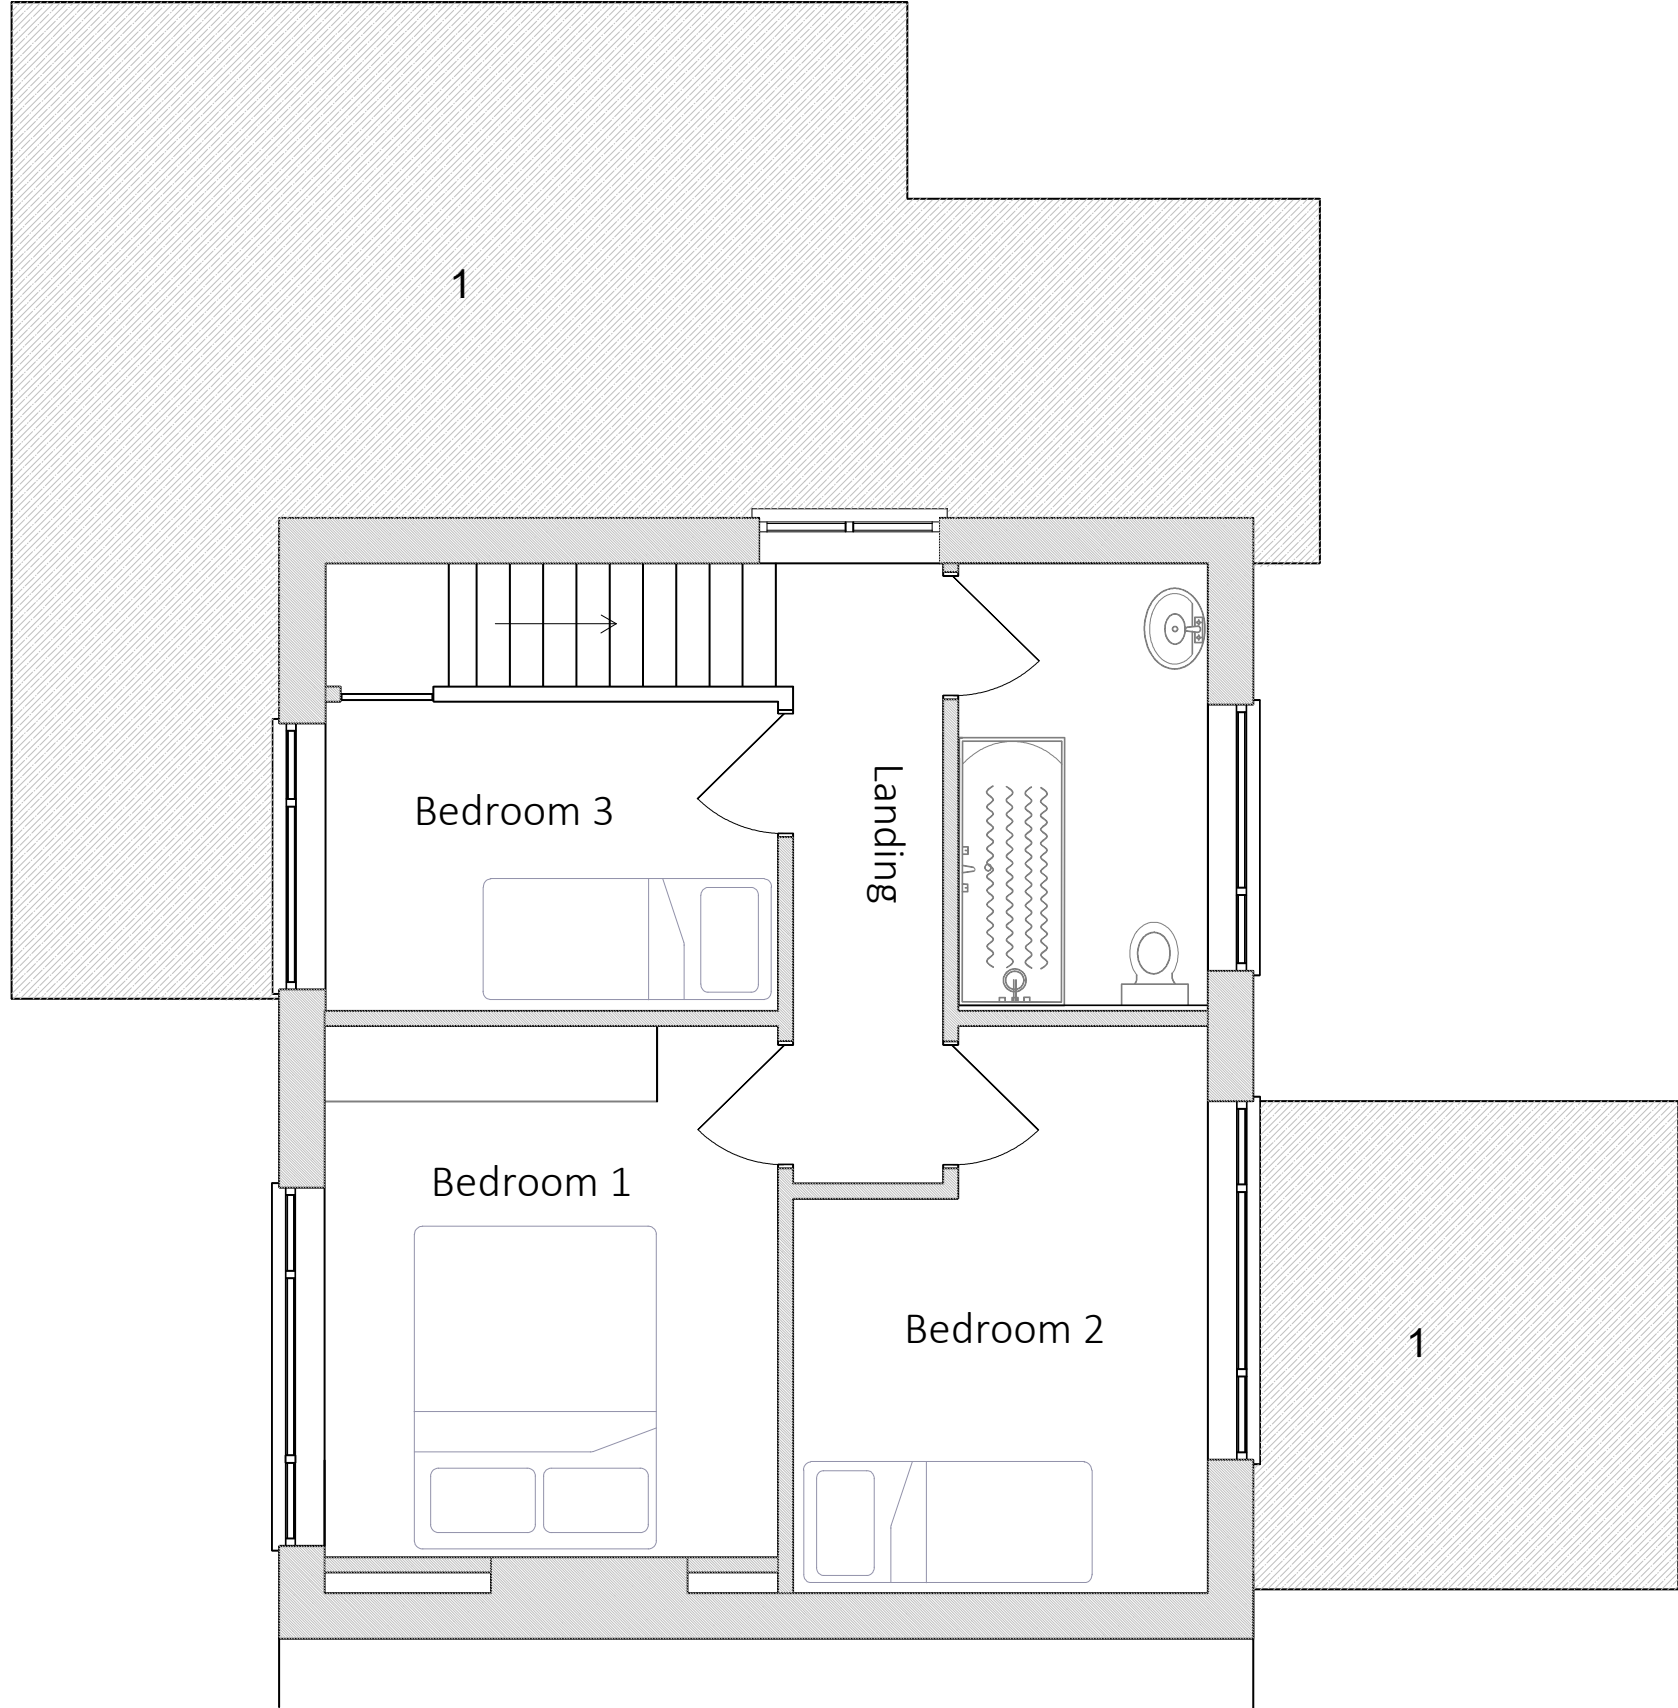


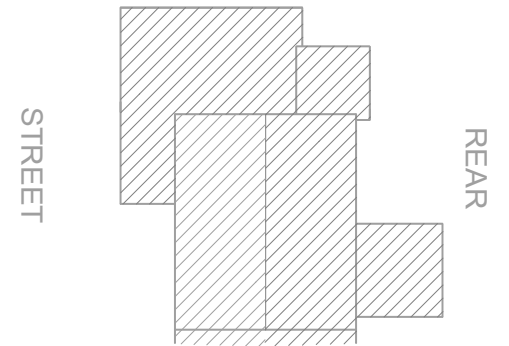

1- Bitumen flat roof

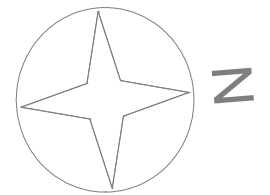

JJ SIGA LTD		
49 Westpark road Corsham Wiltshire SN13 9LW		
EXISTING FIRST FLOOR PLANS		
Dr no. LB/25/004 R1		
Scale 1/50 @ A3		