

Richard Green Associates CHARTERED ARCHITECTS


Hurley Farm, Marl Lane, Fordingbridge, Hampshire, SP61NY
Telephone: (01425) 656113 Fax: (01425) 657953

Salisbury District
Planning Department

Received 29 SEP 1997

RG A

S/97/1578.

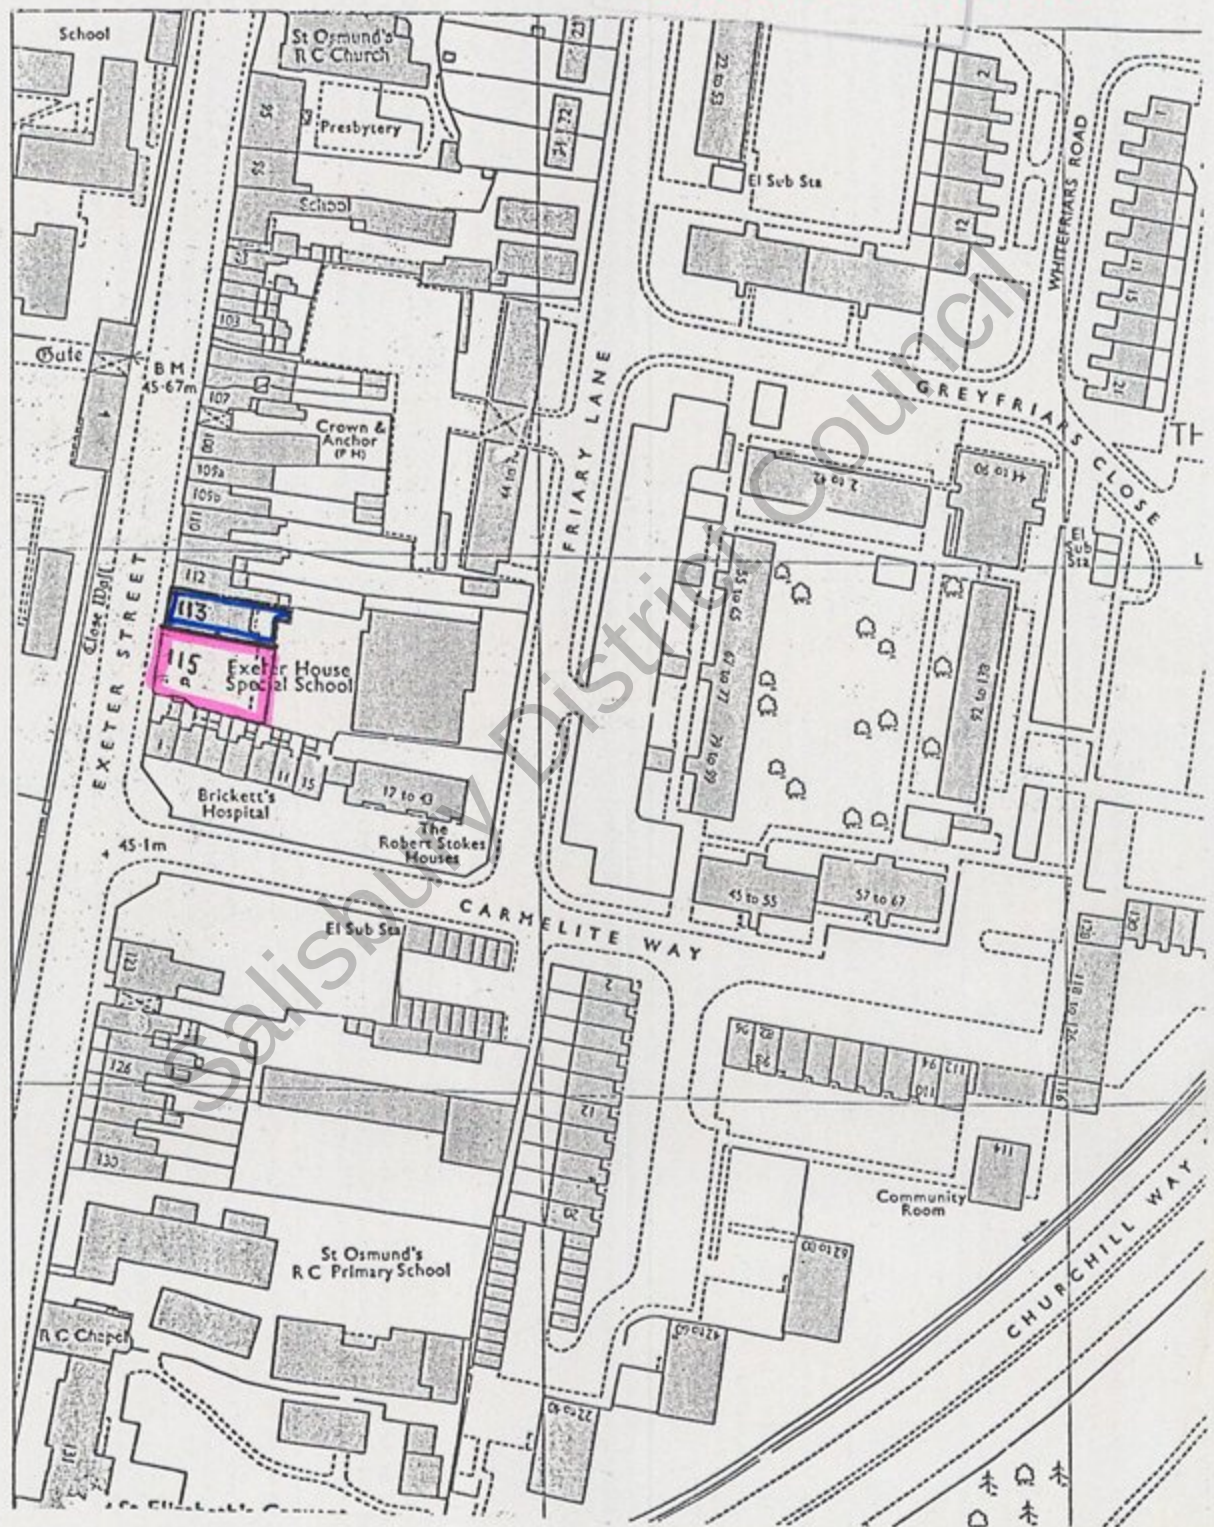

LOCATION PLAN 1:1250