



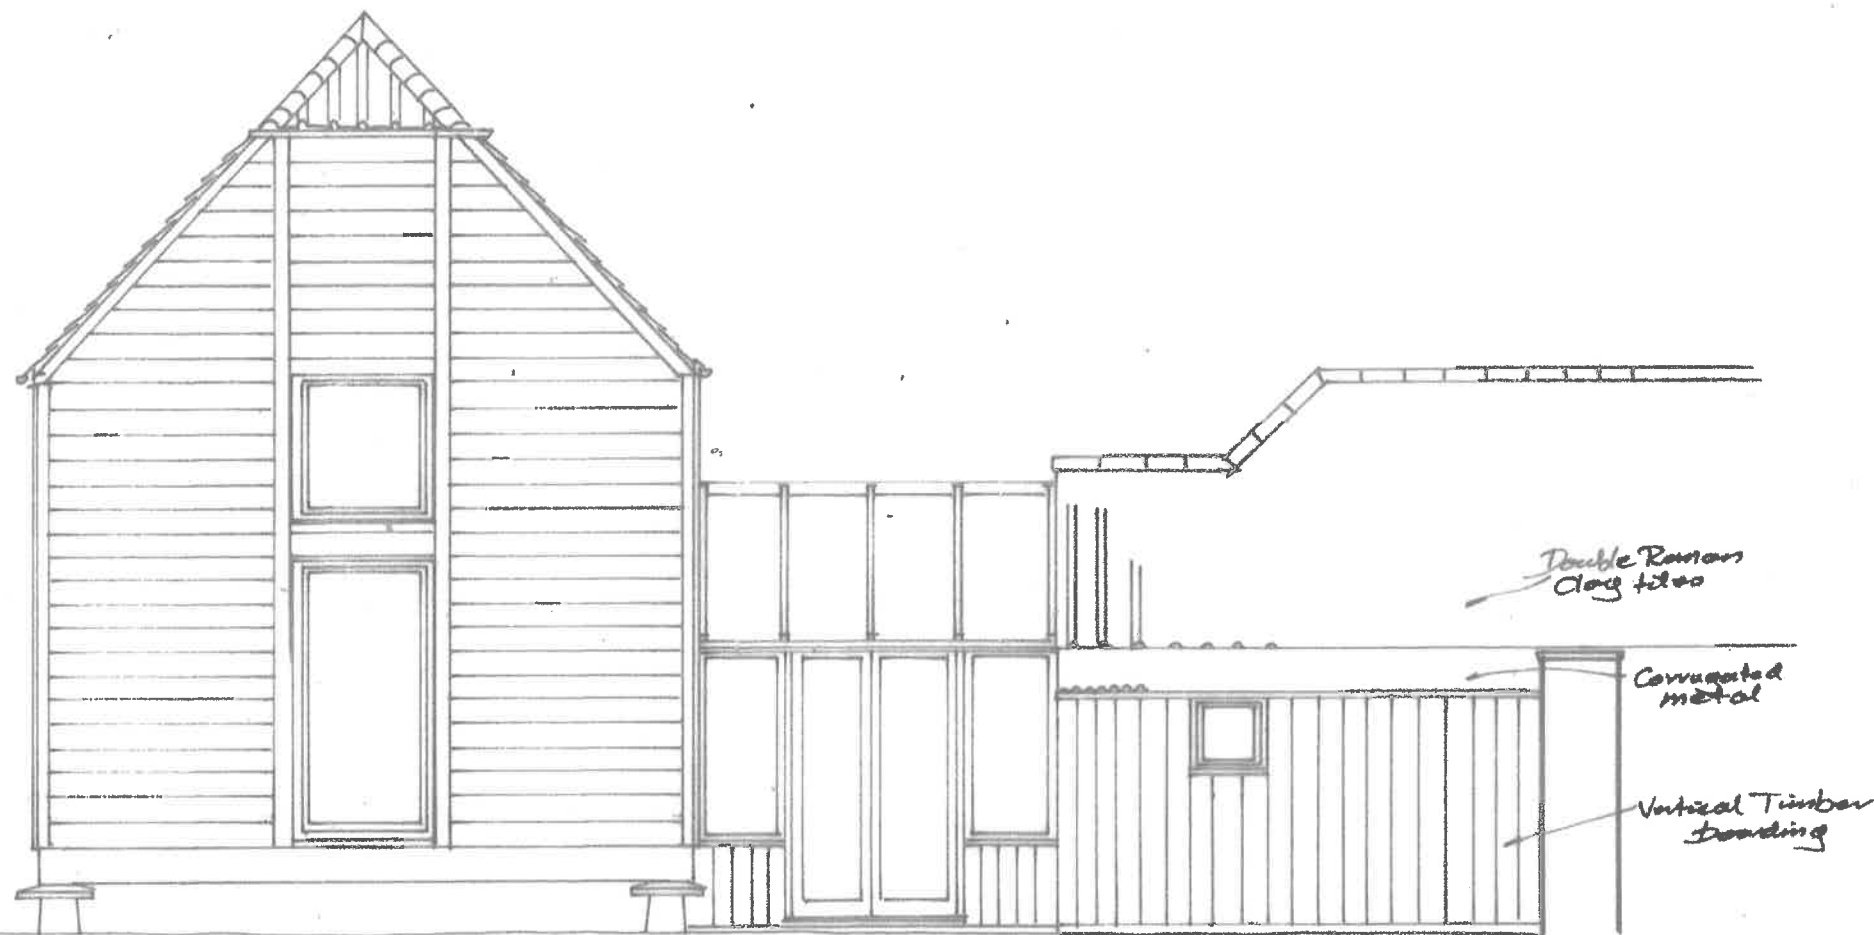


East

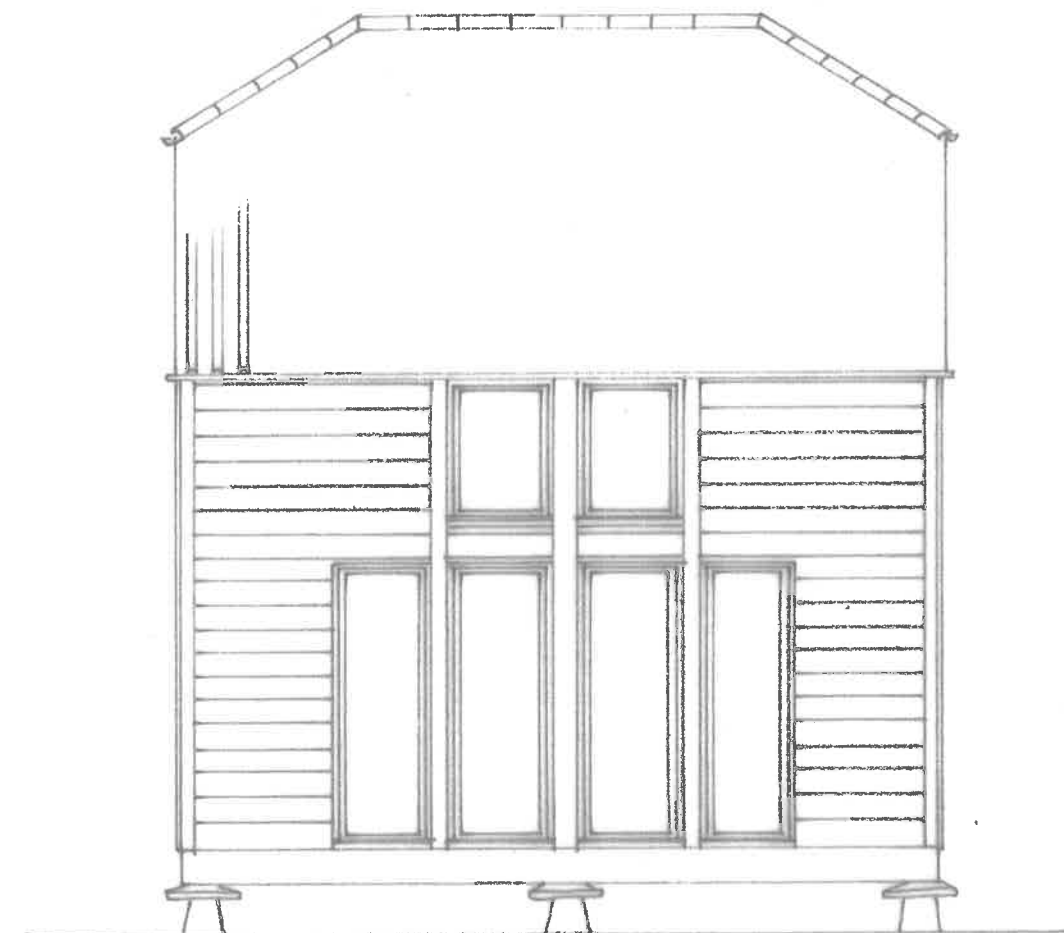


South



West

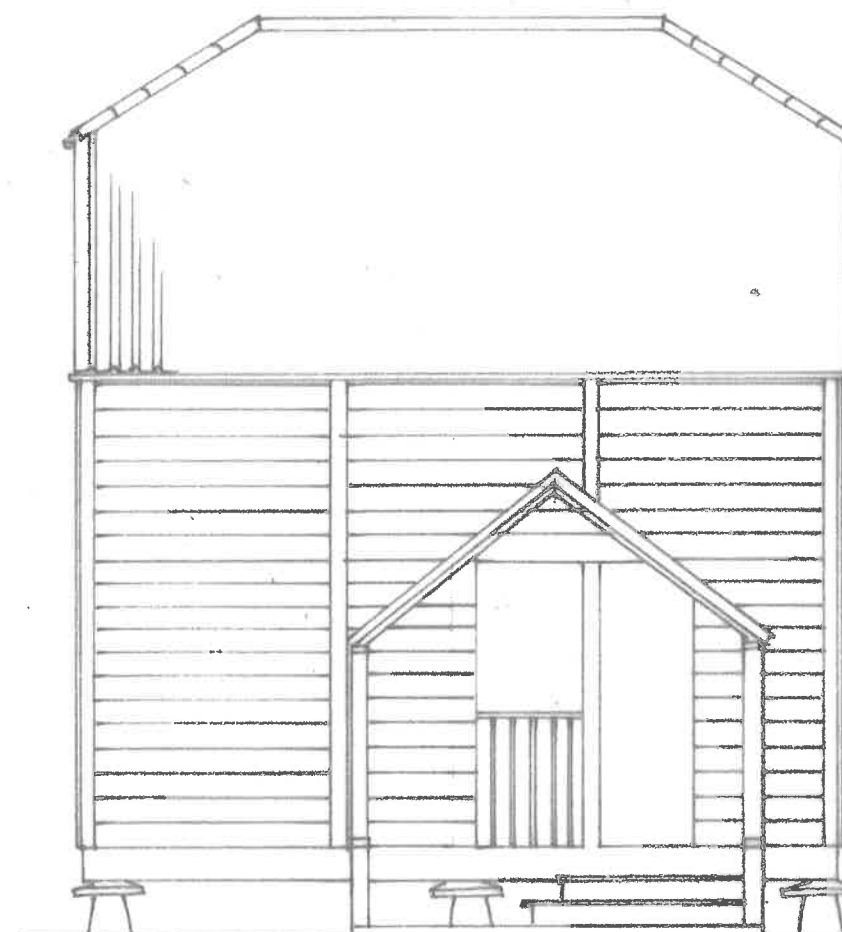

North

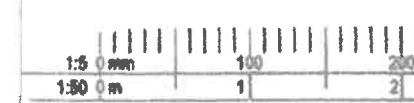

HYDE
3 Potley Lane
Corsham, Wilts
SN13 9RY
01275811057

Project: Showell Farm
Chippenham
SN15 2NU

Drawing: The Avening
Elevations
Proposed

Scale: 1:50
Date: Oct 2025

Drawing No: 2343/9
Drawn: Chris Hyde