



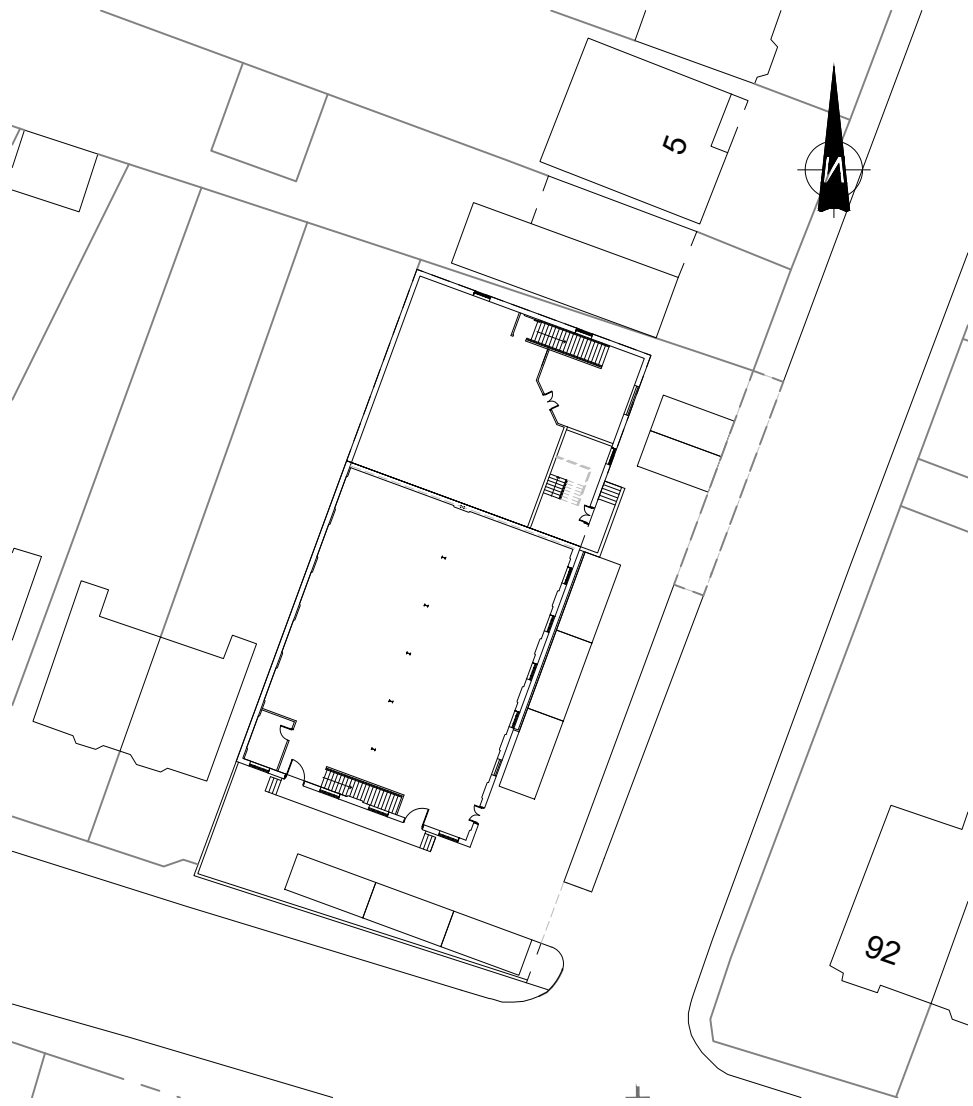

KEY PLAN 1:500

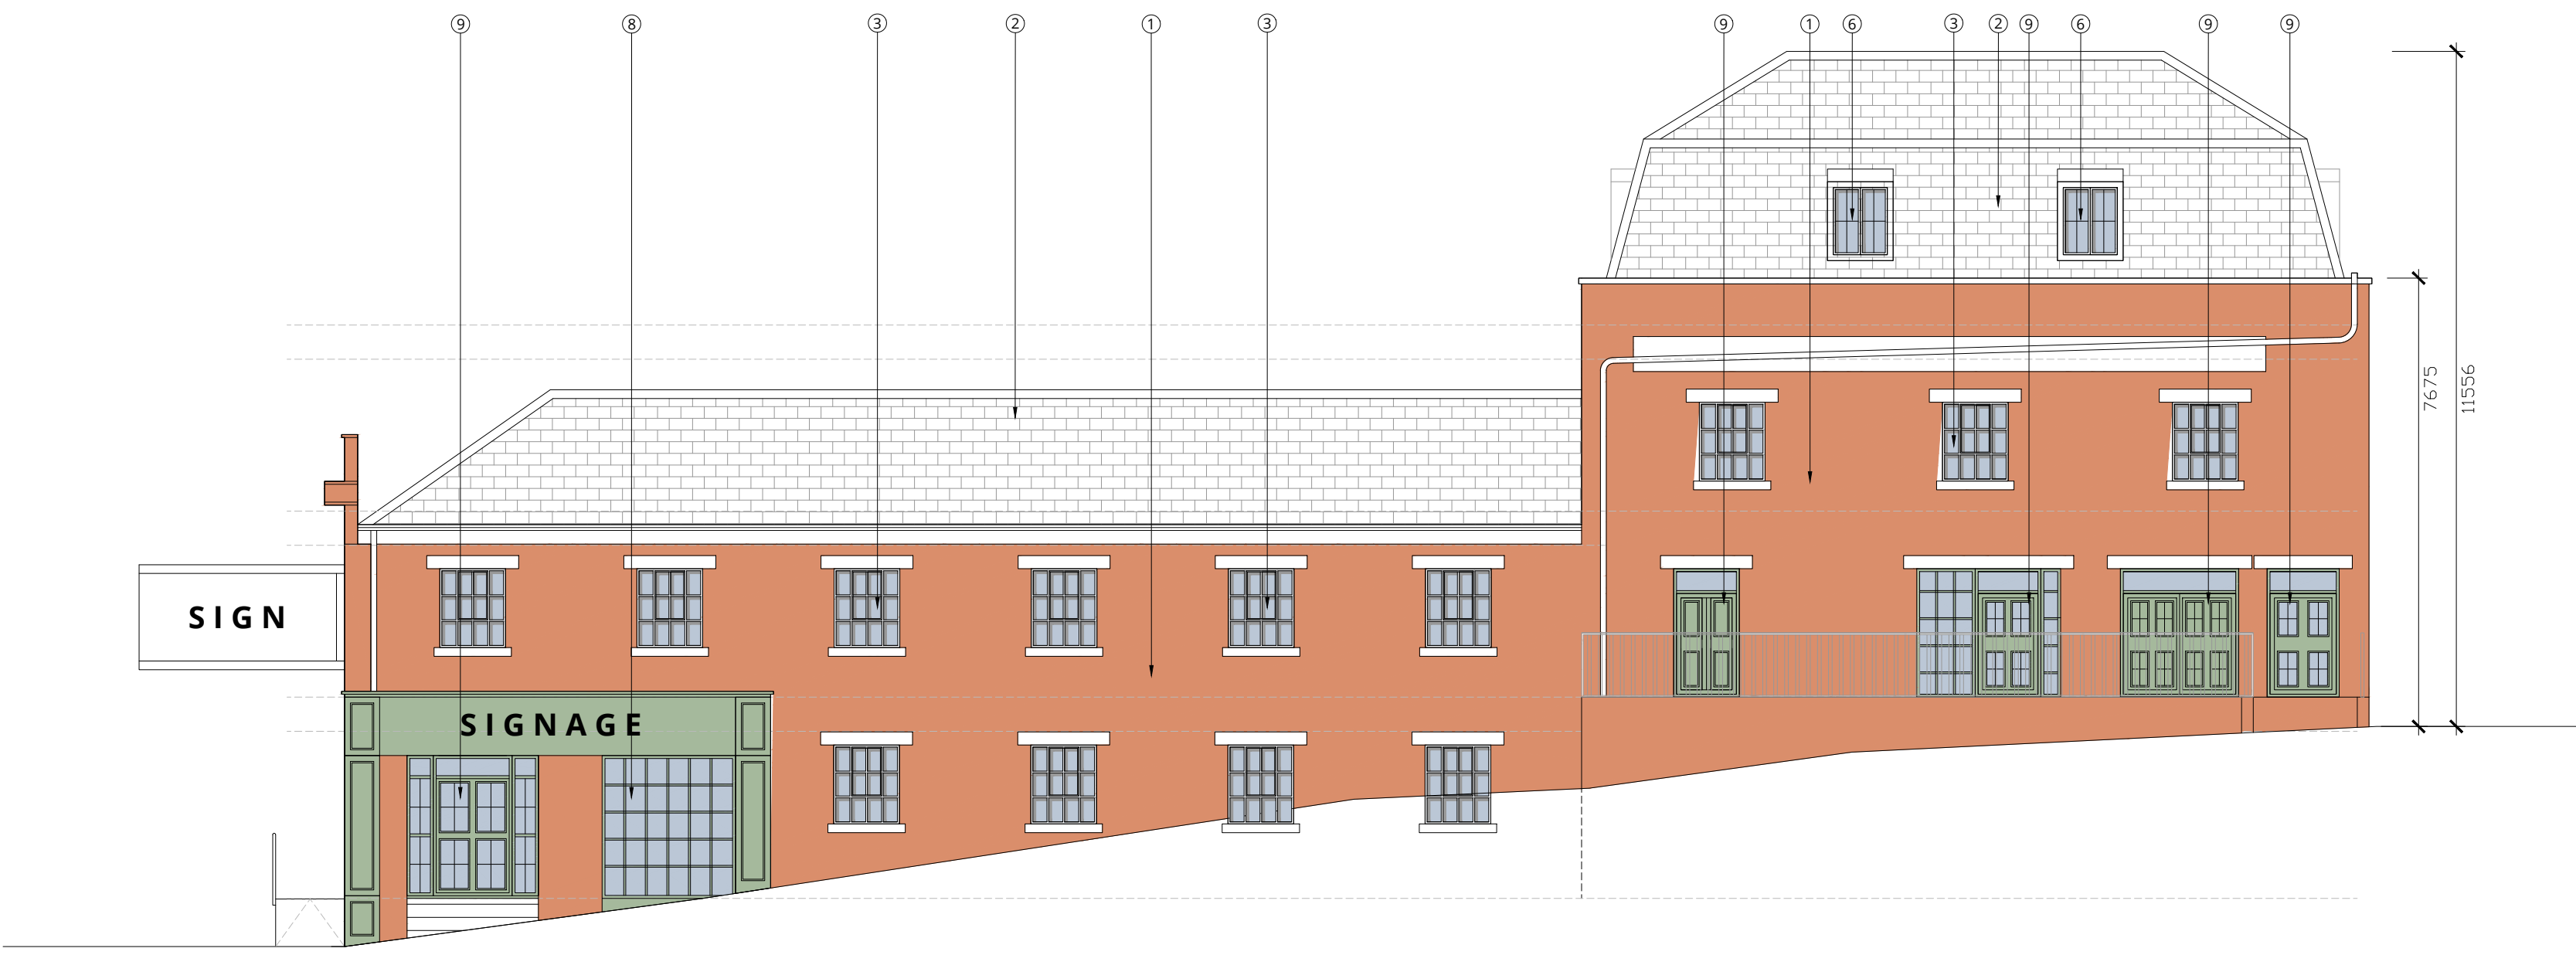


PROPOSED SOUTH ELEVATION




PROPOSED EAST ELEVATION

MATERIAL KEY:

- ① EXISTING RED BRICK
- ② EXISTING SATE ROOF TILE
- ③ EXISTING HERITAGE WINDOWS
- ④ EXISTING DOOR LIGHT GREEN
- ⑤ EXISTING SIGNAGE BAND LIGHT GREEN
- ⑥ EXISTING BORKER WINDOW
- ⑦ EXISTING LOADING DOOR GREY
- ⑧ PROPOSED TIMBER SHOP FRONT LIGHT GREEN
- ⑨ PROPOSED TIMBER DOOR LIGHT GREEN
- ⑩ PROPOSED WINDOW TO MATCH EXISTING LIGHT GREEN FRAME

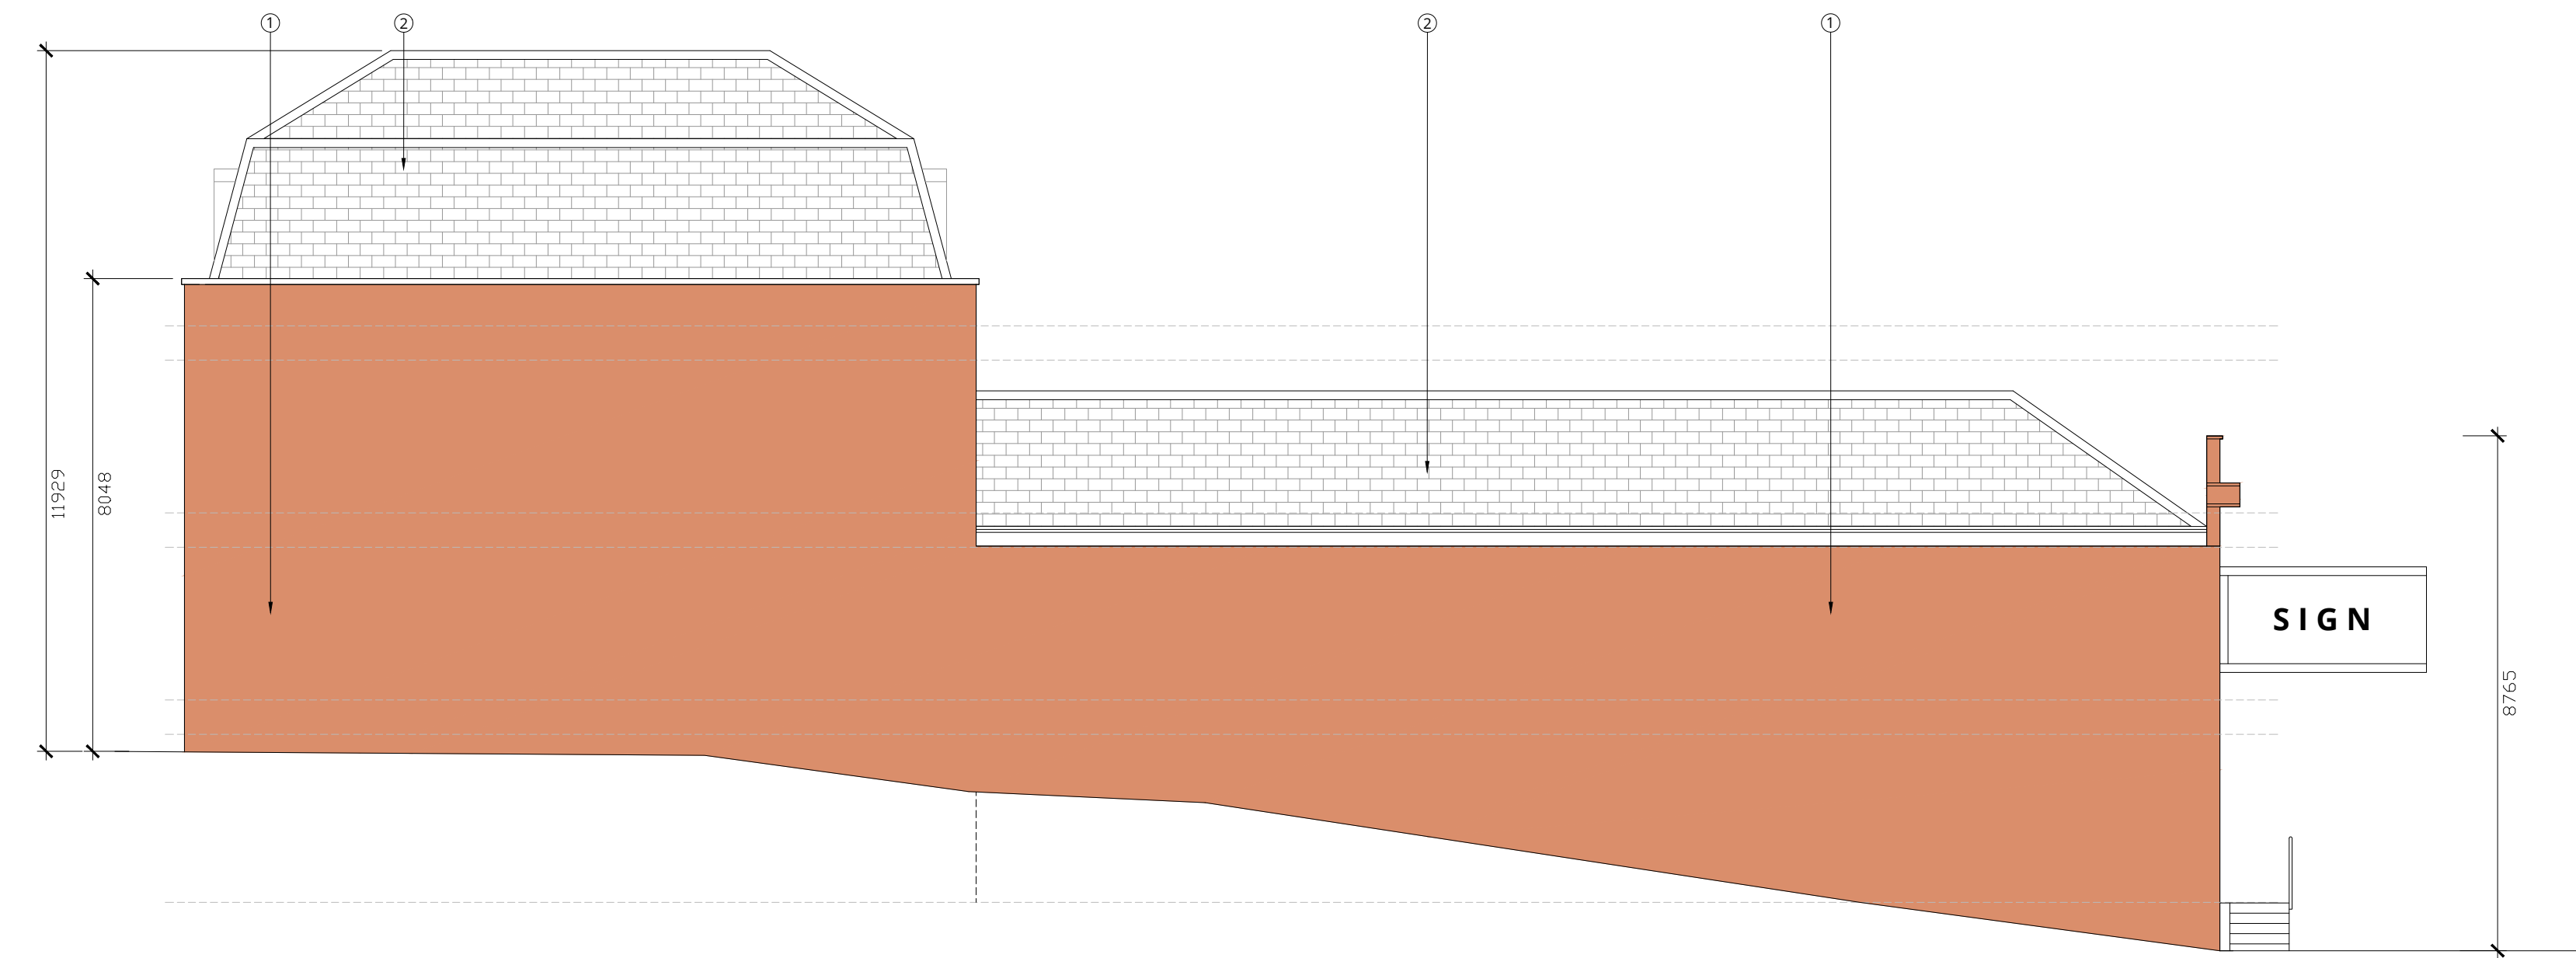

PROPOSED WEST ELEVATION

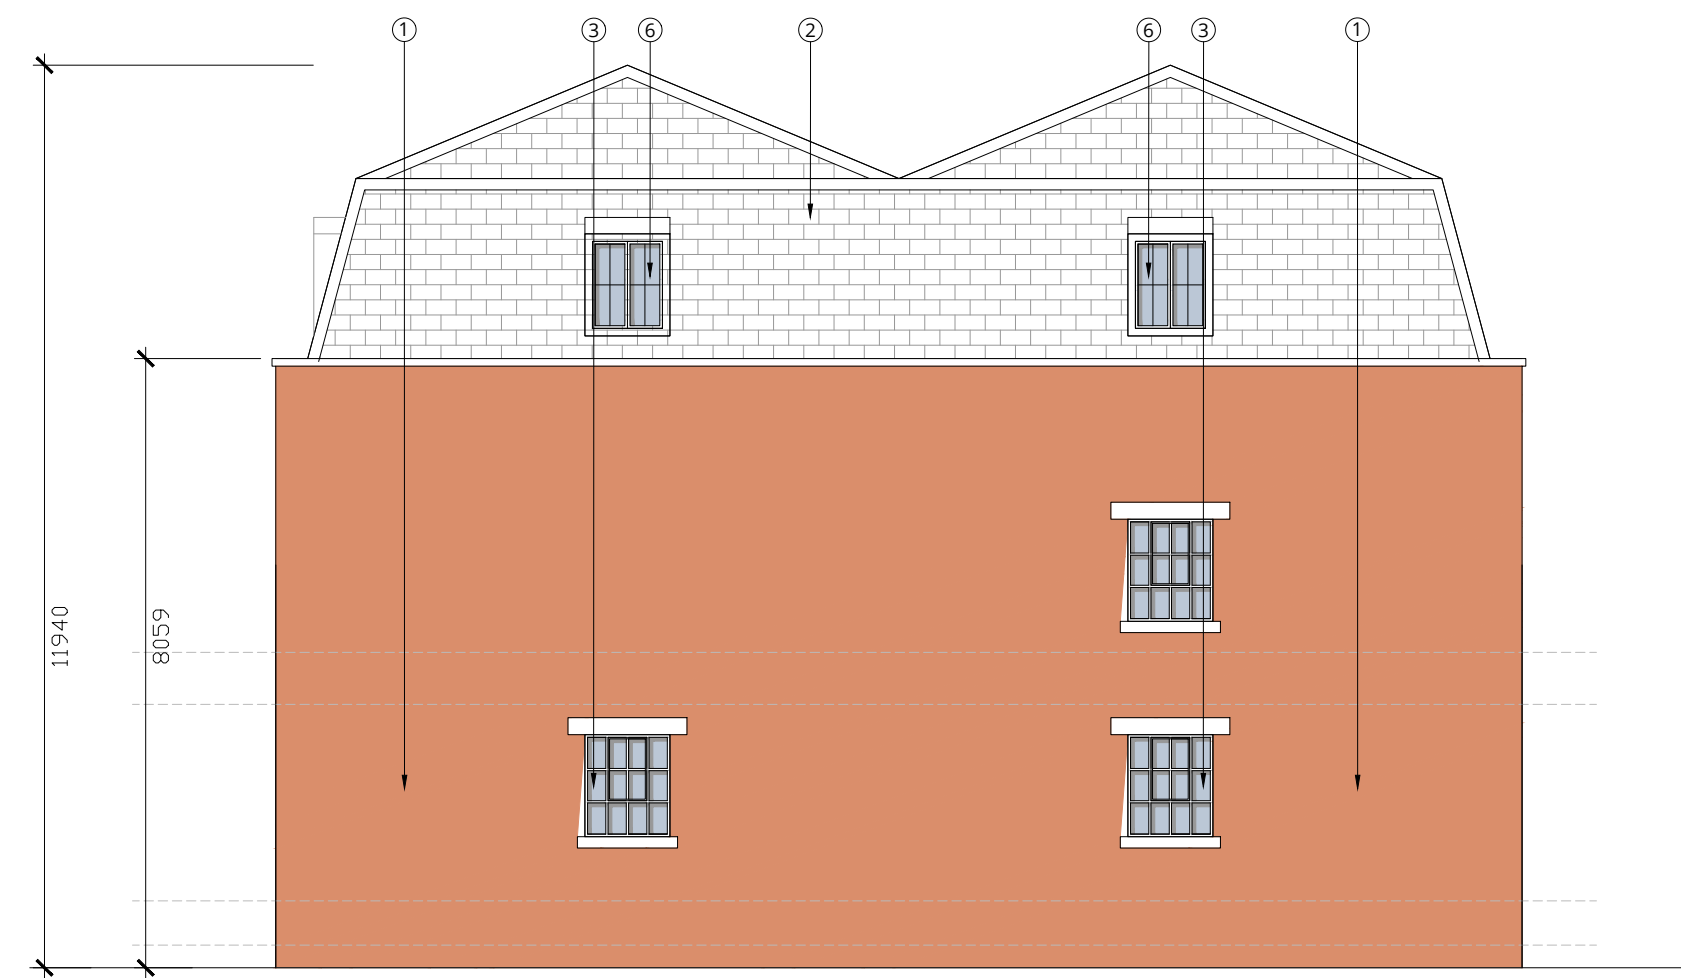

PROPOSED NORTH ELEVATION