


Old Stable House, 12A High Street, Melksham, SN12 6JU

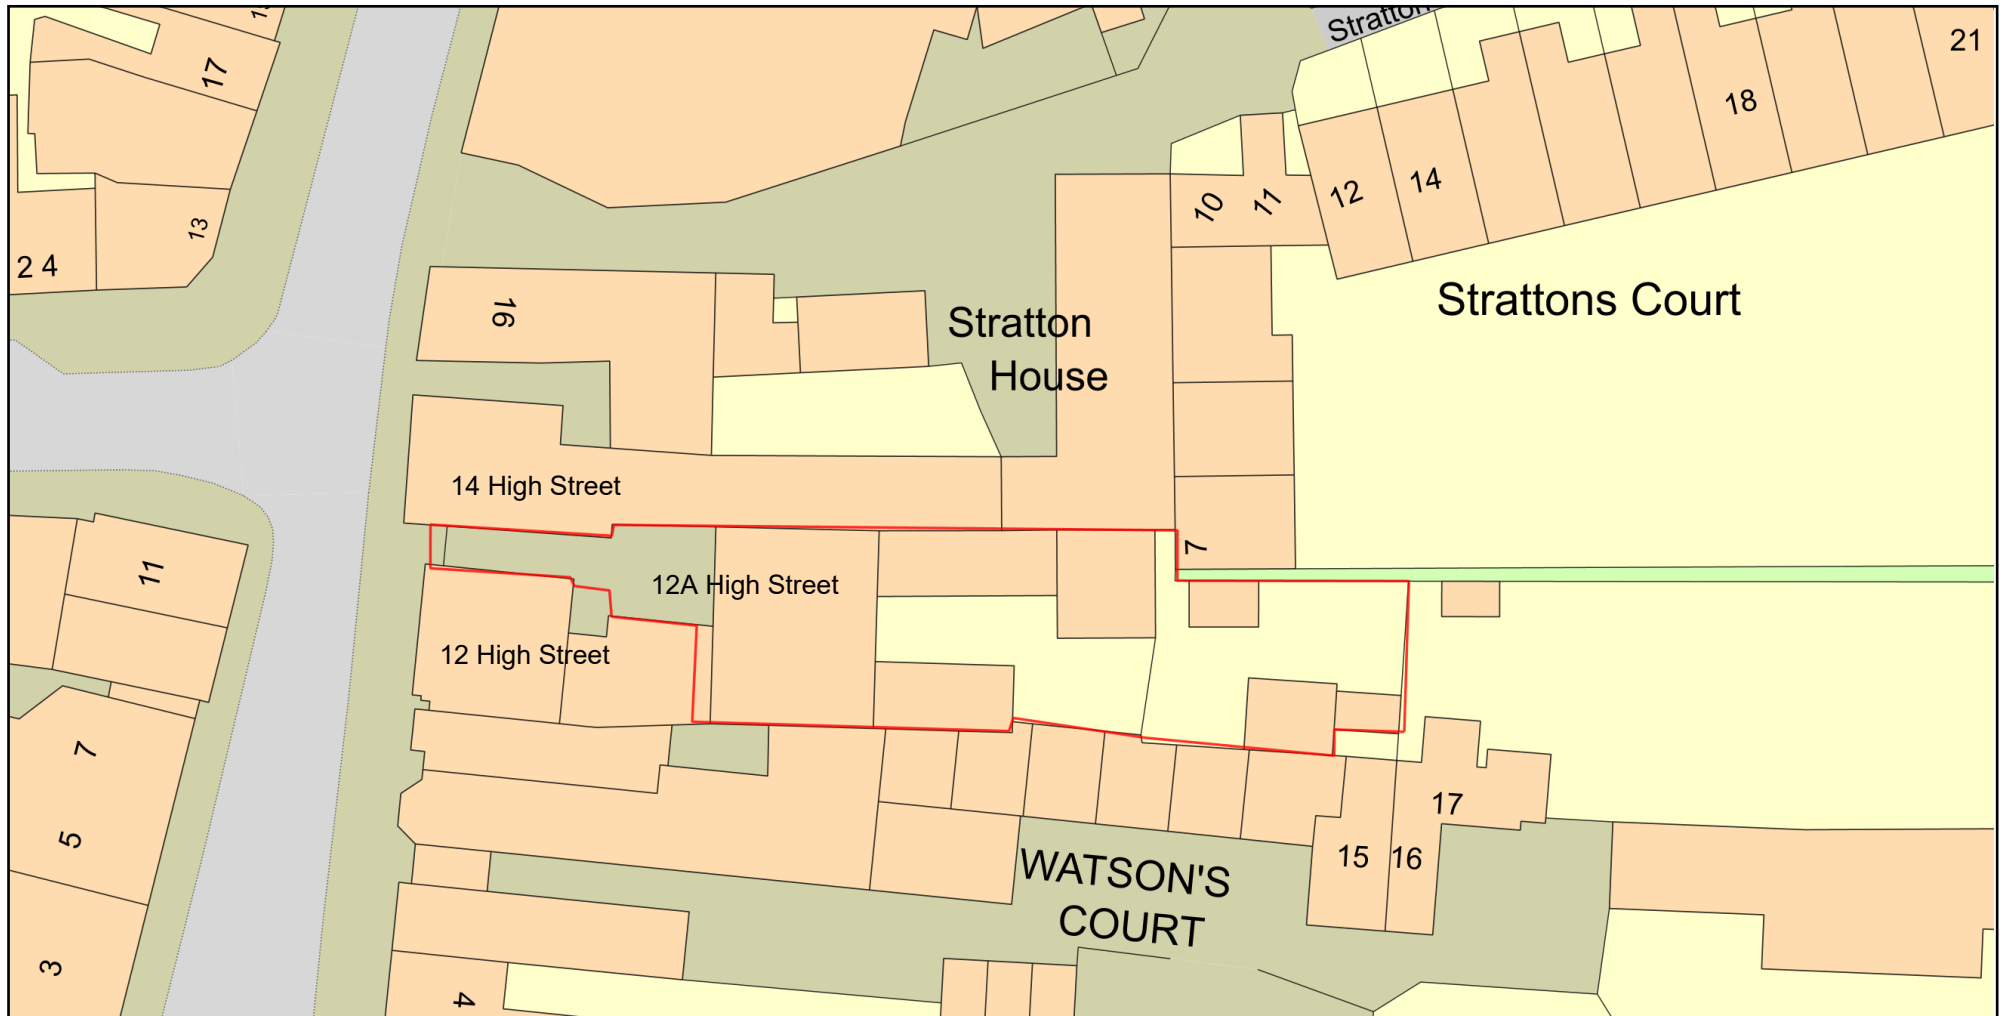

0 20
Metres



Plan Produced for: Andrew & Joyce Griffin

Date Produced: 21 Dec 2025

Plan Reference Number: TQRQM25355232424855

Scale: 1:500 @ A4

© Crown copyright and database rights 2025 OS 100042766