




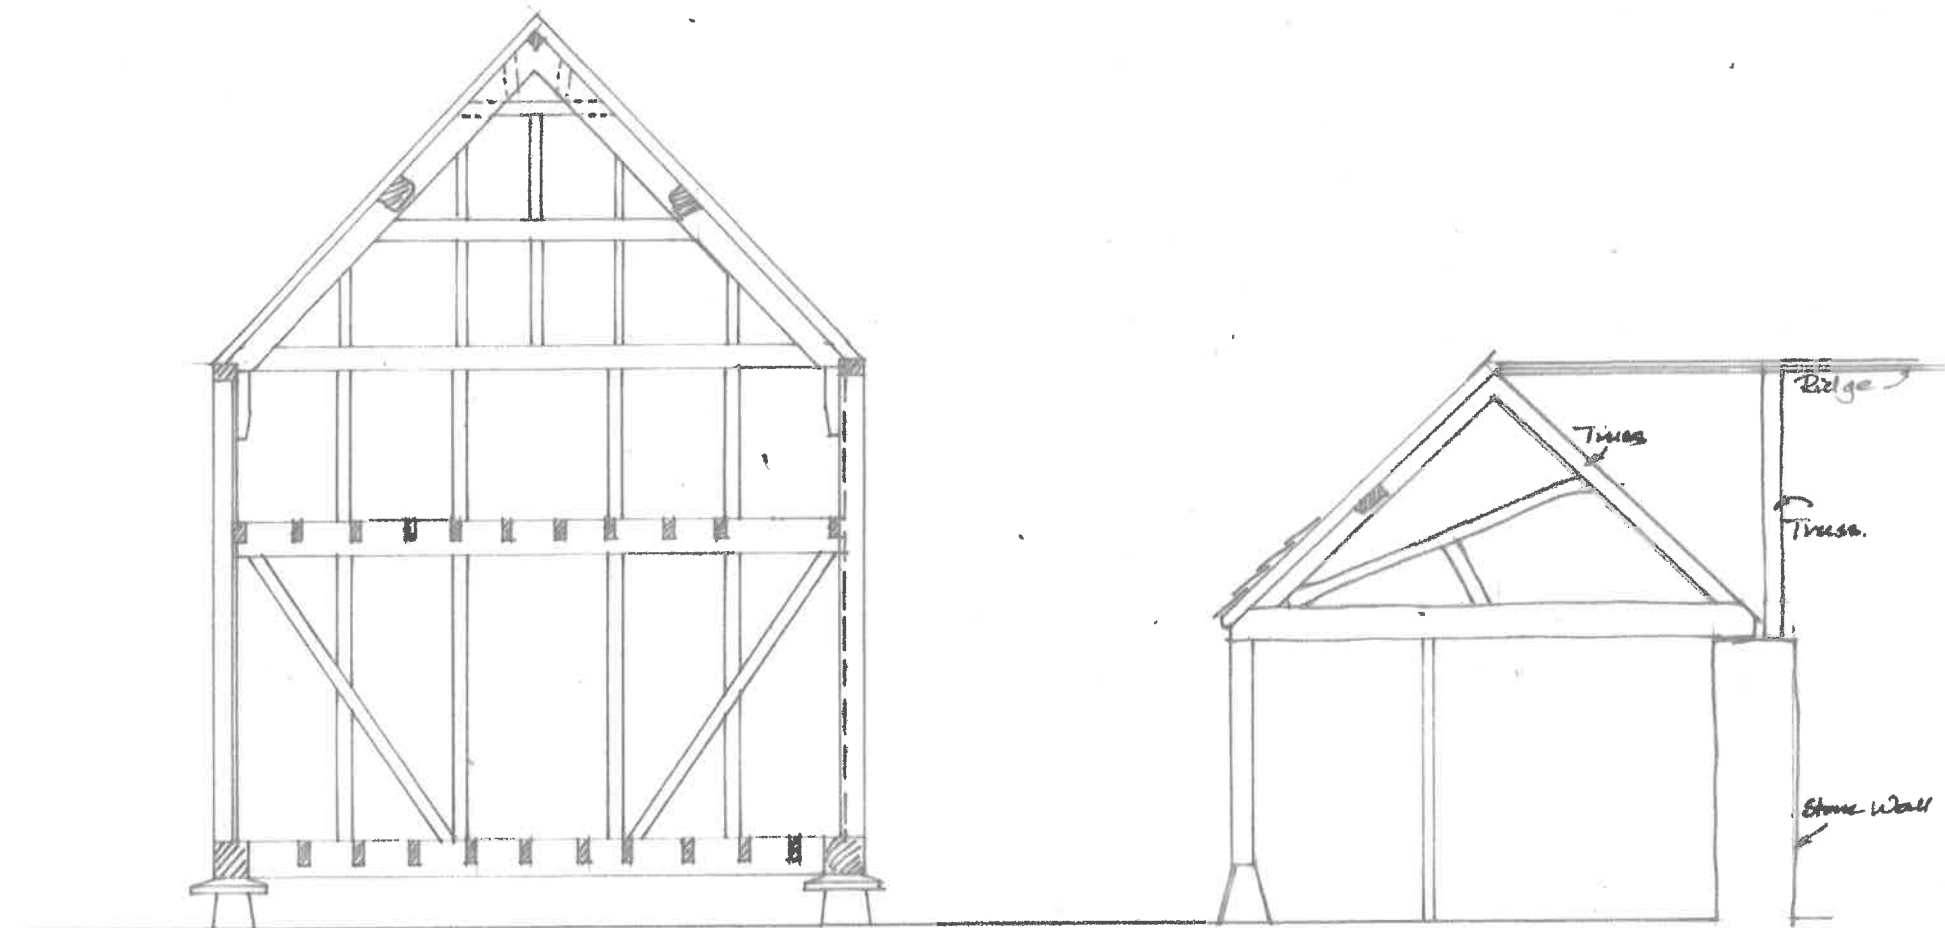

Section at A-A.

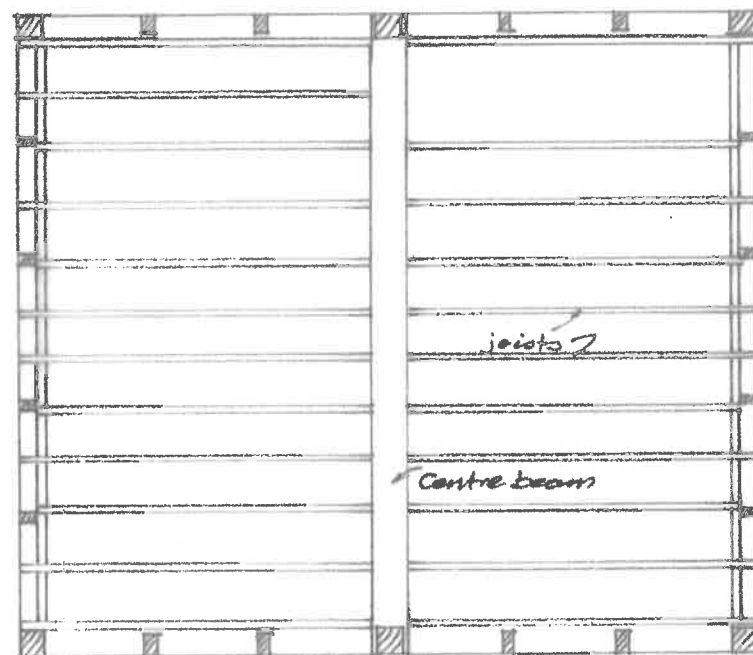

First Floor Plan.

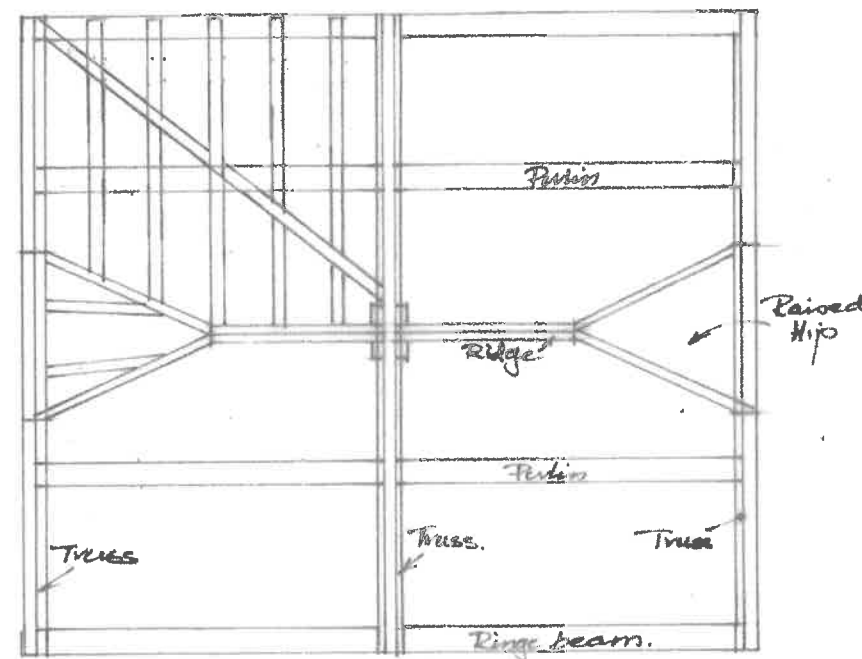

Roof Timber Plan
(not all rafters shown).

