
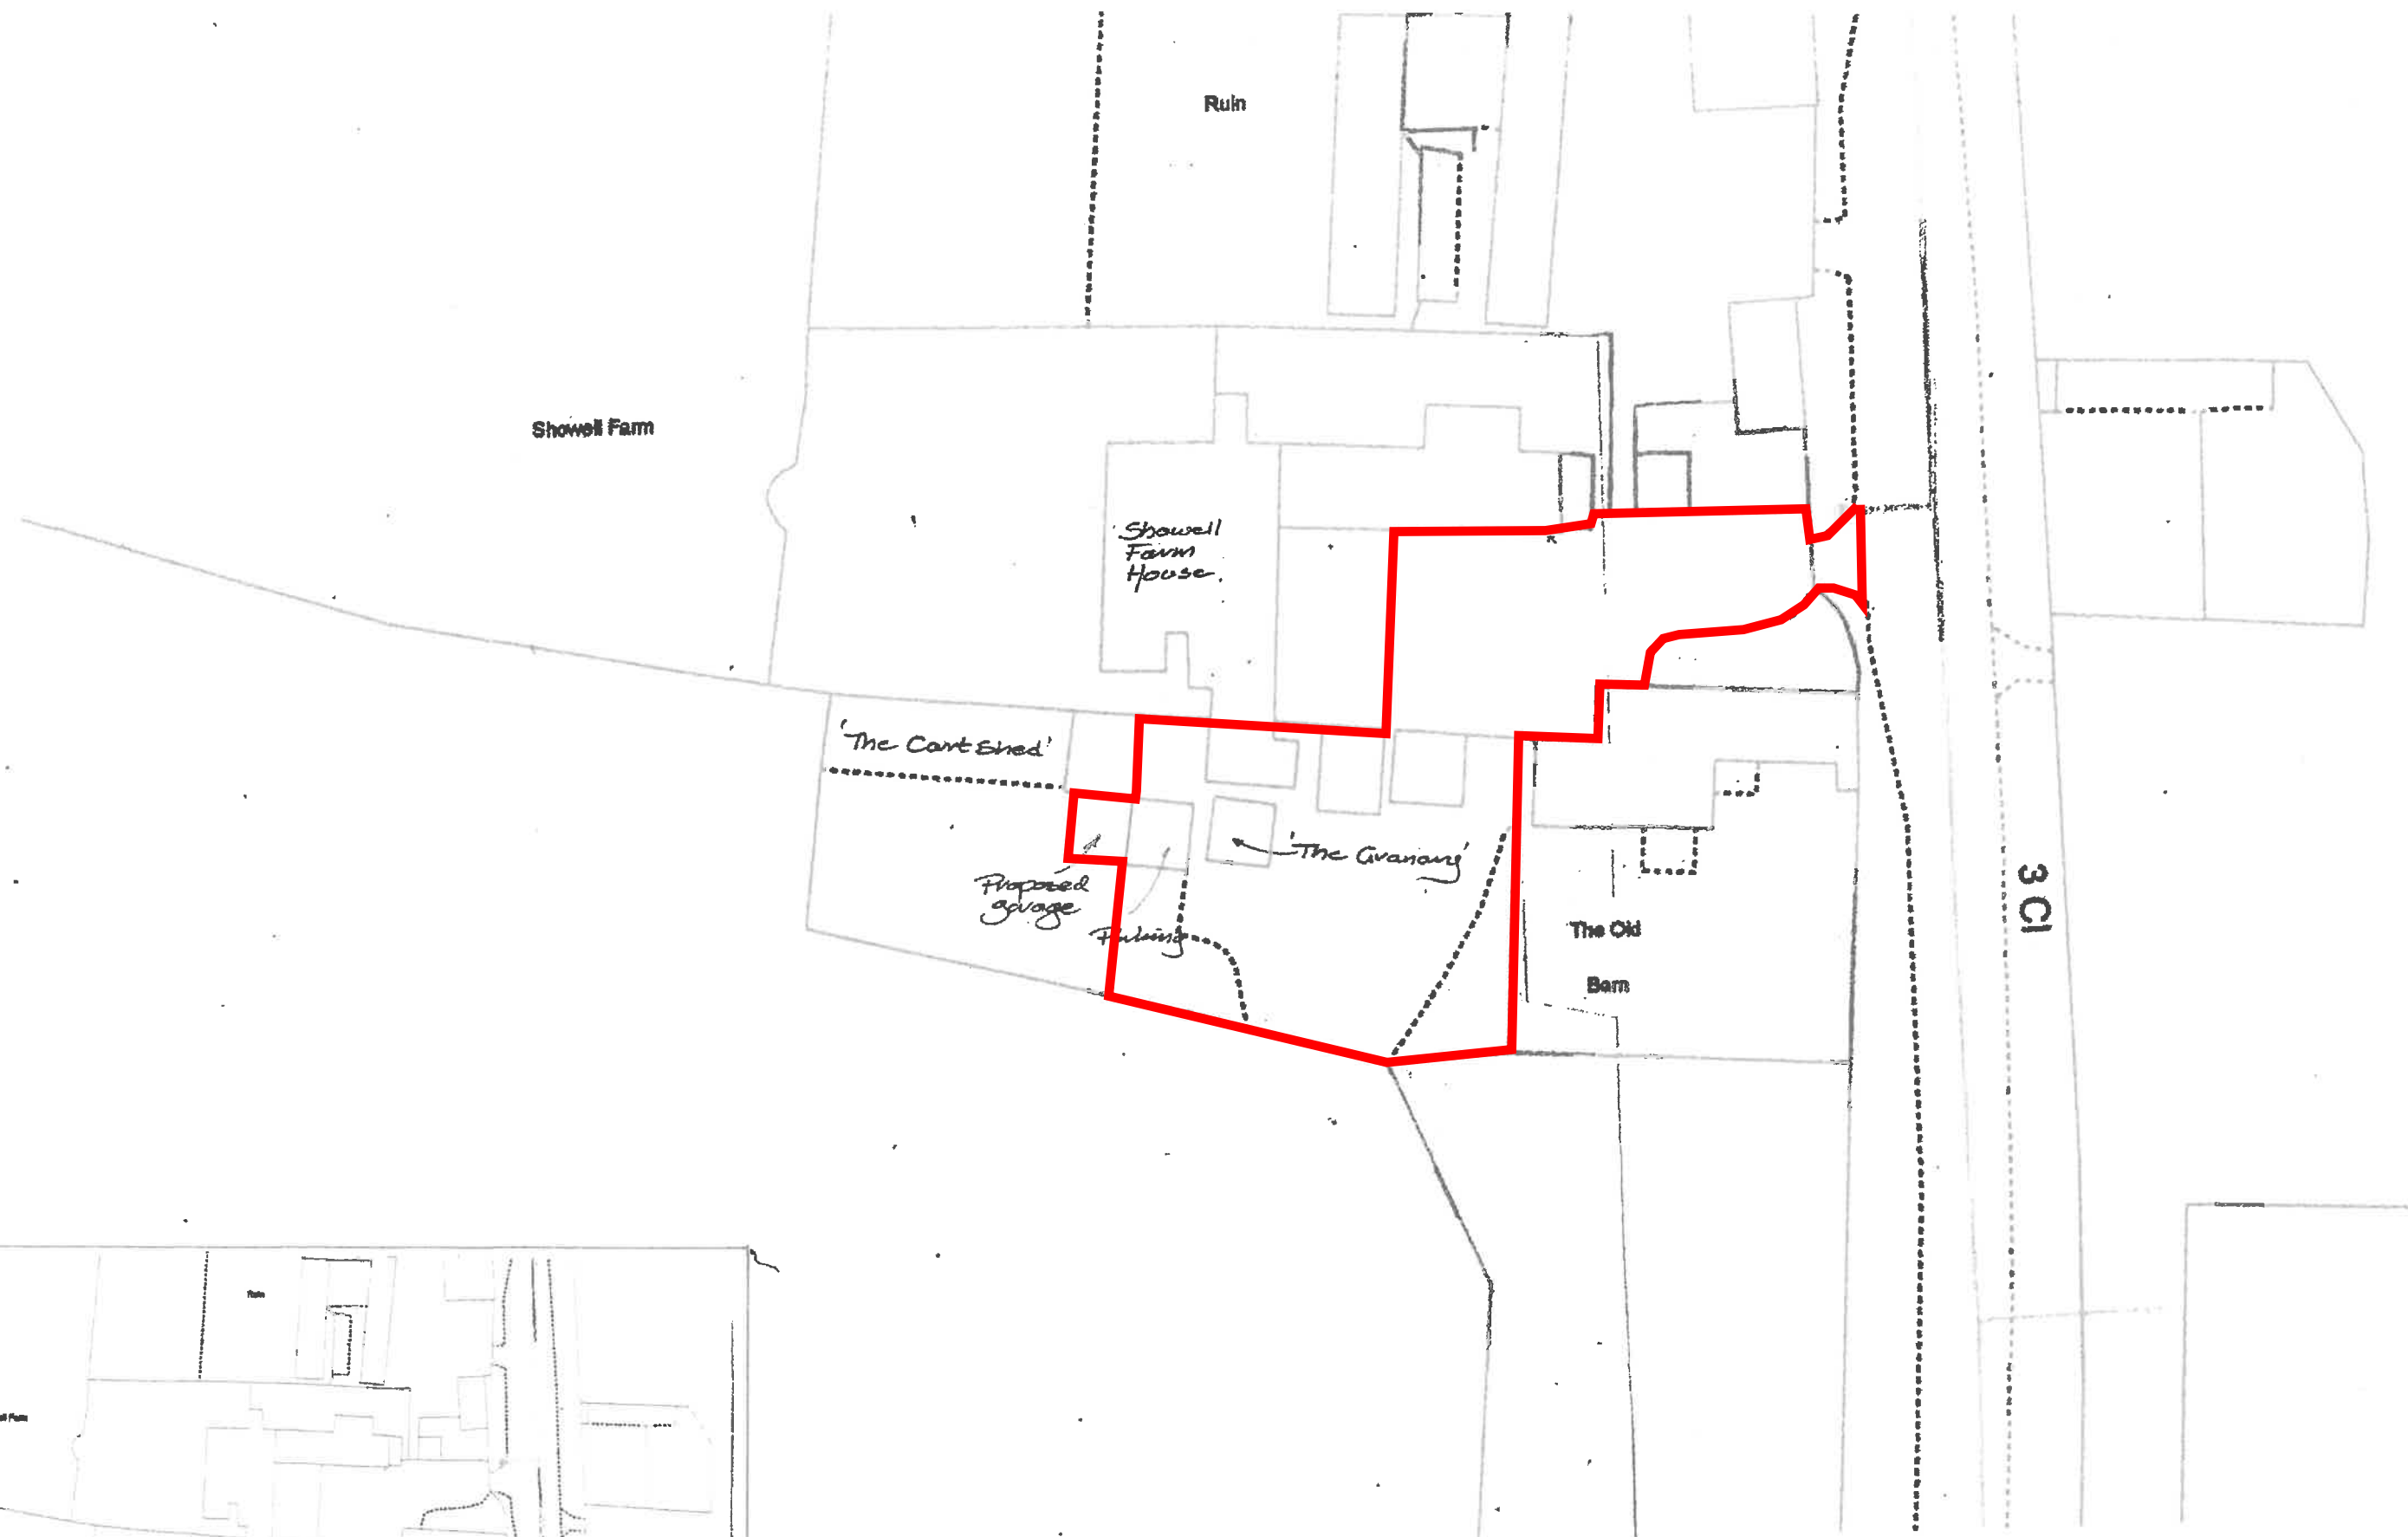


Location Plan 1:1250

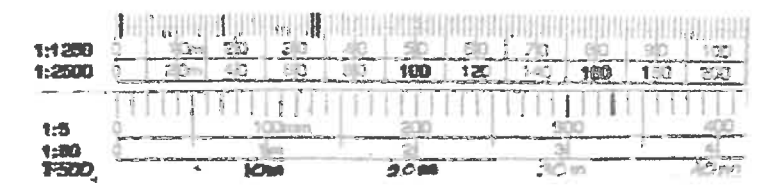

Block Plan 1:500

3 Pottery Lane
 Chippenham, Wiltshire
 SN13 9RY
 01225 811057

Project: Showell Farm
 Chippenham
 SN15 2NU

Drawing: Block & Location Plans

Scale: 1:1250
 Date: 26/3/11
 Drawn: [Signature]