




SIDE ELEVATION - EXISTING AND PROPOSED

PROPOSED REPAIR

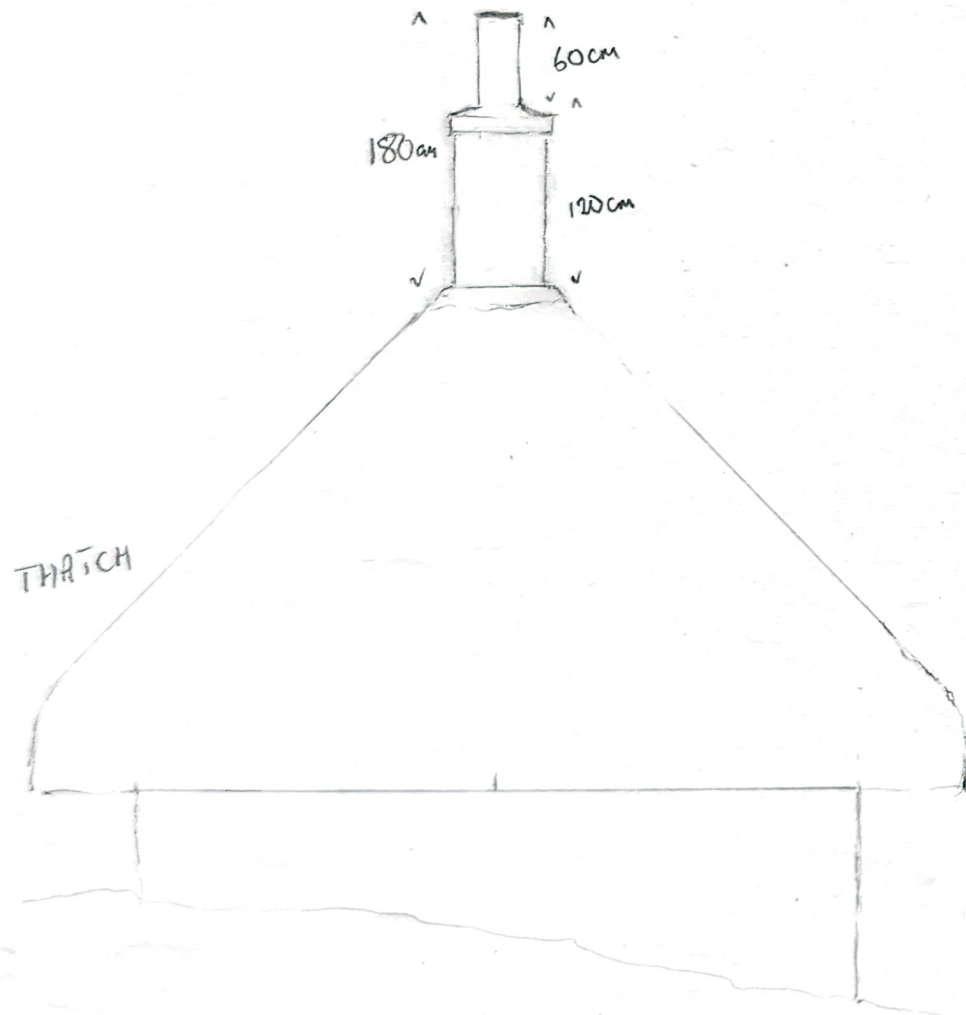

EXISTING CHIMNEY

THATCH

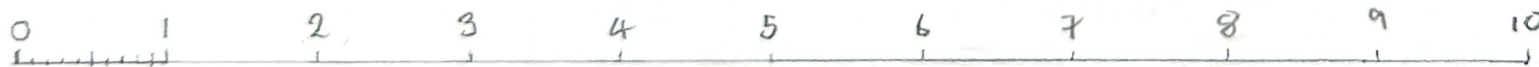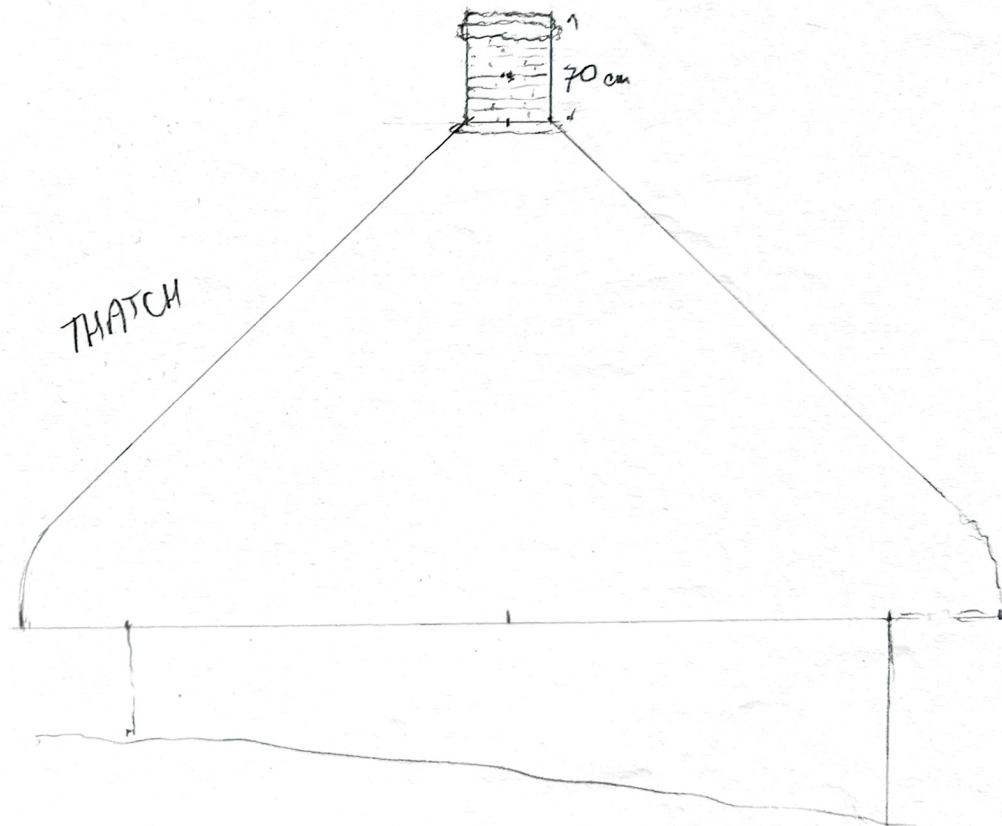

SCALE 1:50 (A4 SHEET) IN METRES

KILN COTTAGE
TEFFONI EVIAS