





EXISTING SITE/GF PLAN
1:100 @ A1

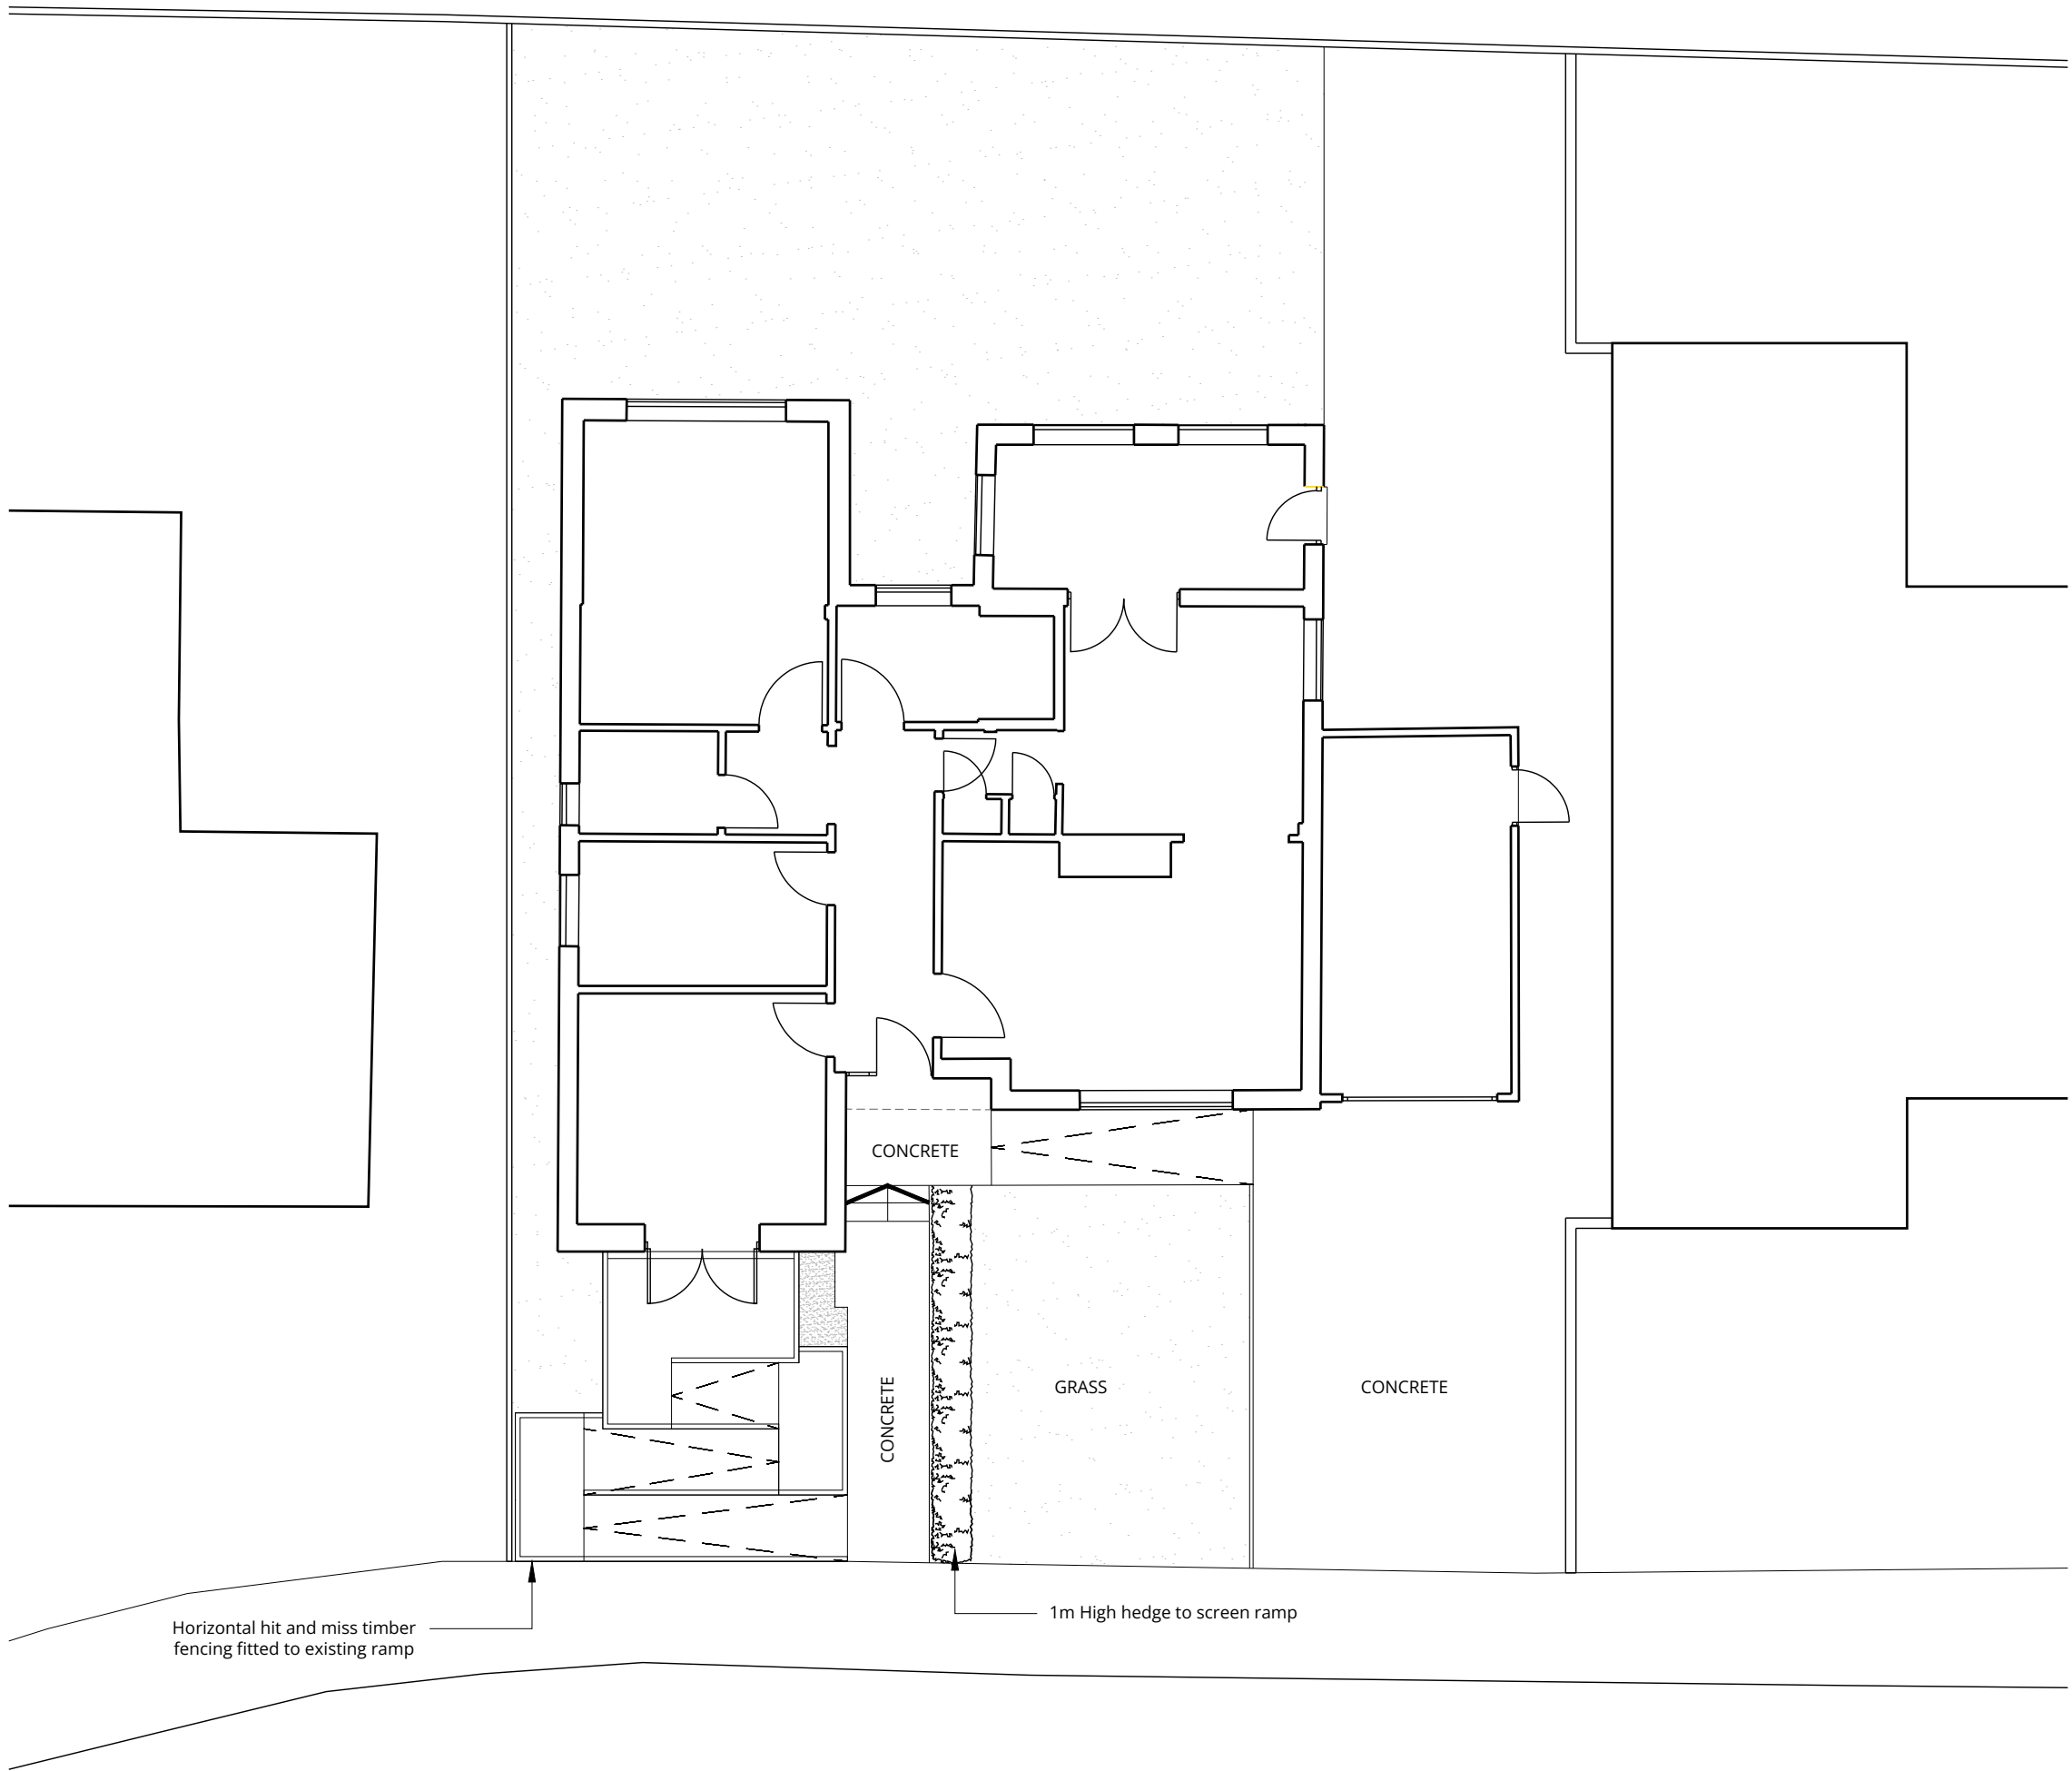


PROPOSED SITE/GF PLAN
1:100 @ A1




SITE LOCATION PLAN
1:1250 @ A1

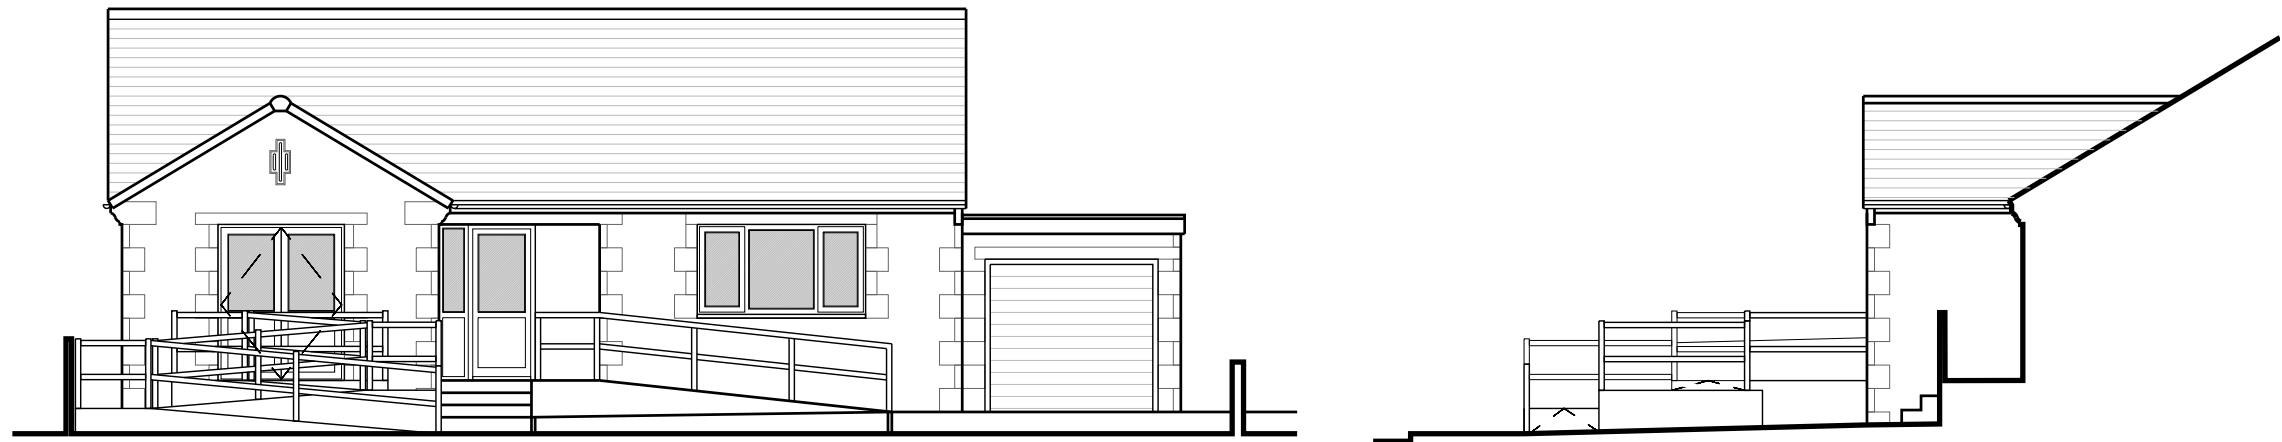


EXISTING FRONT ELEVATION
1:100 @ A1

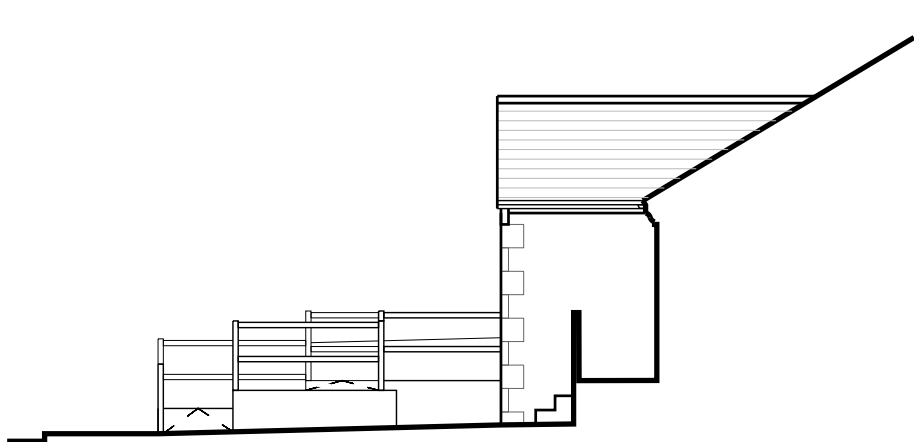

EXISTING SIDE ELEVATION
1:100 @ A1

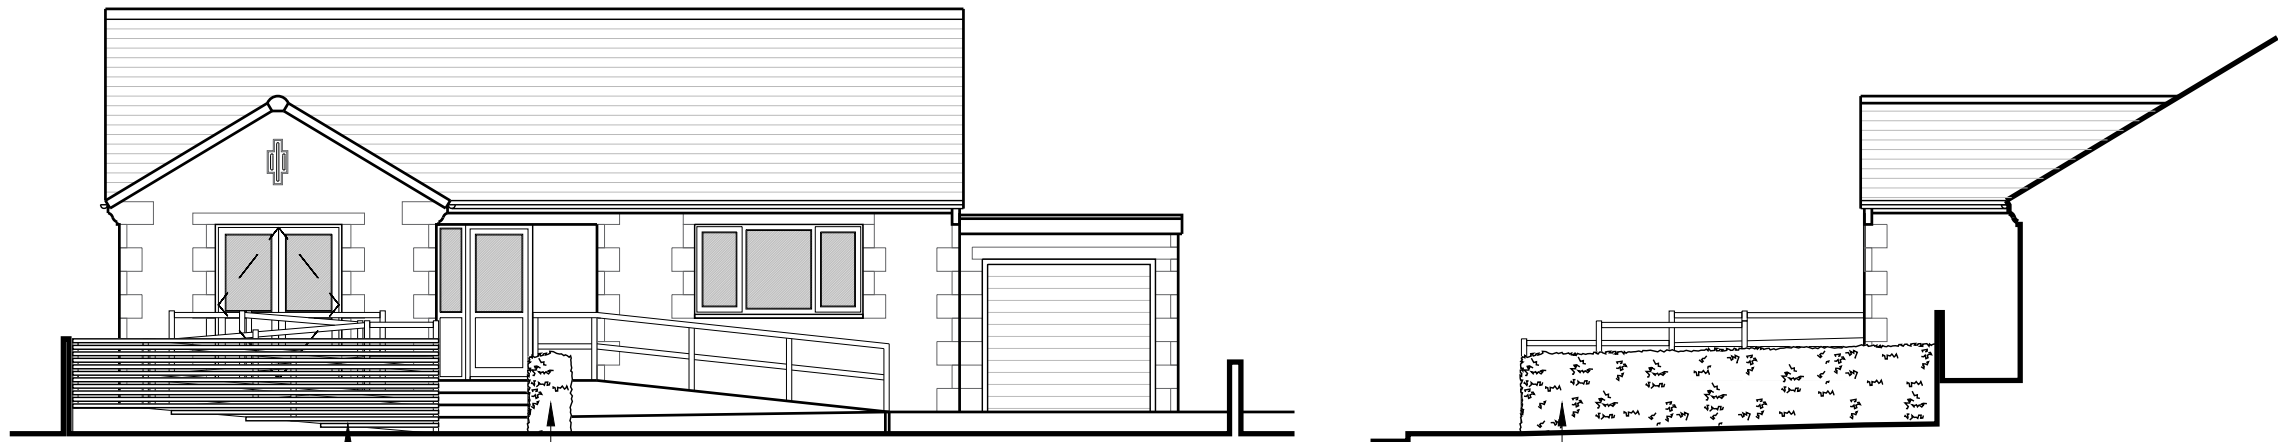

PROPOSED FRONT ELEVATION
1:100 @ A1

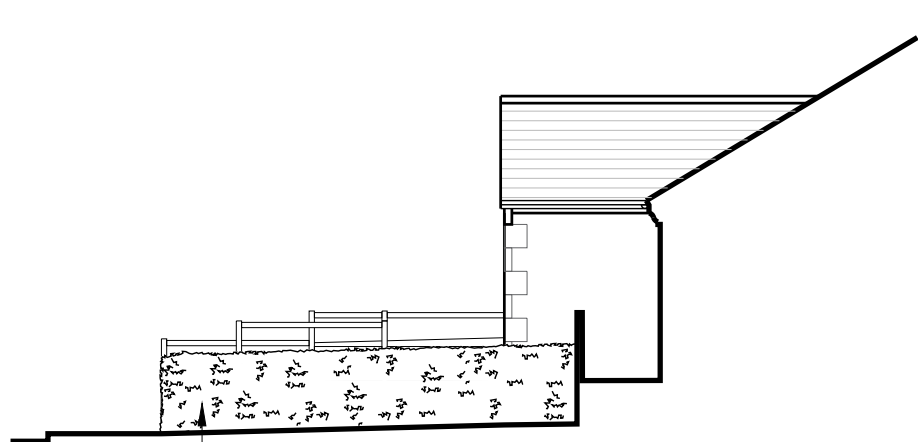

PROPOSED SIDE ELEVATION
1:100 @ A1

- Materials:**
- | | |
|------------|---|
| Walls:- | Recon Stone - Rubble & Ashlar |
| Doors:- | White UPVC |
| Windows:- | White UPVC |
| Ramp:- | In-situ Concrete with Concrete slabs |
| Railings:- | Galvanised Steel with hit and miss timber slats |

