




New PV
System

308 Panels
154 kWp
Using 500Wp


Subject to site and structural
survey

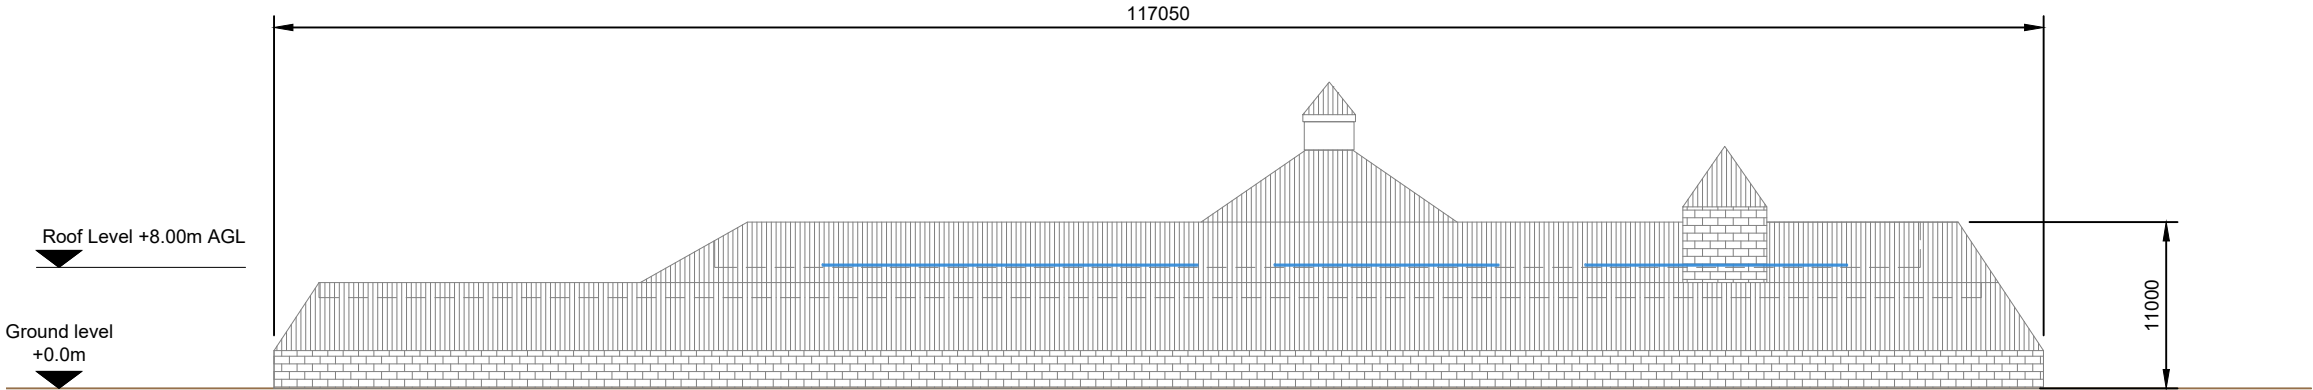

PROPOSED SITE ELEVATION A

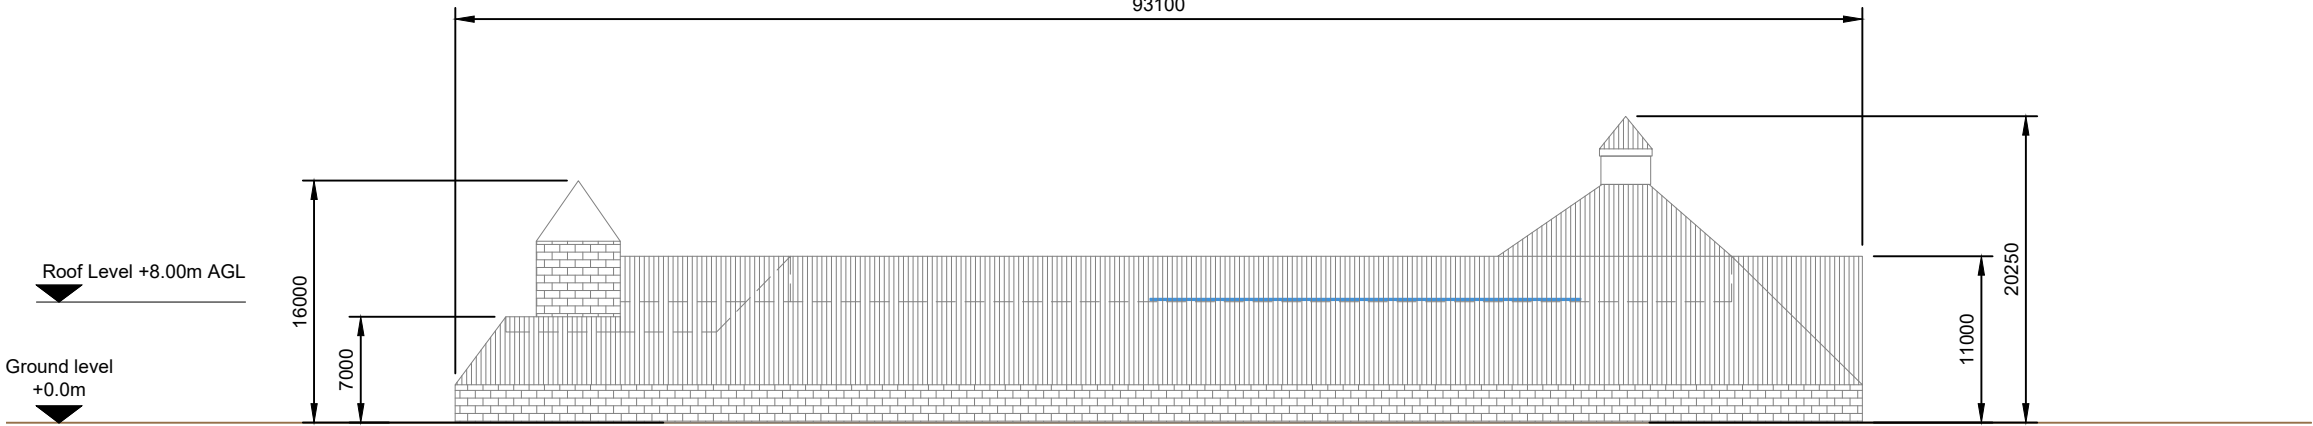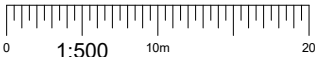

PROPOSED SITE ELEVATION B

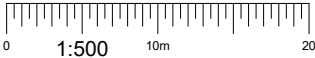

- NOTES:
1. ALL DIMENSIONS IN MM UNLESS OTHERWISE NOTED.

Company:	Project:	Purpose of Issue:	Issue:
CUSTOM SOLAR	Project	Planning	A
Date:	28/01/2025	Revision / Upgrade Description:	
Drawn:	A.Marquez	First Issue	
Checked:	Ed.Salkild		
Approved:	CS DA		





part of **mitie**
power & grid

Custom Solar Ltd
Sunbeam House
Broombank Road
Chesterfield, S41 9QJ

T: 01246 488488
www.customsolar.co.uk
sales@customsolar.co.uk

Site Name:	TESCO TROWBRIDGE
Address:	County Way Trowbridge BA14 7AQ
Title:	250 PROPOSED SITE ELEVATION A-B
Project:	PROJECT
Purpose of Issue:	PLANNING
Master Drawing Register No:	CS - Tesco Trowbridge_GA
Issue:	A