
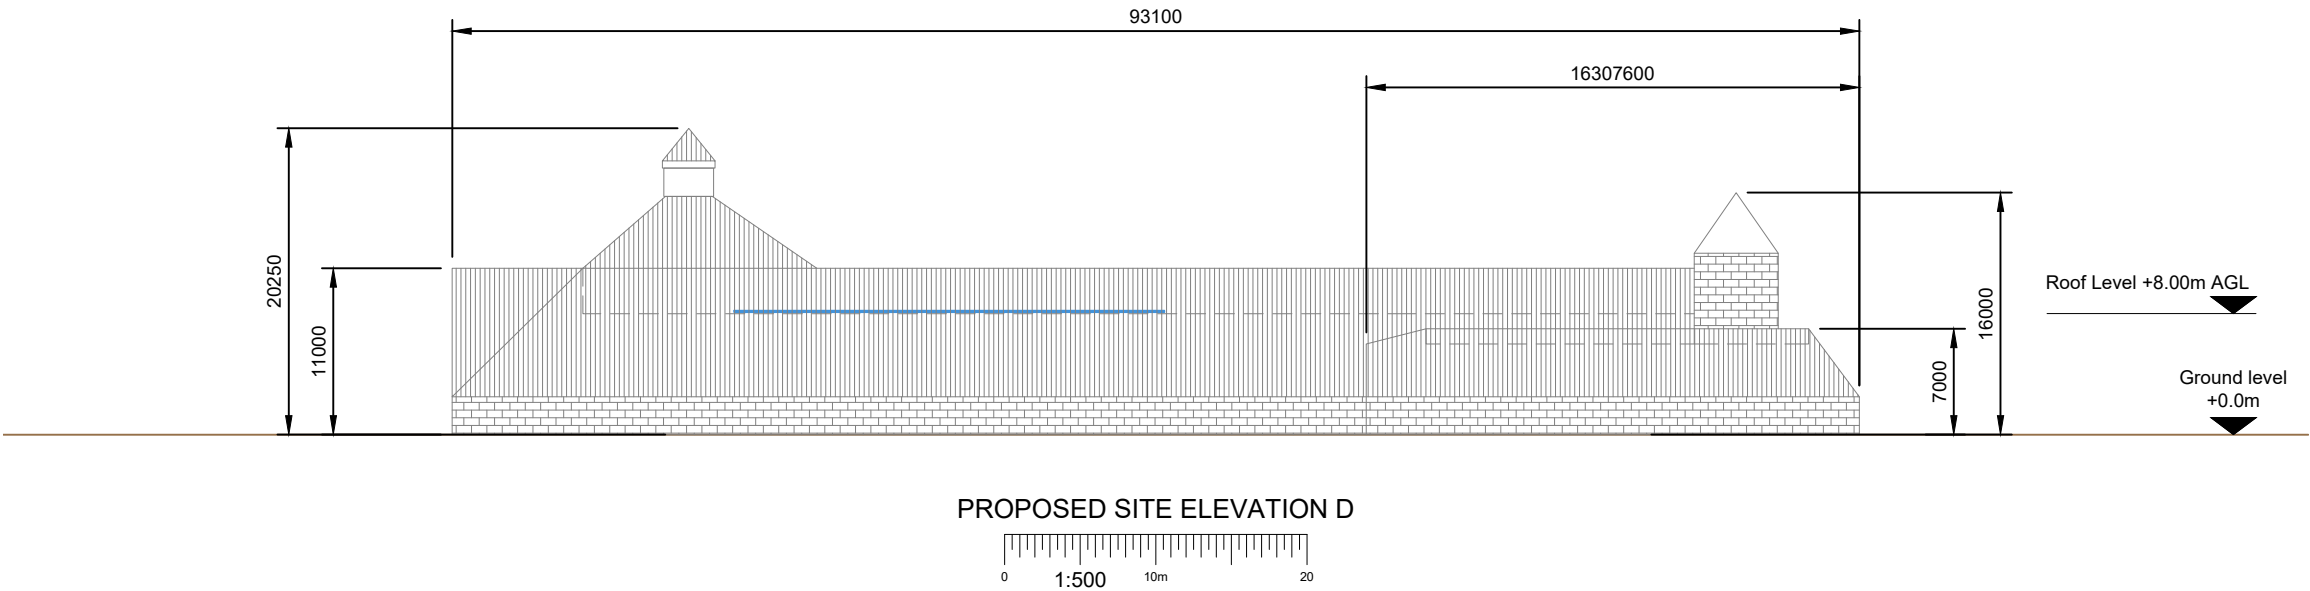


New PV
System

308 Panels
154 kWp
Using 500Wp

Subject to site and structural
survey

- NOTES:
1. ALL DIMENSIONS IN MM UNLESS OTHERWISE NOTED.

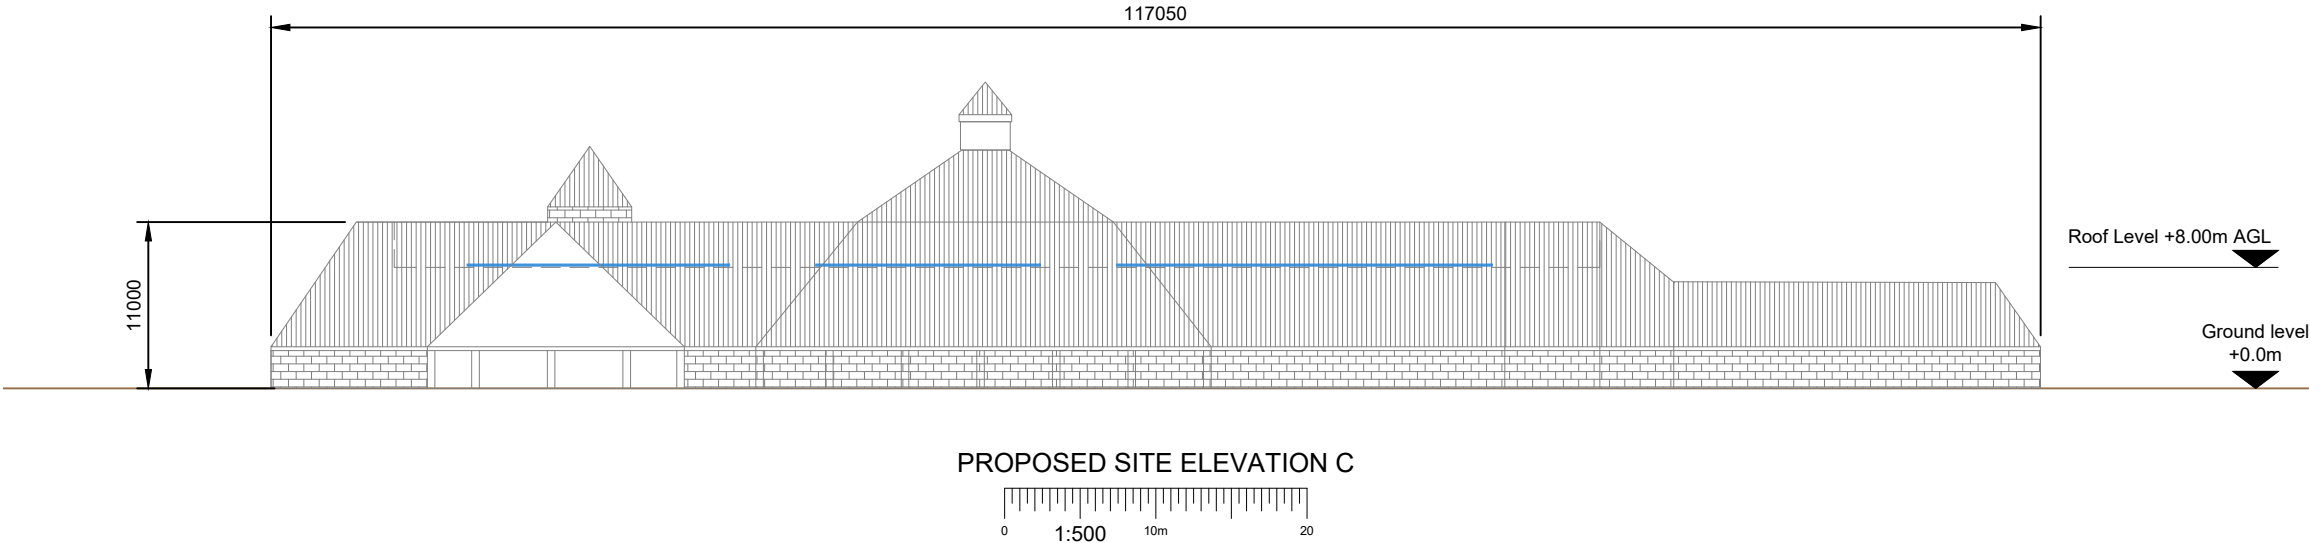



part of **mitie**
power & grid

Custom Solar Ltd
Sunbeam House
Broombank Road
Chesterfield, S41 9QJ

T: 01246 488488
www.customsolar.co.uk
sales@customsolar.co.uk

Site Name:	TESCO TROWBRIDGE		
Address:	County Way Trowbridge BA14 7AQ		
Title:	251 PROPOSED SITE ELEVATION C-D		
Project:	PROJECT		
Purpose of Issue:	PLANNING		
Master Drawing Register No:	CS - Tesco Trowbridge_GA		Issue: A