

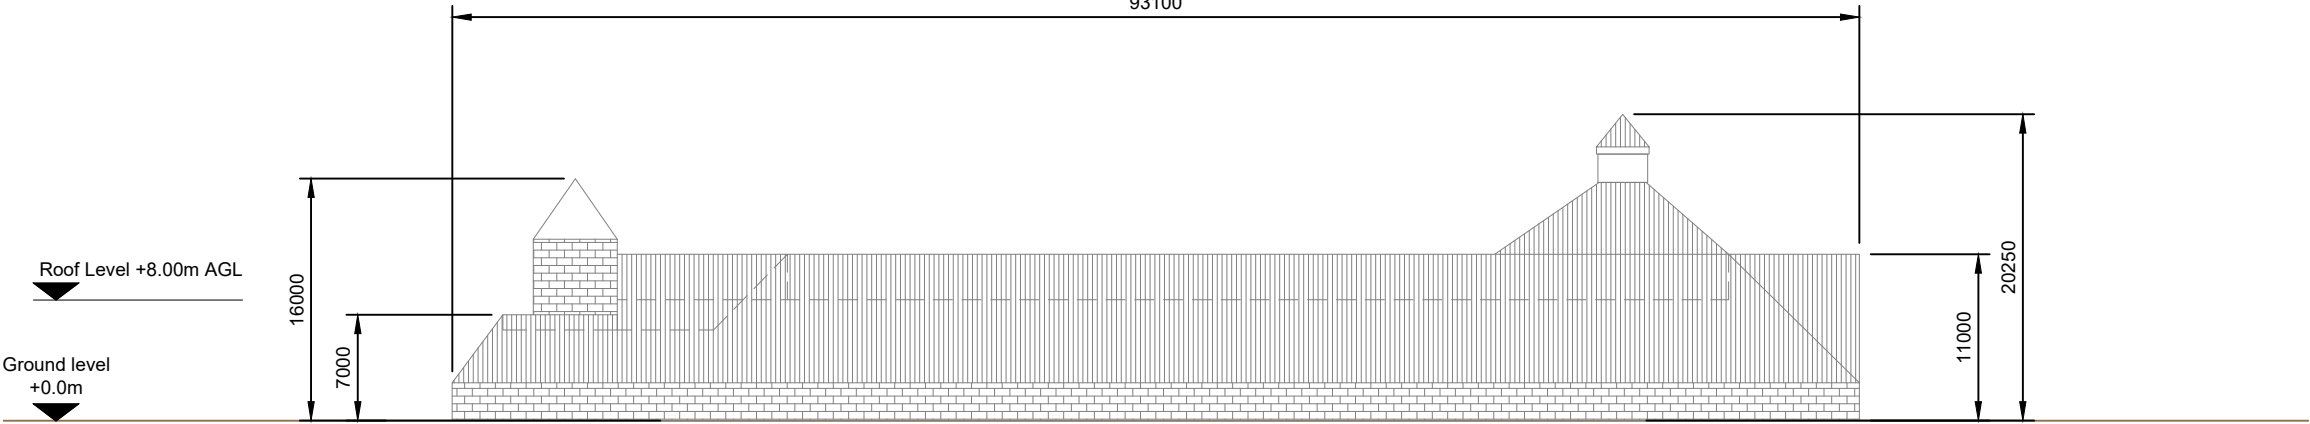


EXISTING SITE ELEVATION A

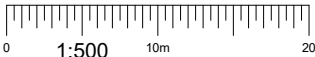

EXISTING SITE ELEVATION B

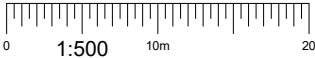

- NOTES:
1. ALL DIMENSIONS IN MM UNLESS OTHERWISE NOTED.

Company:	CUSTOM SOLAR	Project:	Project	Purpose of Issue:	Planning	Issue:	A
Date:	28/01/2025	Revision / Upgrade Description:					
Drawn:	A.Marquez	First Issue					
Checked:	Ed.Salkild						
Approved:	CS DA						



Custom Solar Ltd
Sunbeam House
Broombank Road
Chesterfield, S41 9QJ

T: 01246 488488
www.customsolar.co.uk
sales@customsolar.co.uk

Site Name:
TESCO TROWBRIDGE

Address:
County Way
Trowbridge
BA14 7AQ

Title:
200 EXISTING SITE ELEVATION A-B

Project:
PROJECT

Purpose of Issue:
PLANNING

Master Drawing Register No:
CS - Tesco Trowbridge_GA

Issue:
A