


8 Alanbrooke Close, Amesbury, Wiltshire, SP4 7AE

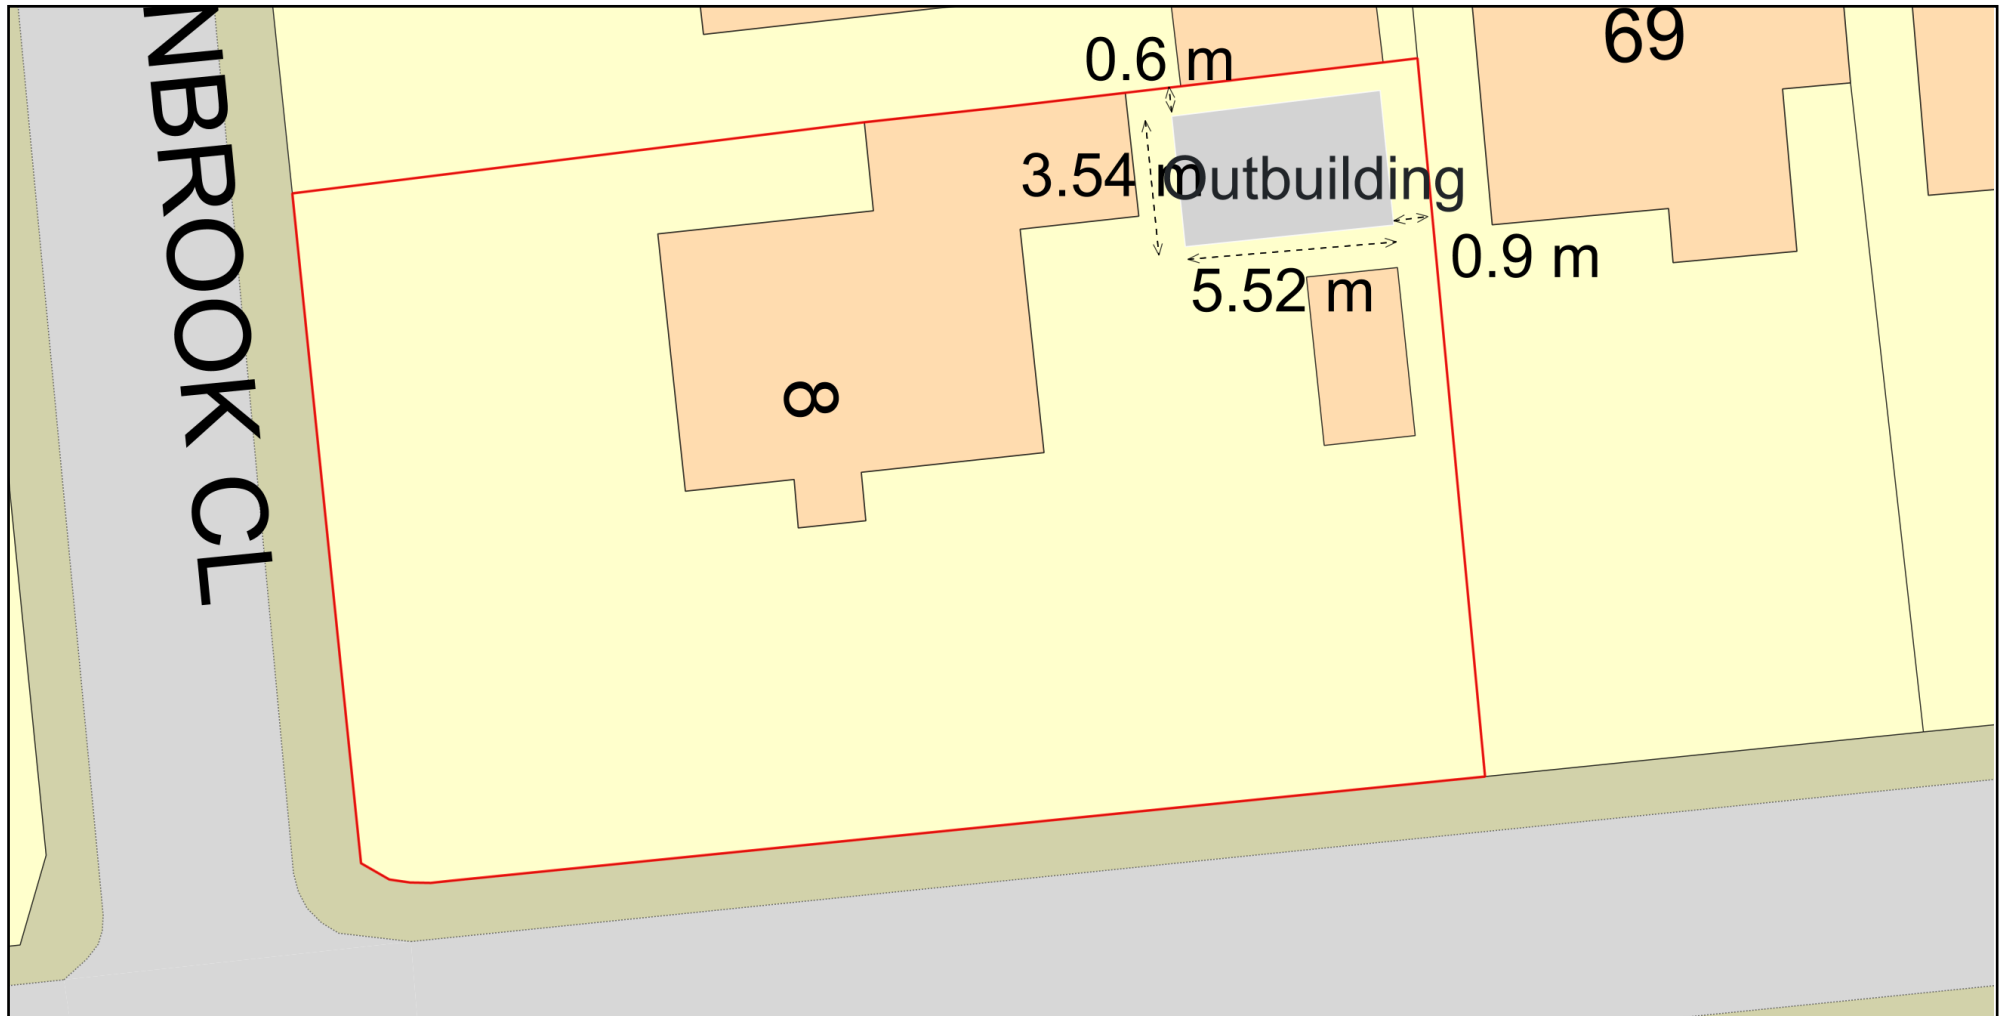

0 10
Metres



Plan Produced for: Thomas Koochitt

Date Produced: 03 Feb 2026

Plan Reference Number: TQRQM26034172331465

Scale: 1:200 @ A4

© Crown copyright and database rights 2025 OS 100042766

