
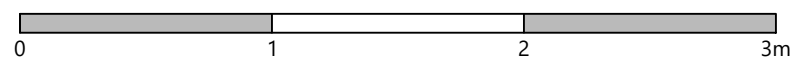


- Dimensions given in metres unless specified otherwise.
- Array spacing is variable according to topography.
- Mounting structure shown is indicative only. Final design subject to soil study and wind loadings.

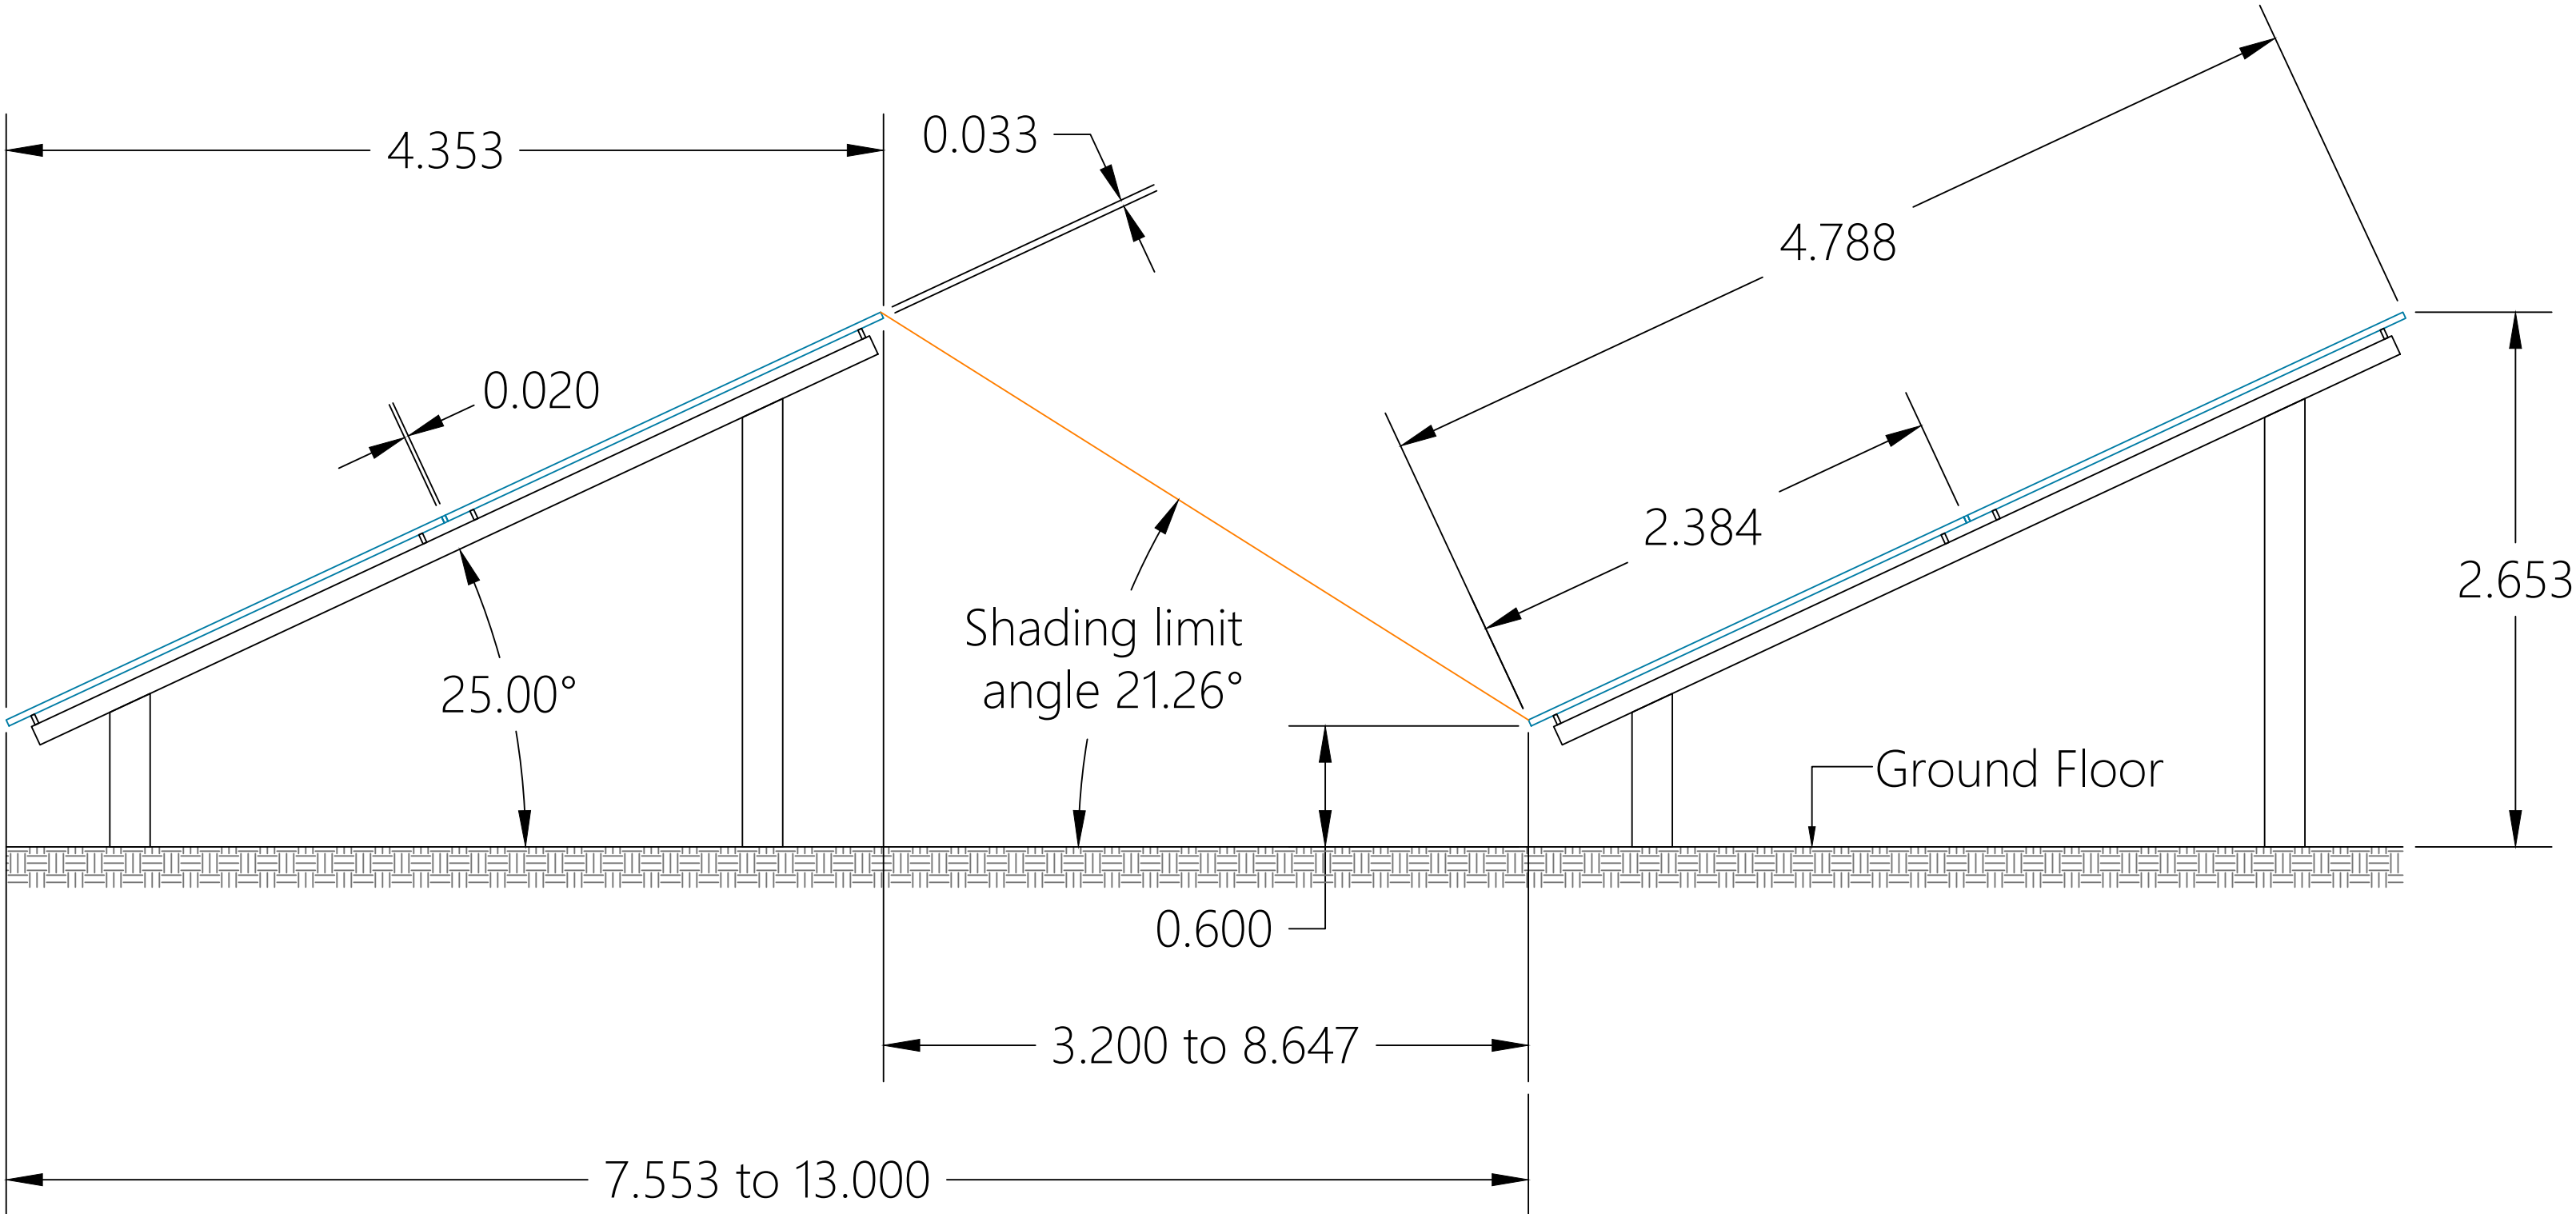

B Switched to 2-in-portrait structure		CC	11/12/2025
A Drawing created		MS	18/11/2025
REVISION DESCRIPTION		BY	DATE
SITE ADDRESS		PROJECT	Chicklade EV Hub
A303 Chicklade		TITLE	Array Section Views
Wiltshire		NUMBER	ENV00267-03-ArraySections
England		SCALE	1:30
SP3 5SS		SHEET	1 OF 1
COMPANY DETAILS		DRAWN	CC
Enviromena Project Management UK Ltd.		CHECKED	CC
15 Diddenham Court, Grazeley, Reading, RG7 1UQ		APPROVED	CC
T: +44 330 107 1415			