


1650 LITRE STEEL BUNDED

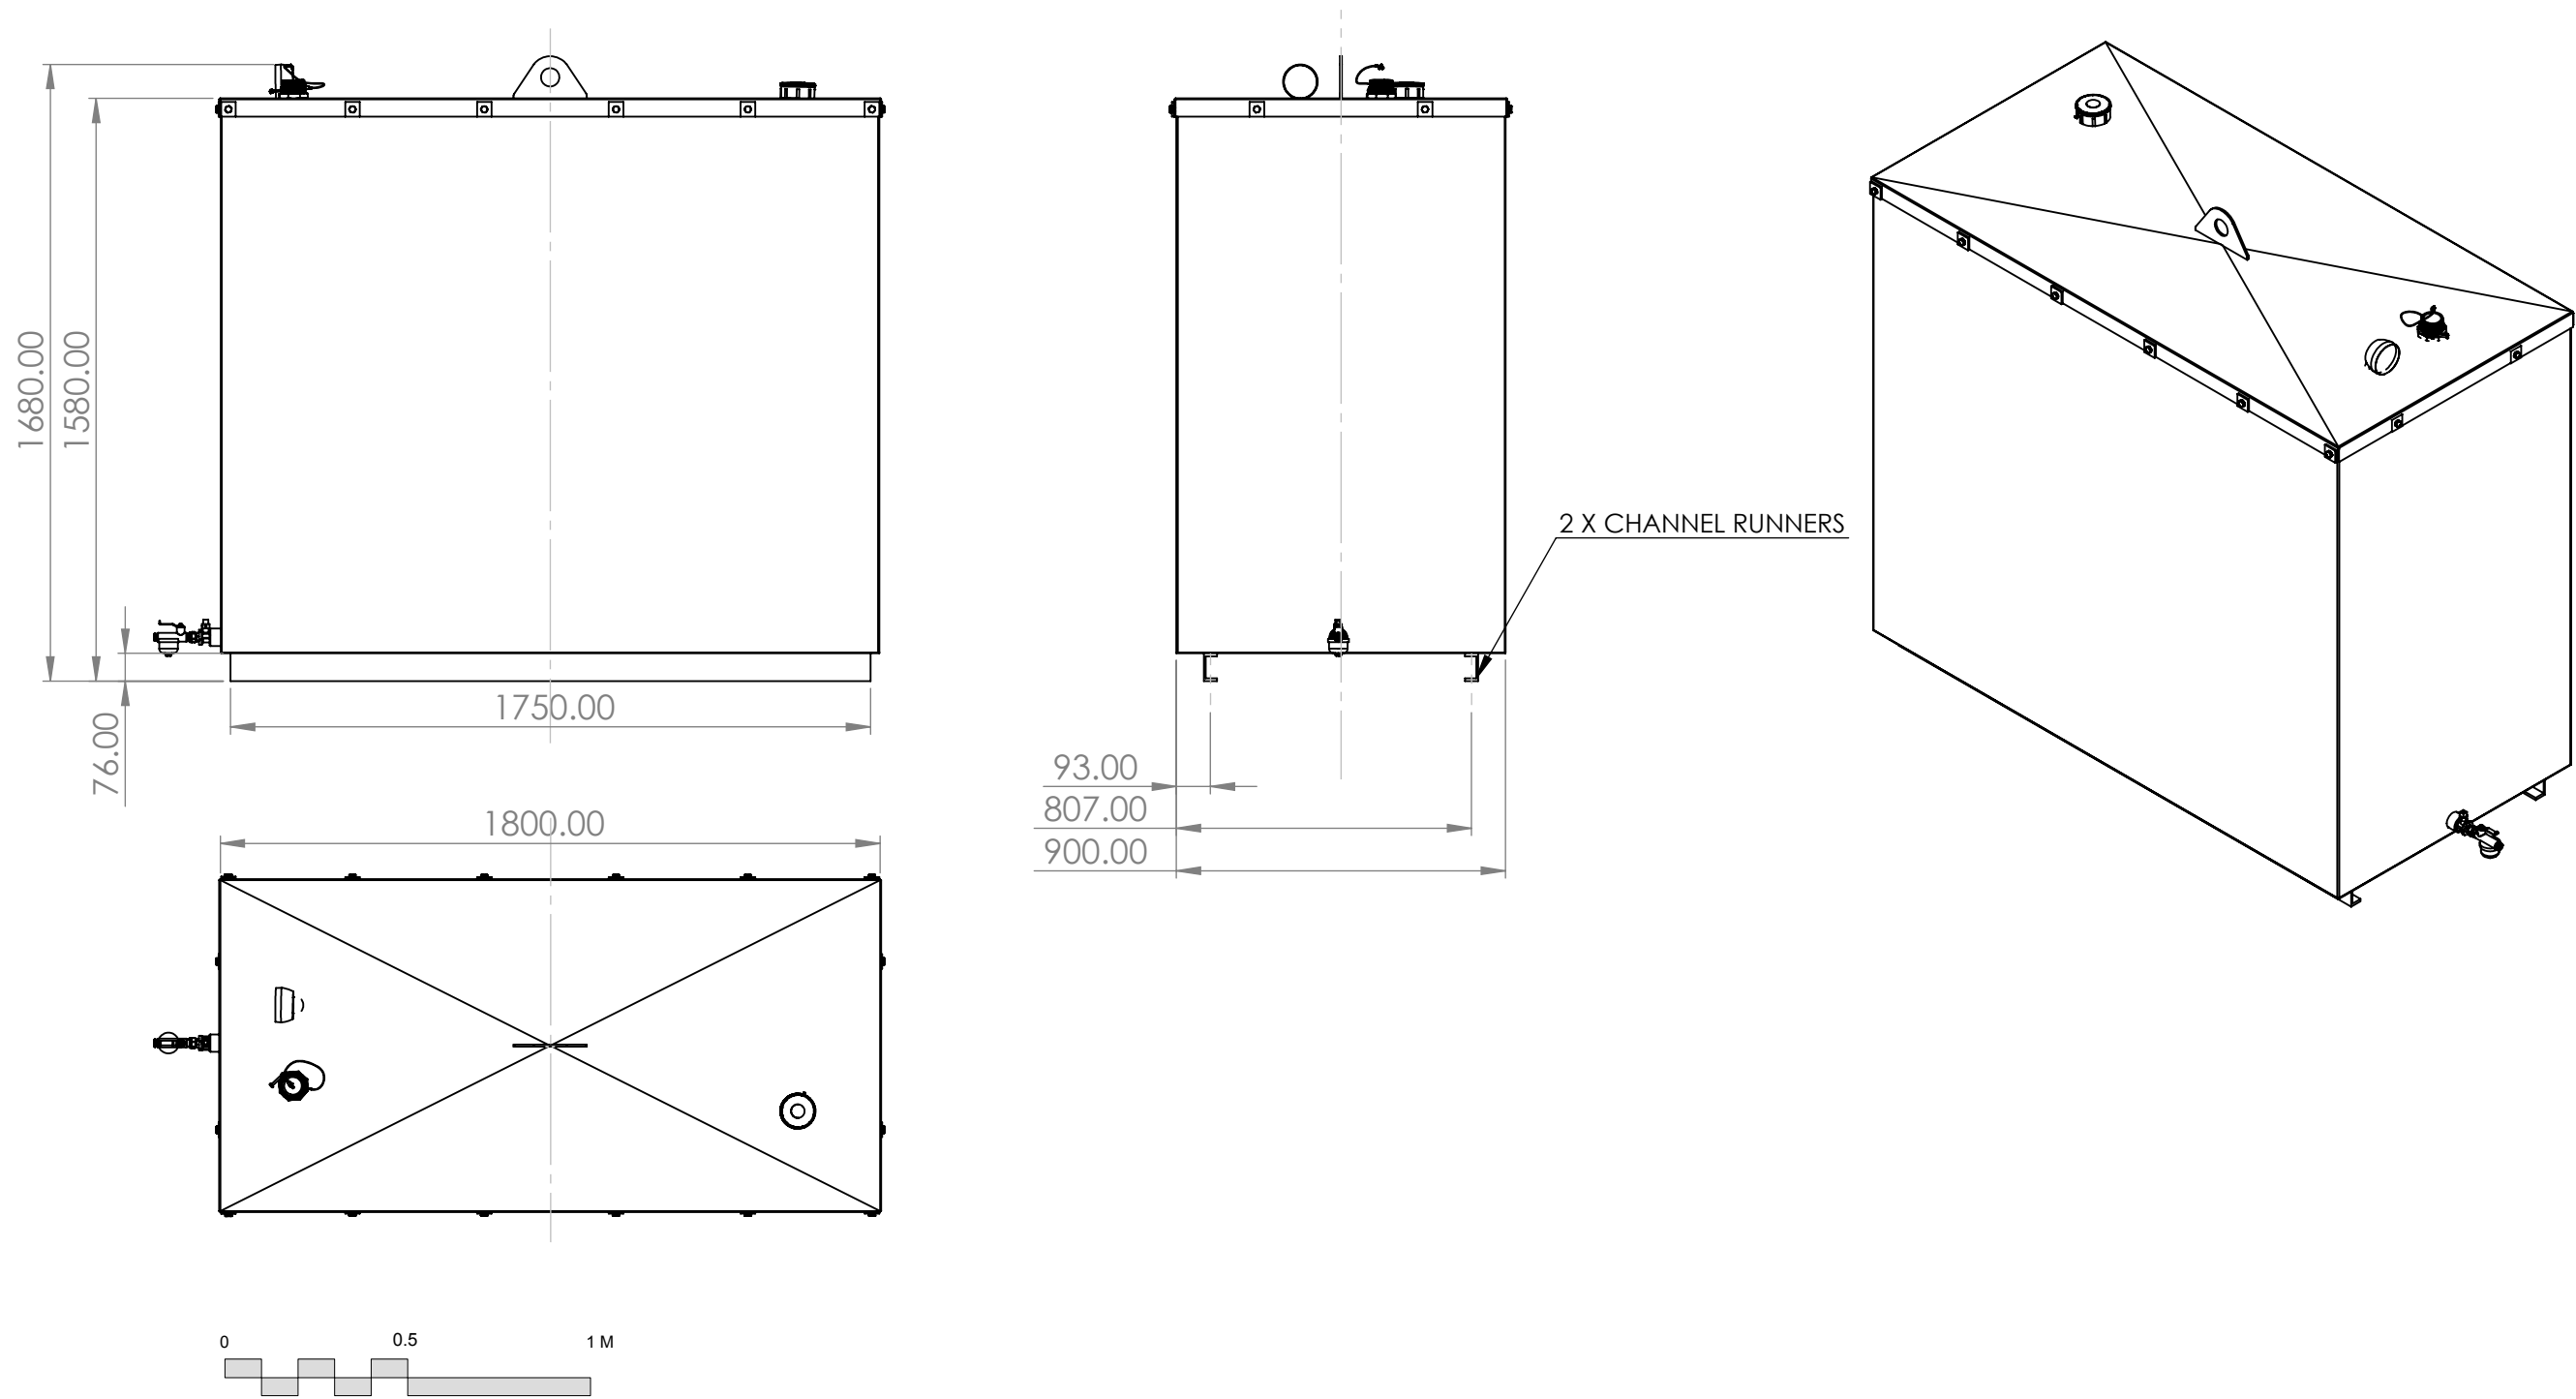

LISTED BUILDING CONSULTANTS LIMITED
planning-conservation-historic building design
David Stirling BSc (Hons); Dip TP; Dip Arch; MRTPI; IHBC
1 Hill View Dalwood Axminster Devon EX13 7EG
m 07540 635704
e listedconsultancy@me.com
company registration number: 13784033

this drawing and any work executed from it is copyright
the drawing is not to be scaled (except for planning purposes)
for the purposes of setting out discrepancies found on this drawing must
be reported immediately to the contract administrator/project manager.

client	d'Avanzo	
status	PLANNING	
project ID	130 15 Shrewton House	
drawing title	Proposed oil tank	
drawing ref	130 15 51	
scale	1:20	date 17/01/2026
drawn by	das	checked by -
revision ref	00	
amendment notes:		