


Location Plan

Site Address: Shrewton House, Elston Lane, Shrewton, SP3 4HJ

Date Produced: 04-Feb-2026

Scale: 1:1250 @A3

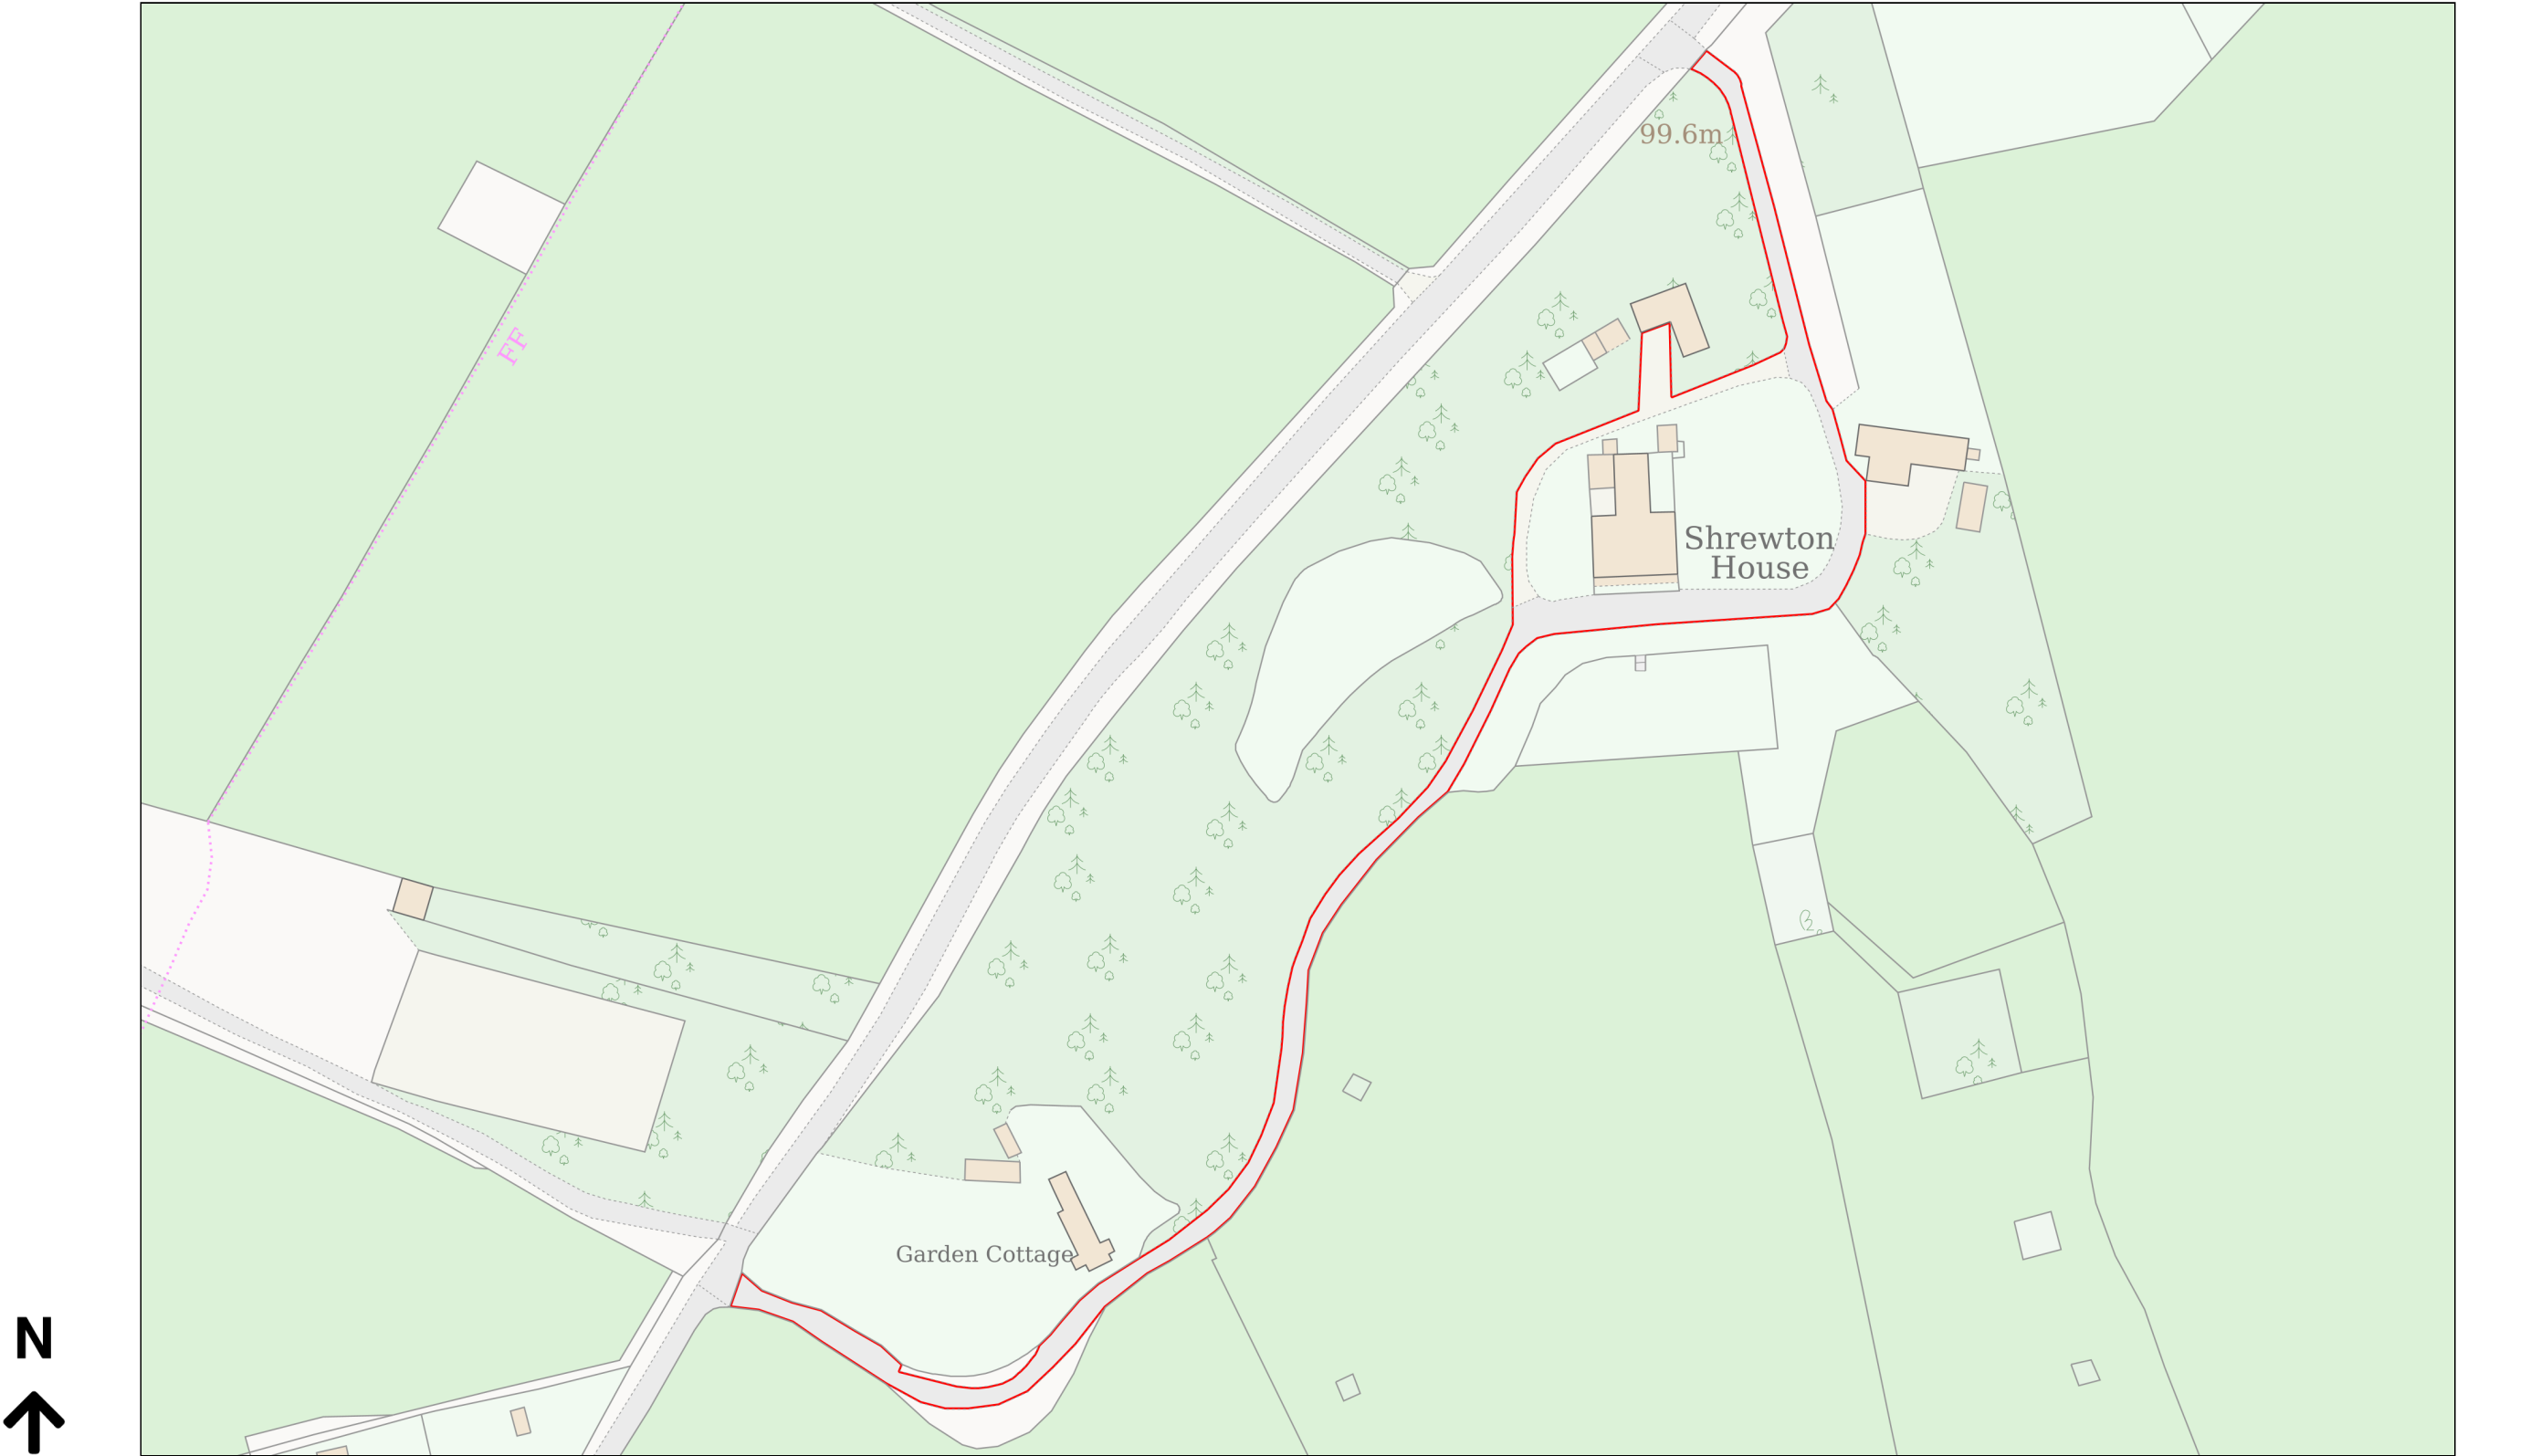

Planning Portal Reference: PP-14674099v2

