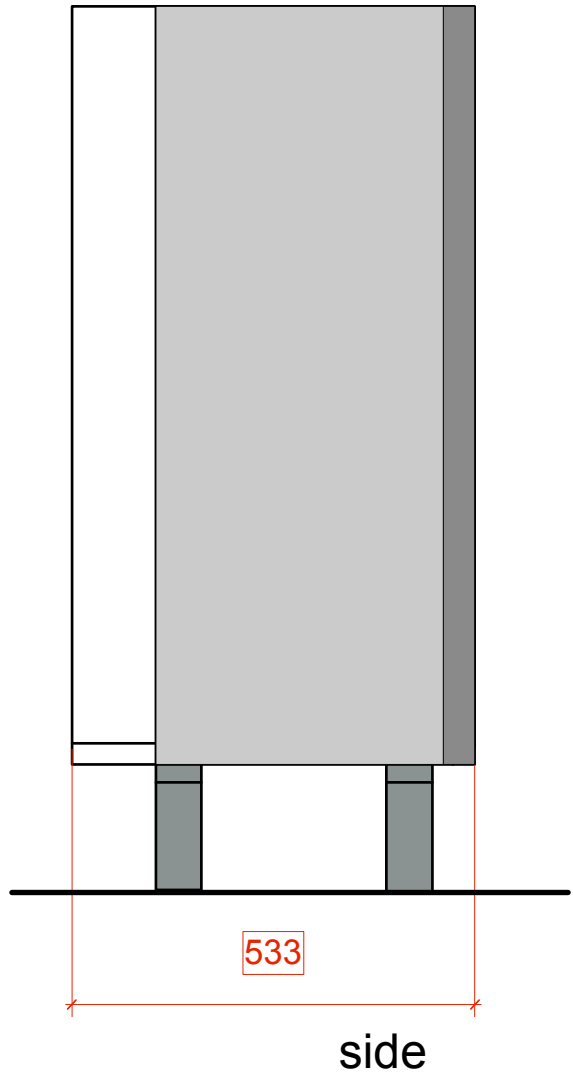
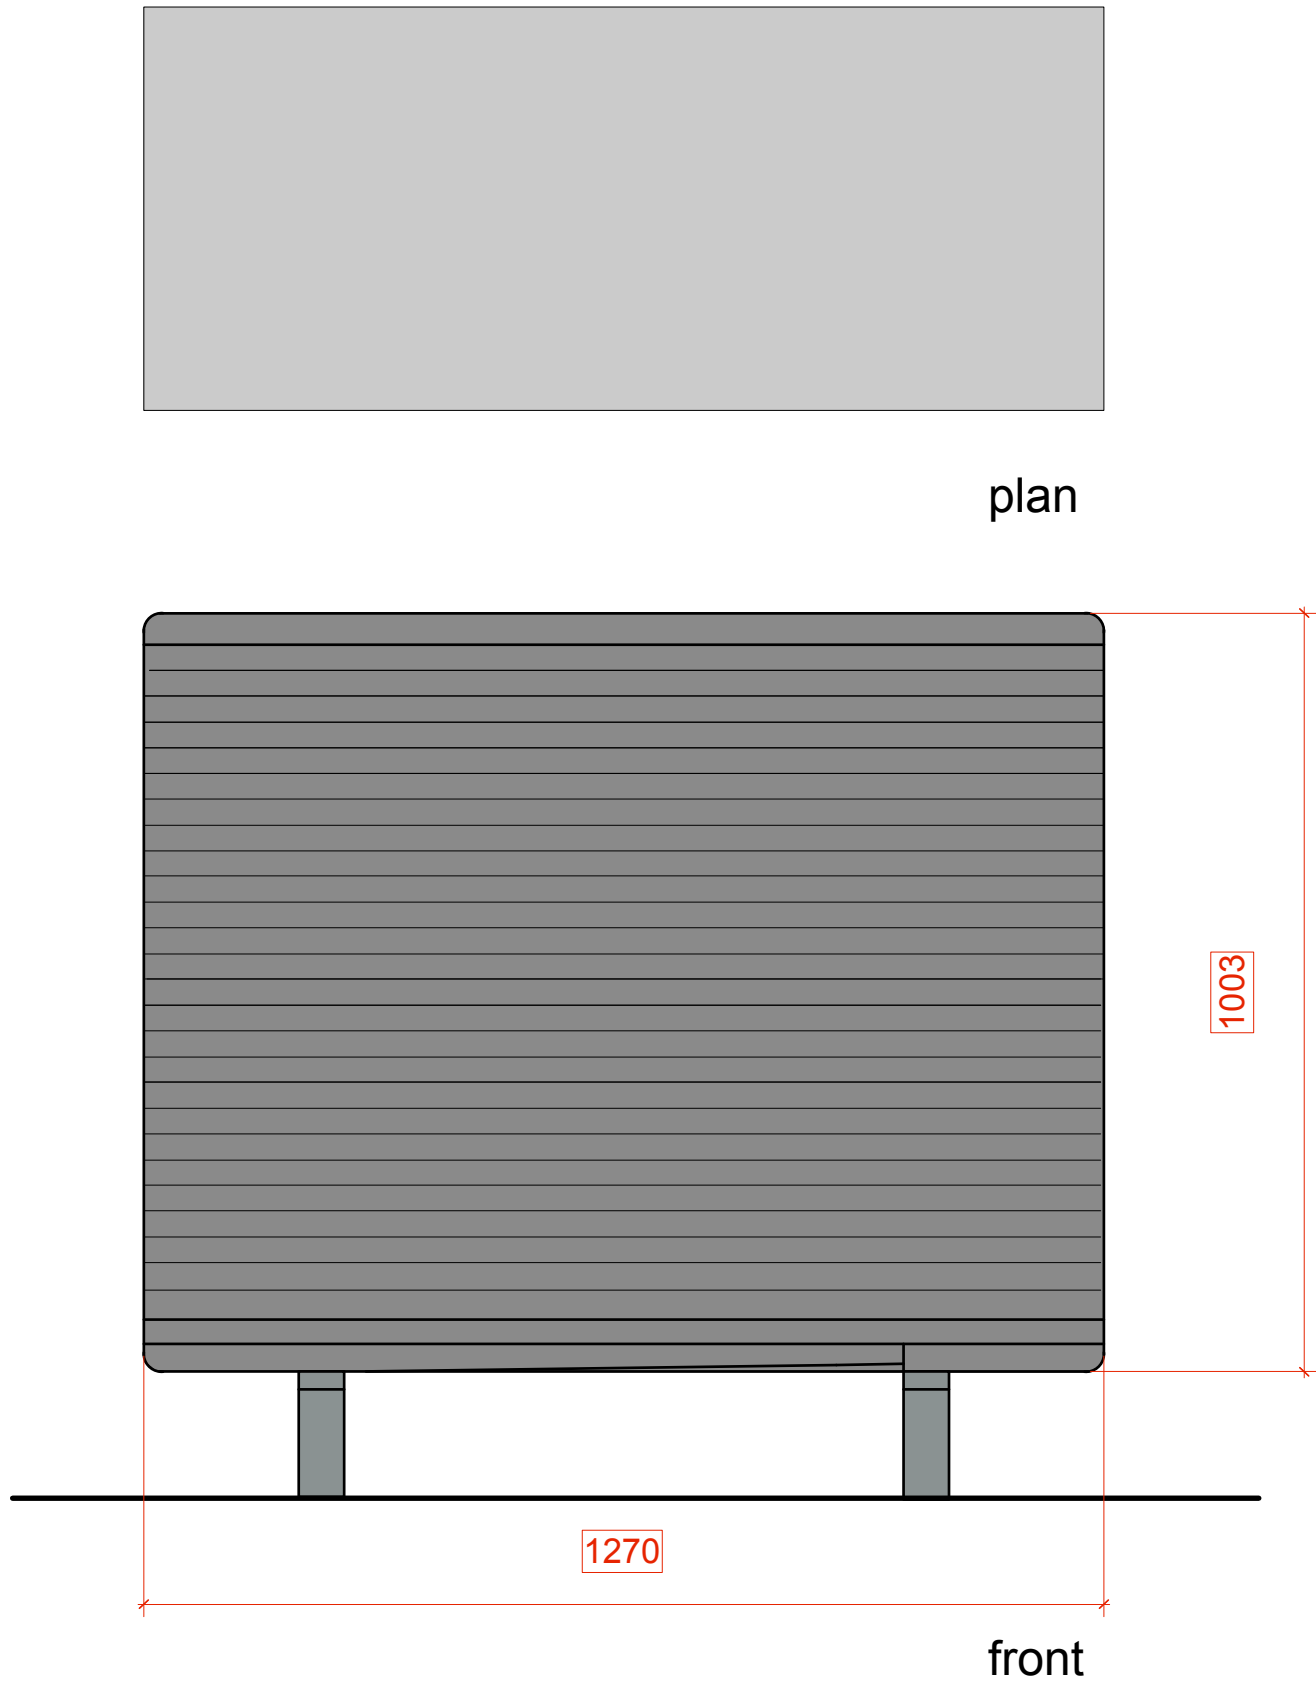


LISTED BUILDING CONSULTANTS LIMITED planning-conservation-historic building design David Stirling BSc (Hons); Dip TP; Dip Arch; MRTPI; IHBC 1 Hill View Dalwood Axminster Devon EX13 7EG m 07540 635704 e listedconsultancy@me.com company registration number: 13784033	
client	d'Avanzo
status	PLANNING
project ID	130 15 Shrewton House
drawing title	Proposed air source heat pump
drawing ref	130 15 50
scale	1:10 @ A3
date	16/01/2026
drawn by	das
checked by	-
revision ref	00
amendment notes:	