




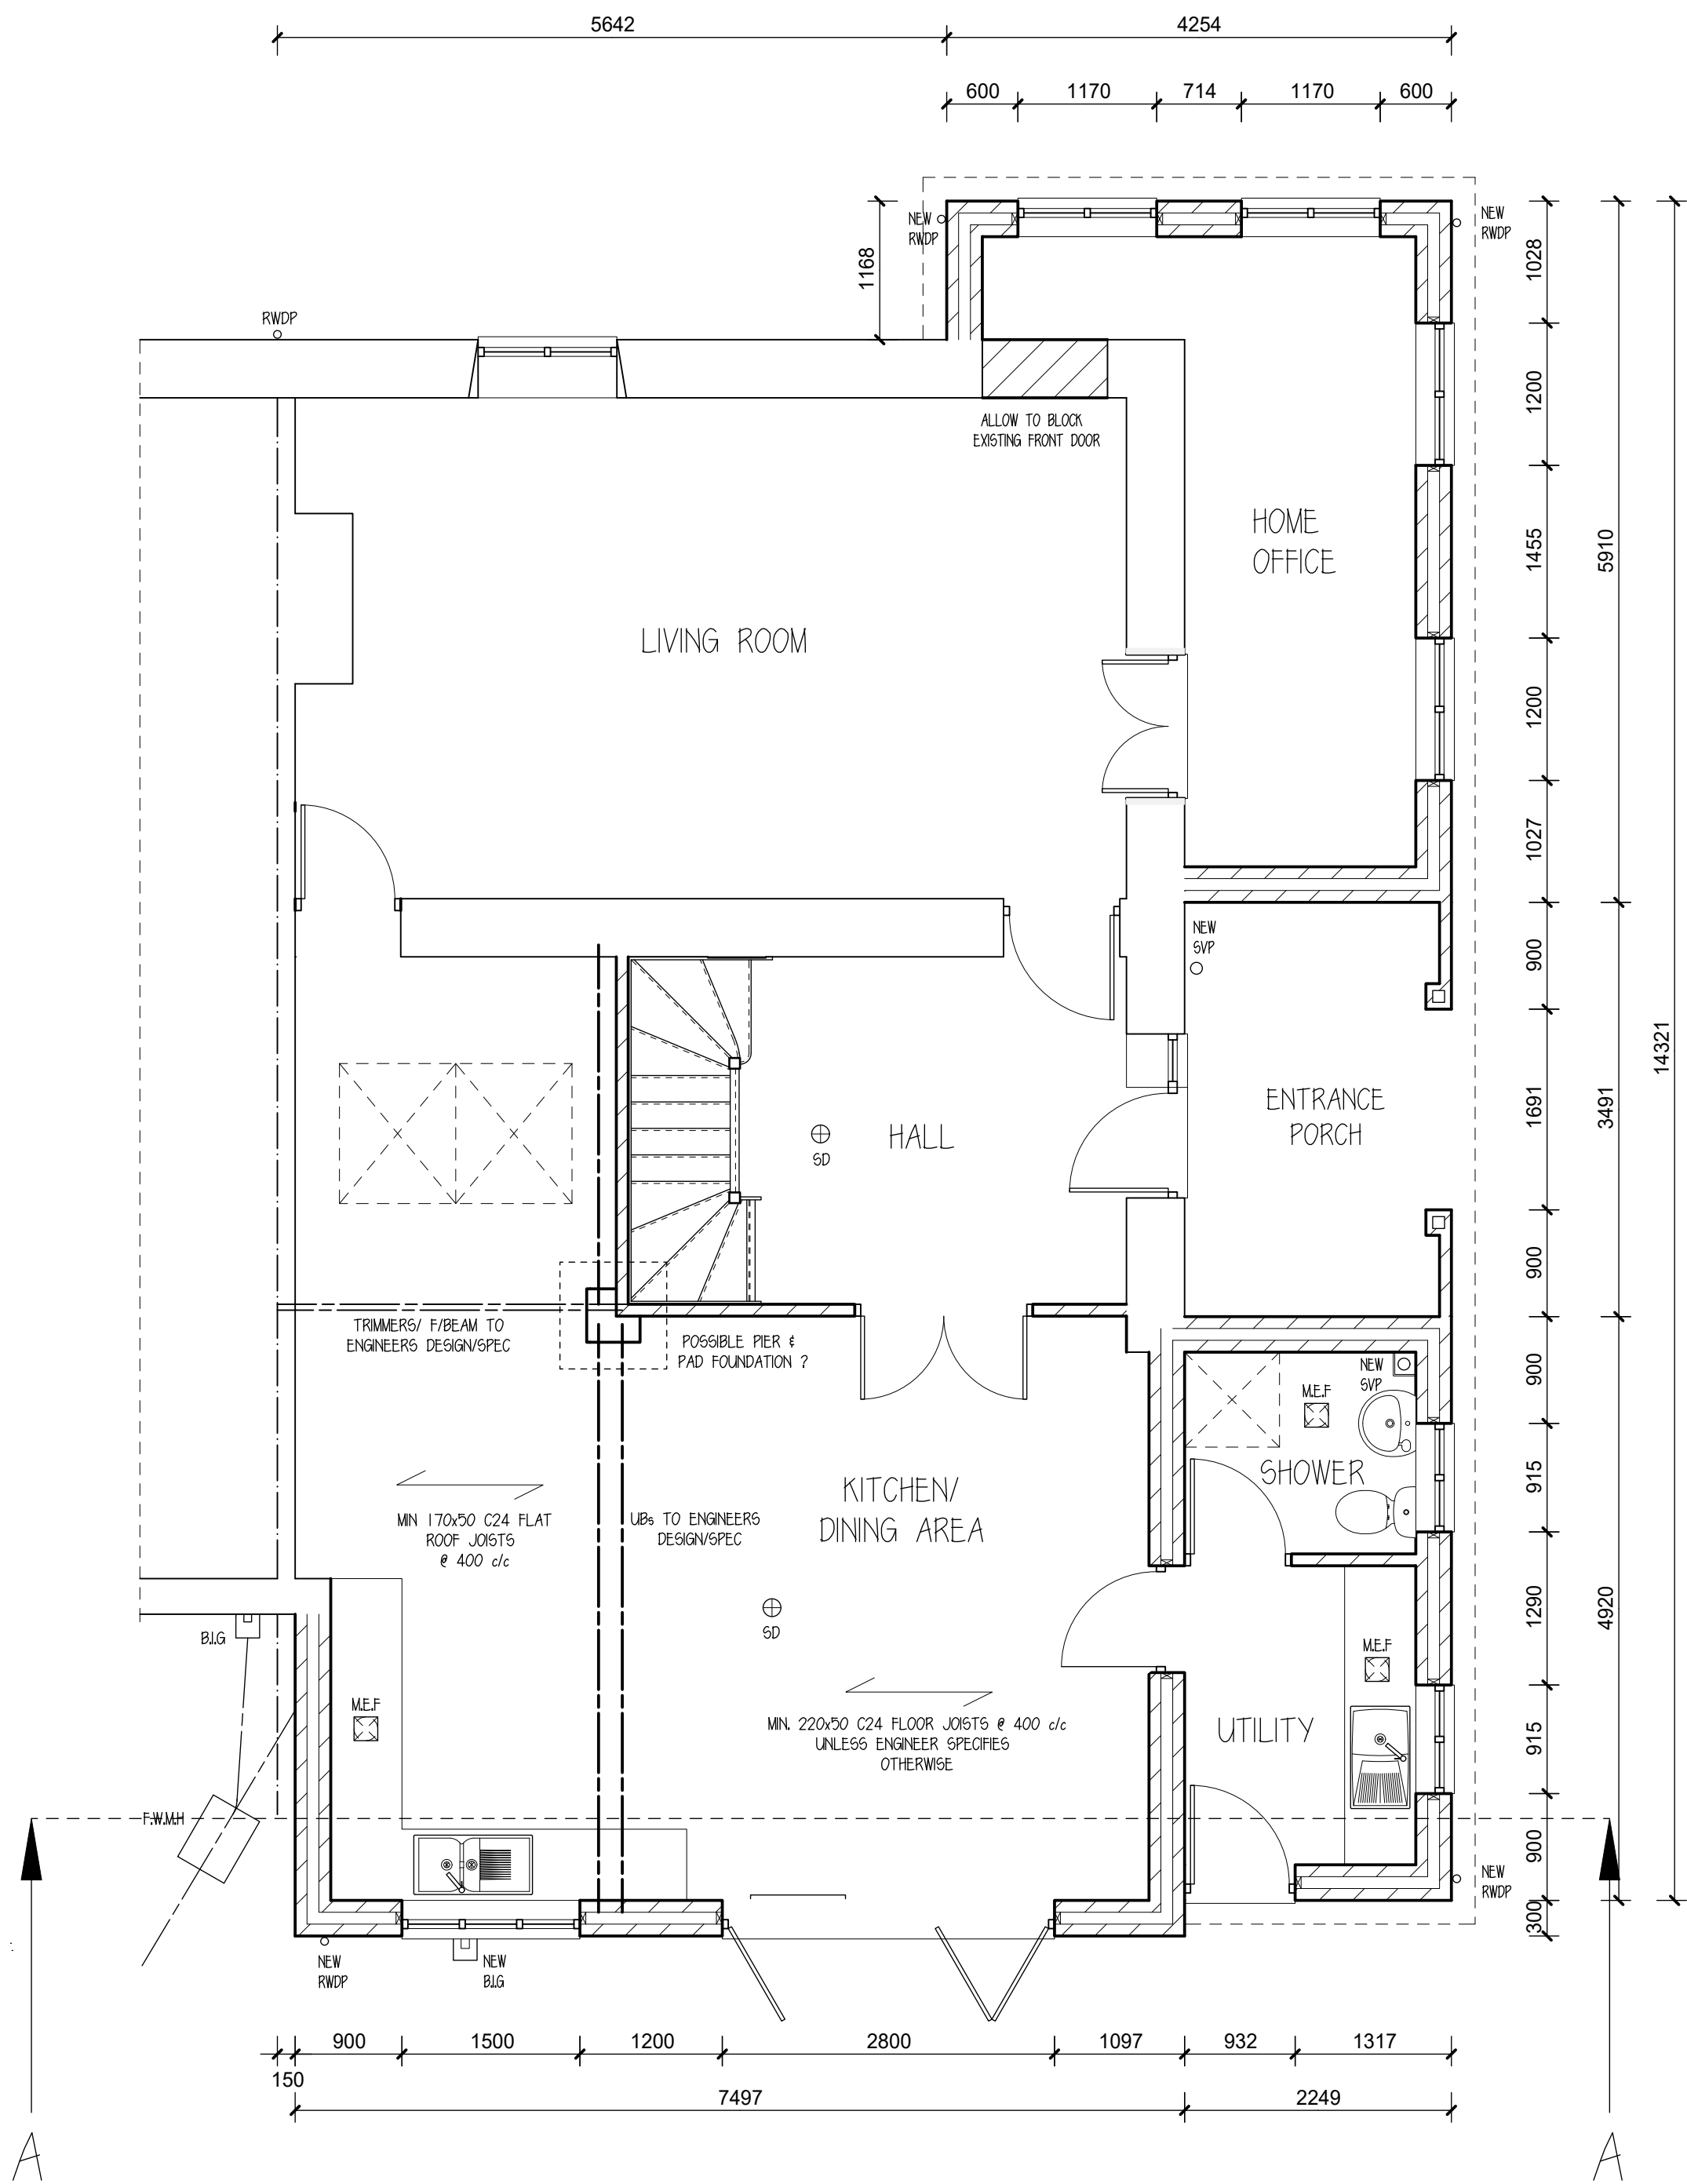

PROPOSED GROUND FLOOR LAYOUT

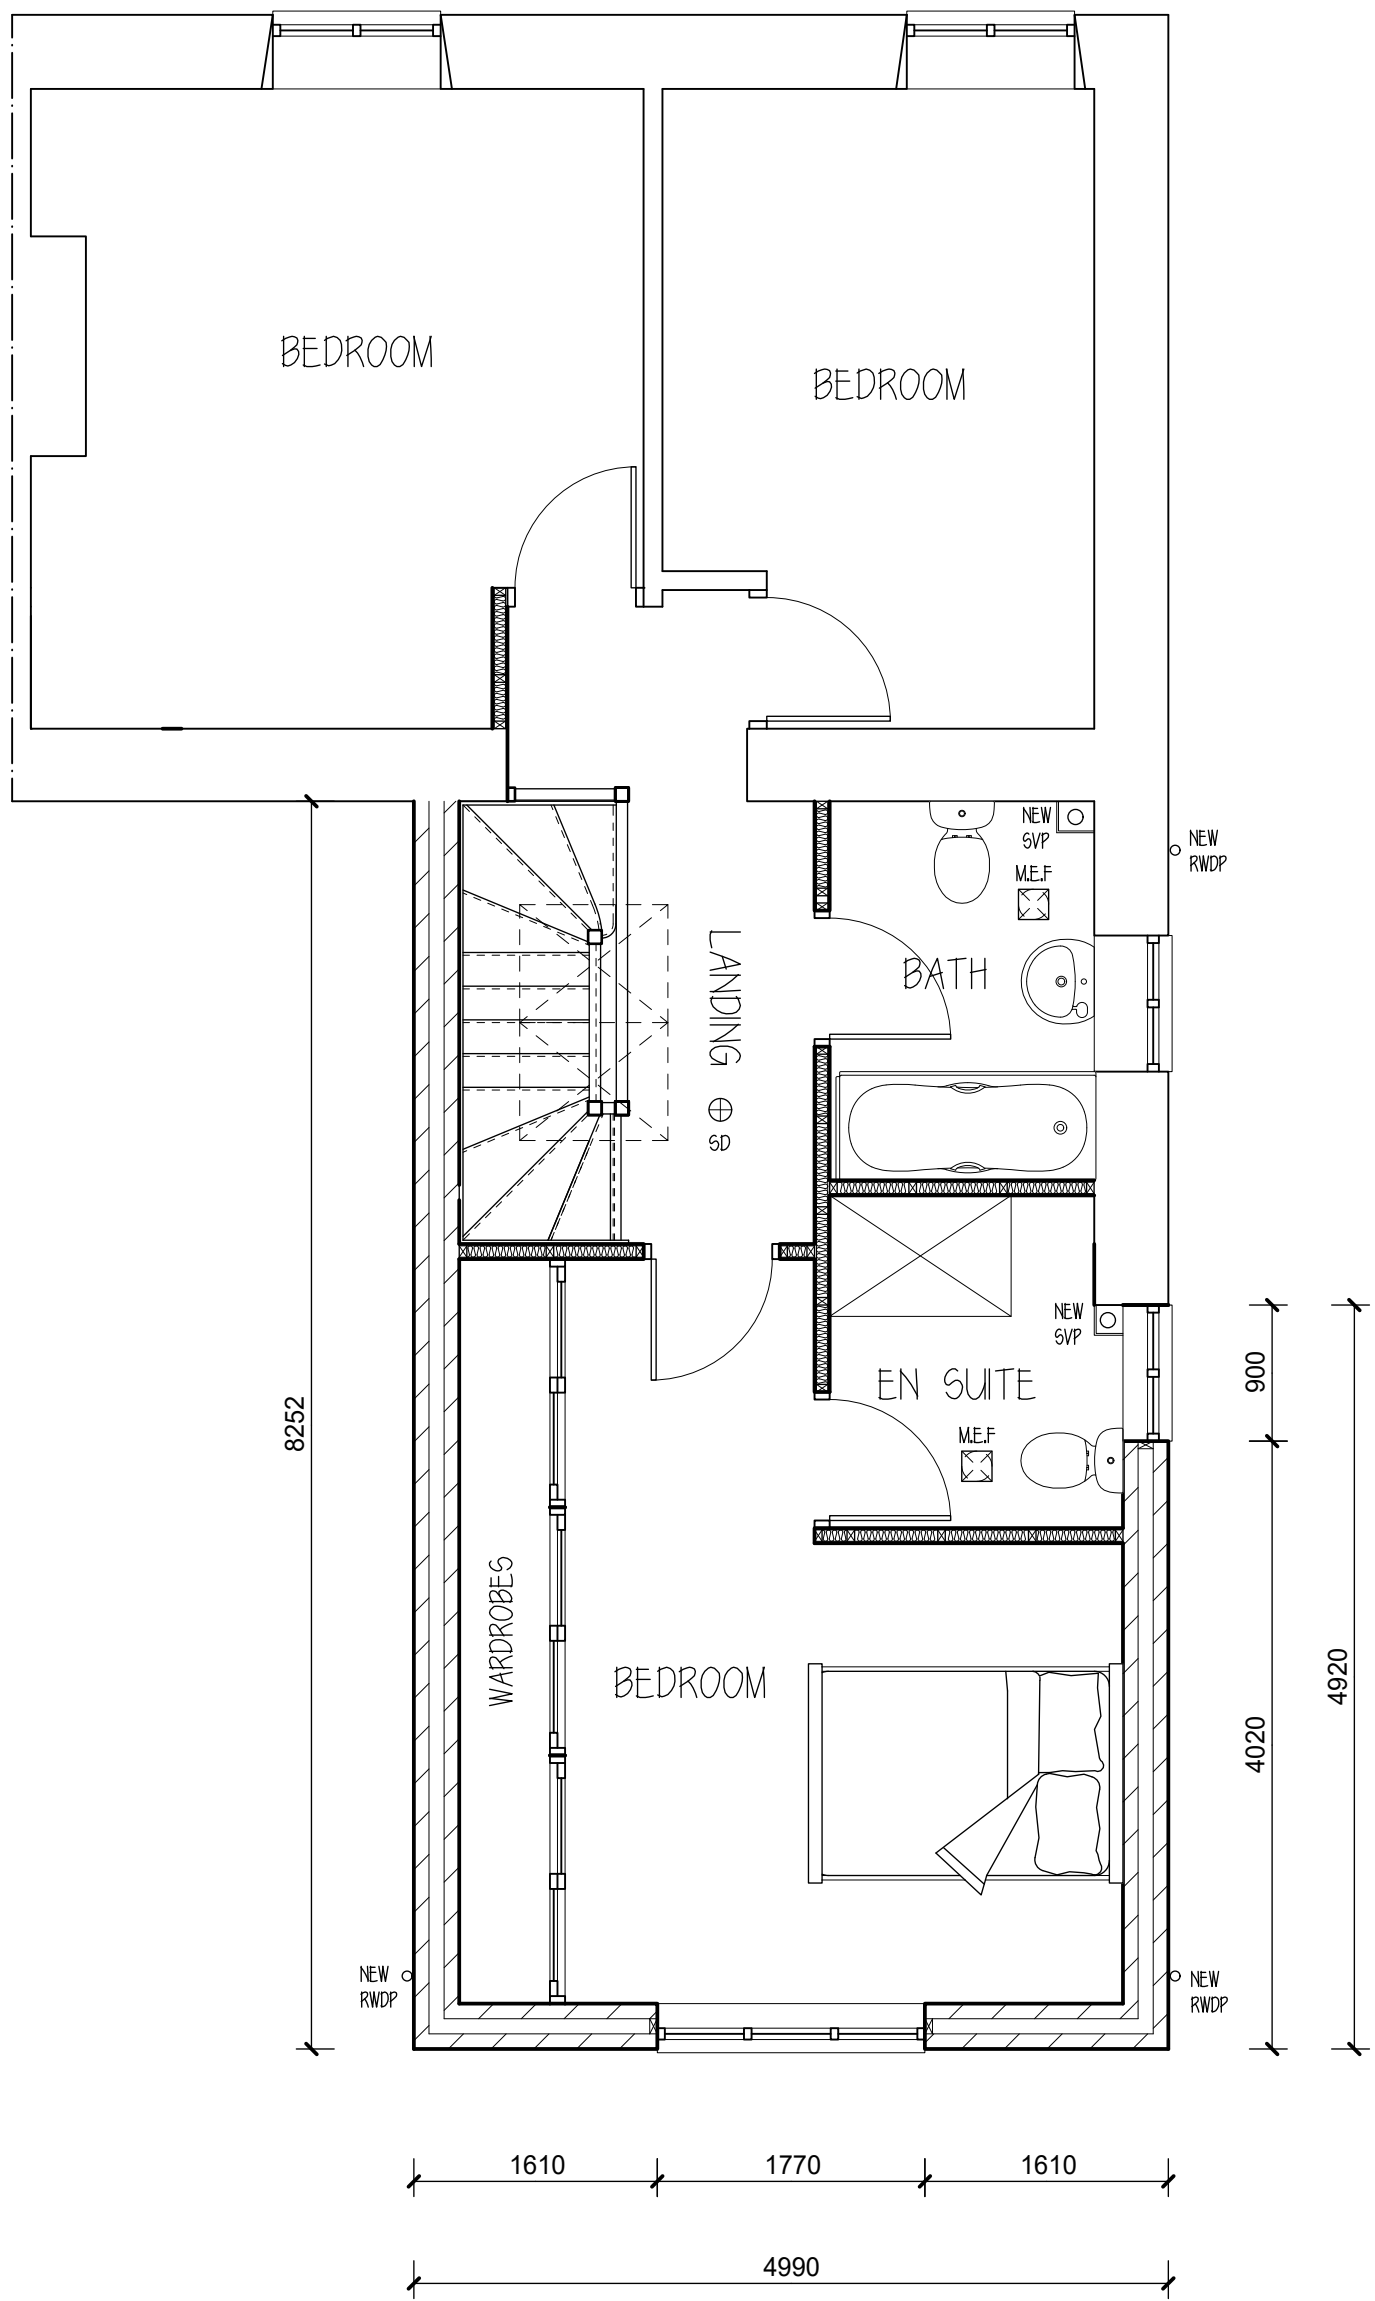

PROPOSED FIRST FLOOR LAYOUT

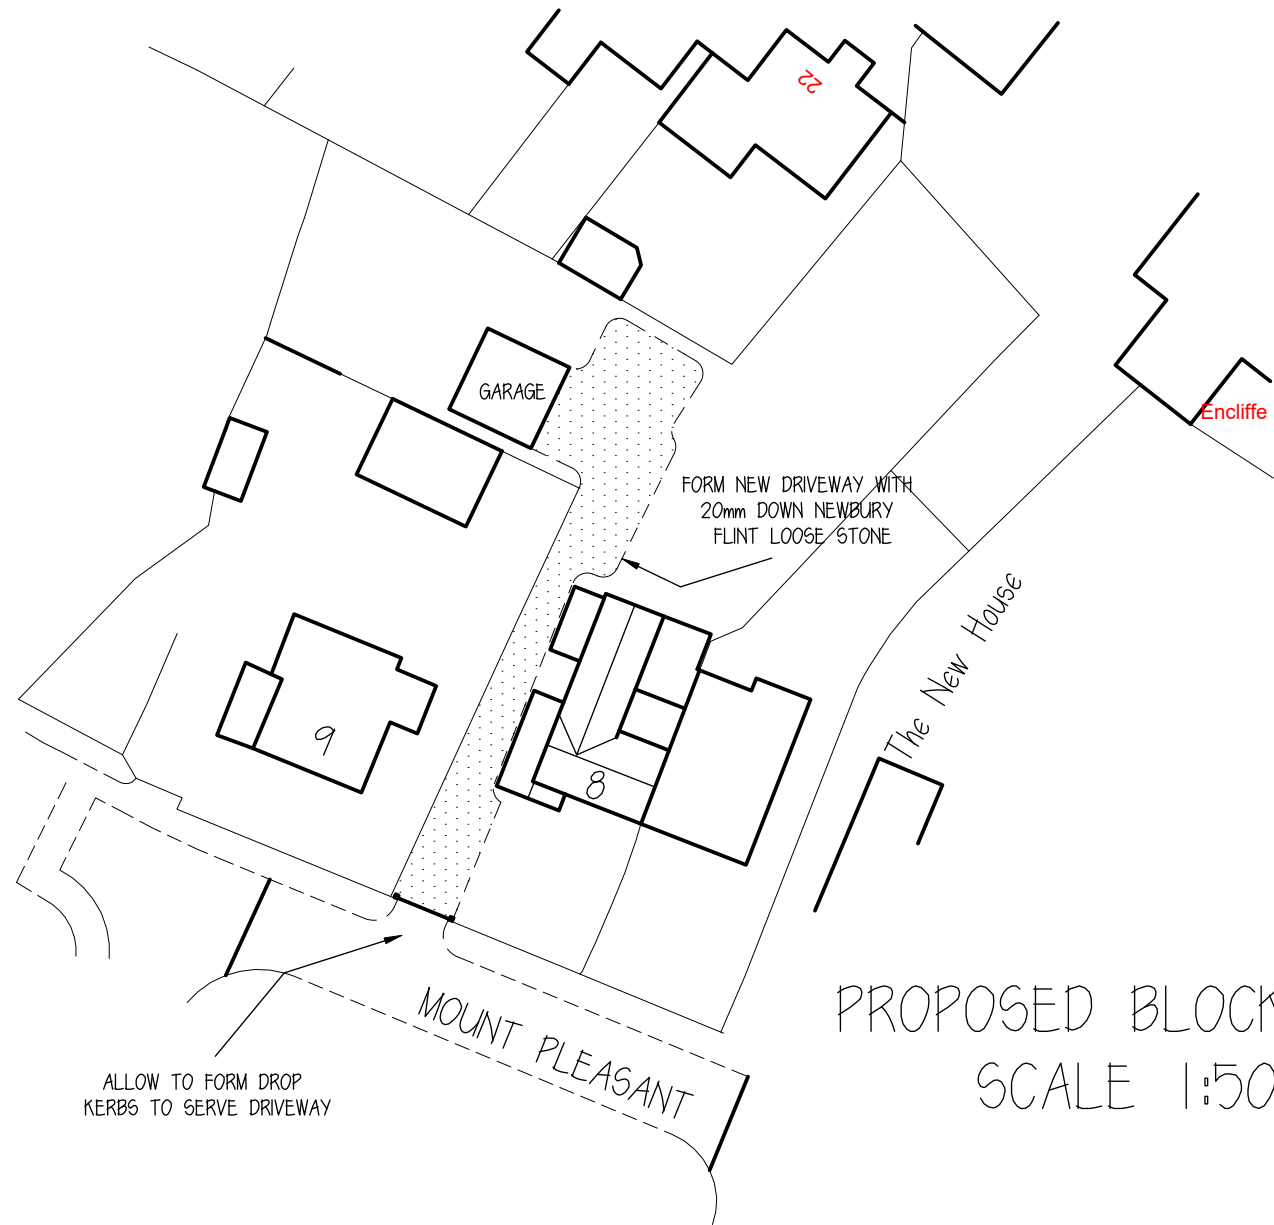

PROPOSED BLOCK PLAN
SCALE 1:500

1	3/12/25	B.PEGS ADDED	KK	KK	
---	---------	--------------	----	----	--

Rev.	Date	Description	By	Chk	App
------	------	-------------	----	-----	-----

Client/Project
J F DORE

Drawing Title
PROPOSAL AT 8 MOUNT PLEASANT
CHIPPENHAM WILTSHIRE
AN14 6LQ

Designed	Drawn	Date	Scale
SK	KK	19 NOV 25	1:50, 1:500
CAD Reference			Size
			A1

Stephen Kingshott MCABE
Katie Kingshott ACABE

Stephen Kingshott Building Consultancy Ltd
54 Springdale Ave
Broadstone, Poole
Dorset BH18 9EX
Tel. 07973638931

DRAWING NUMBER	REVISION
0199/25 B	