
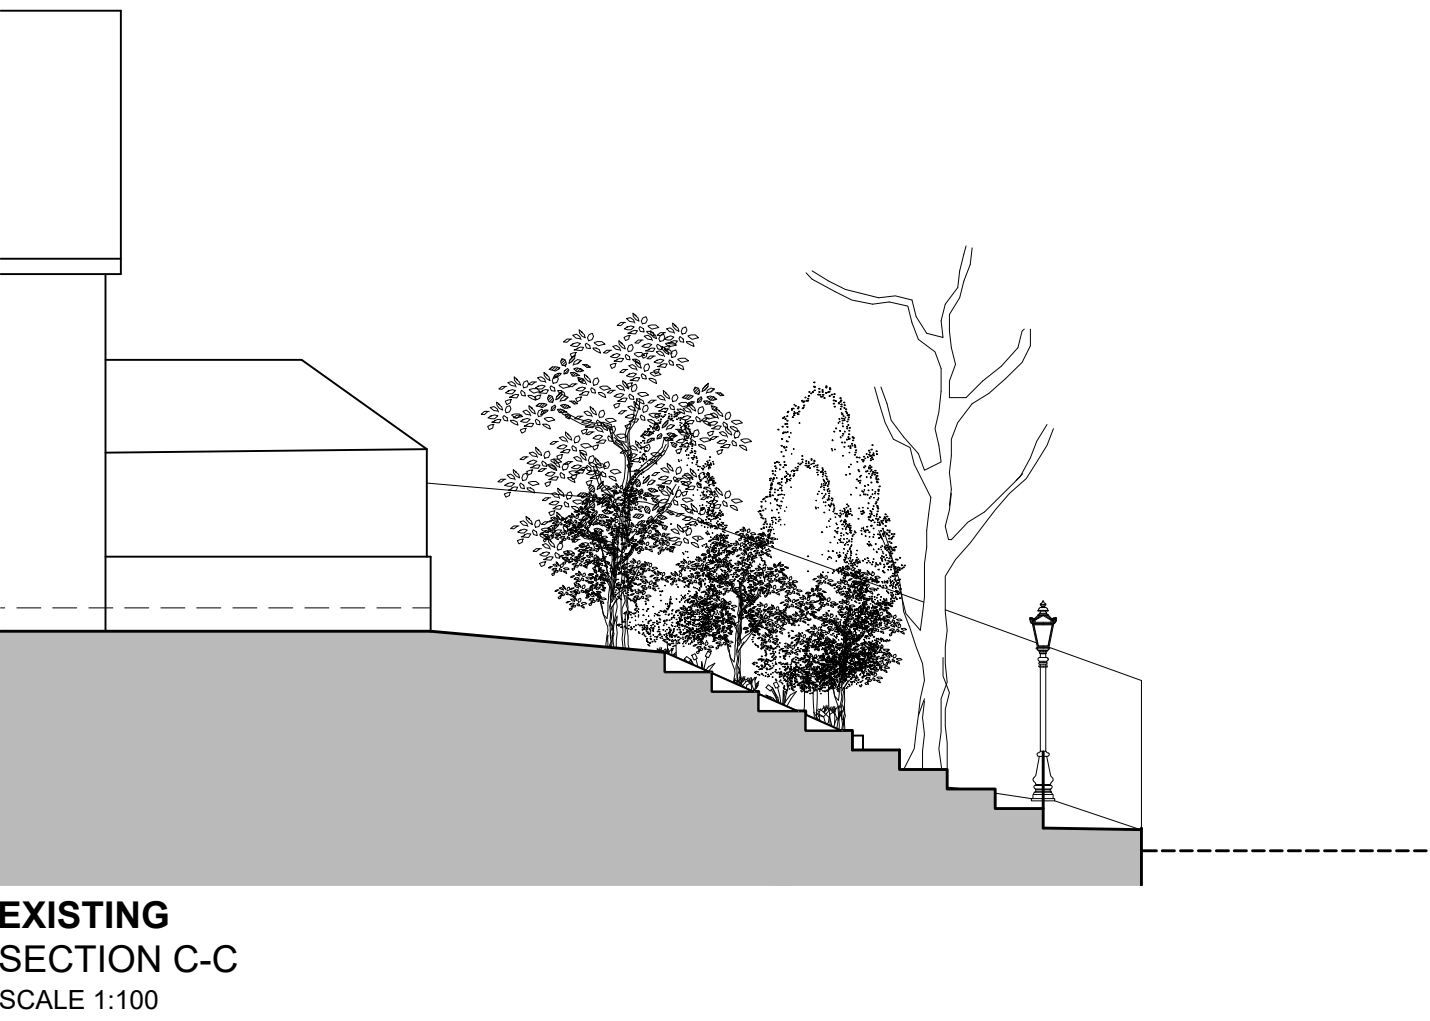
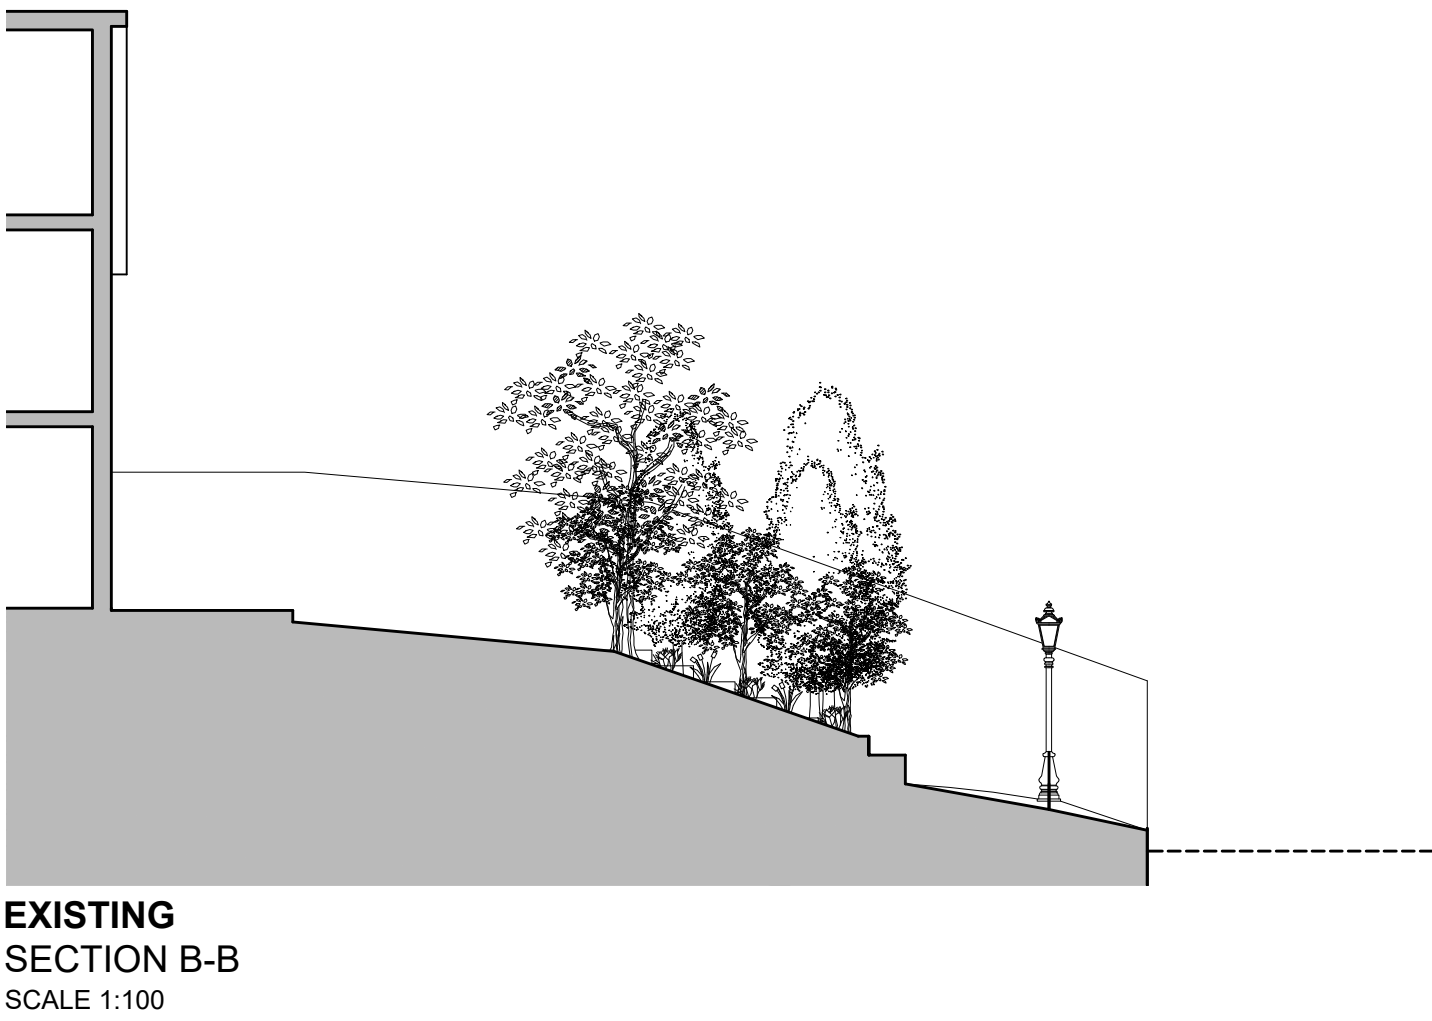
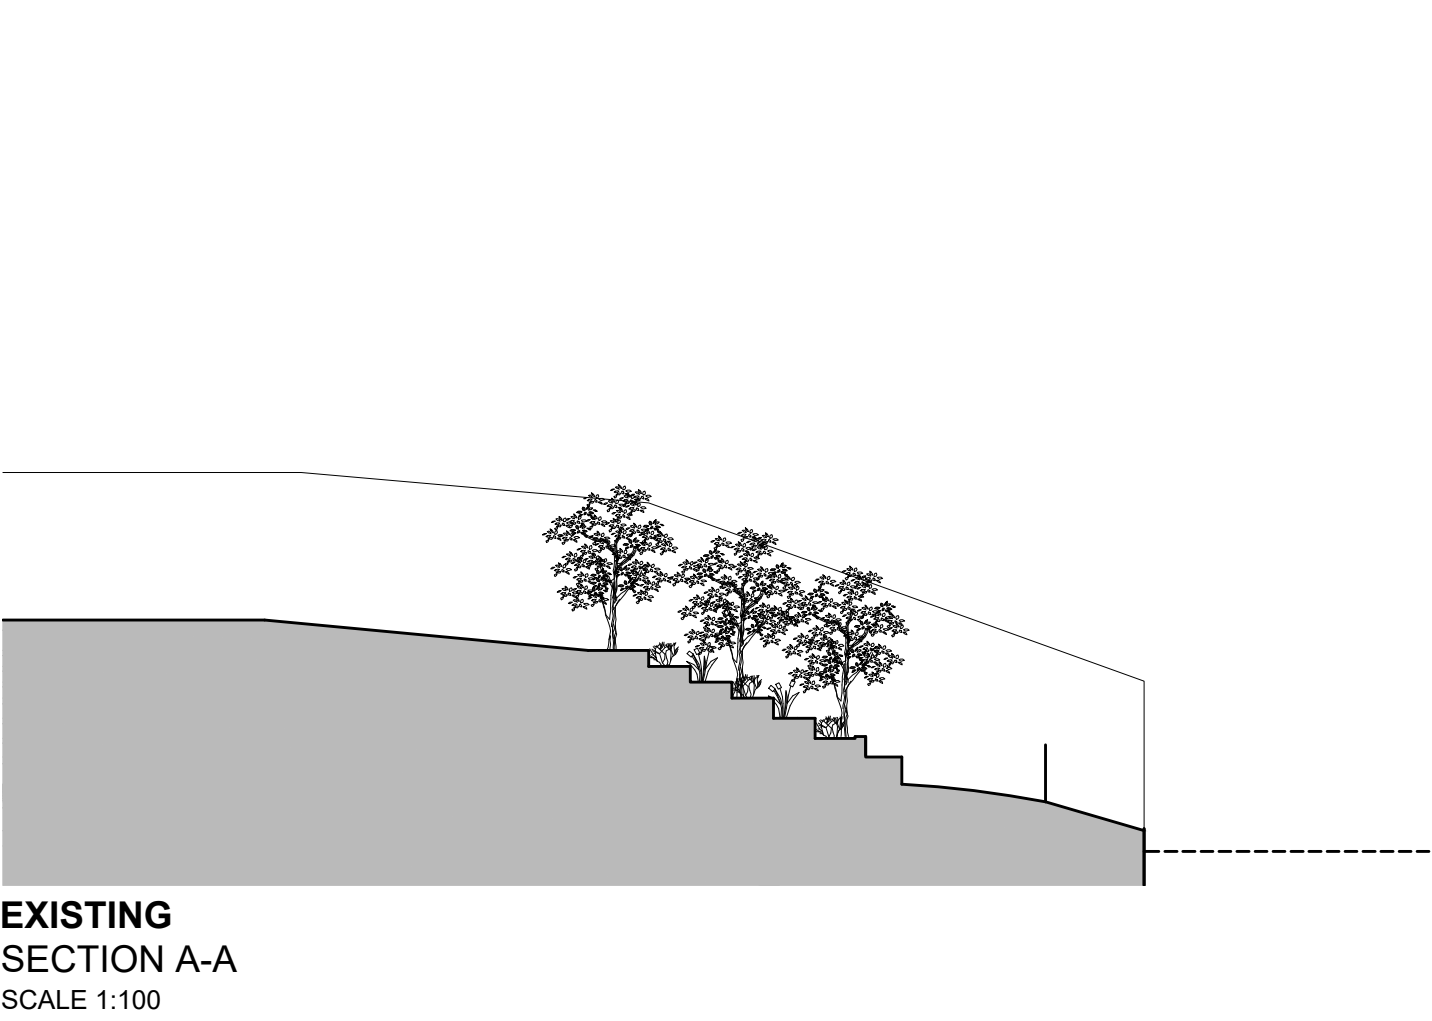
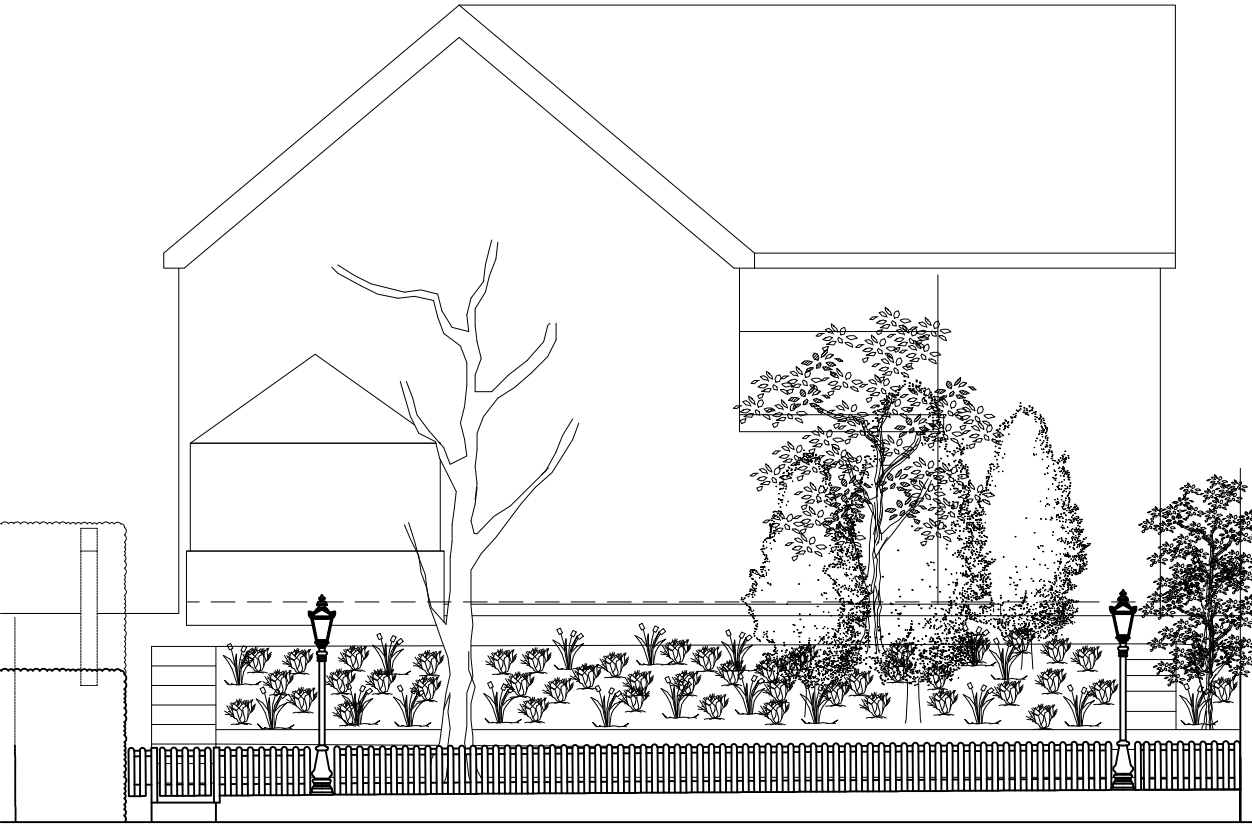
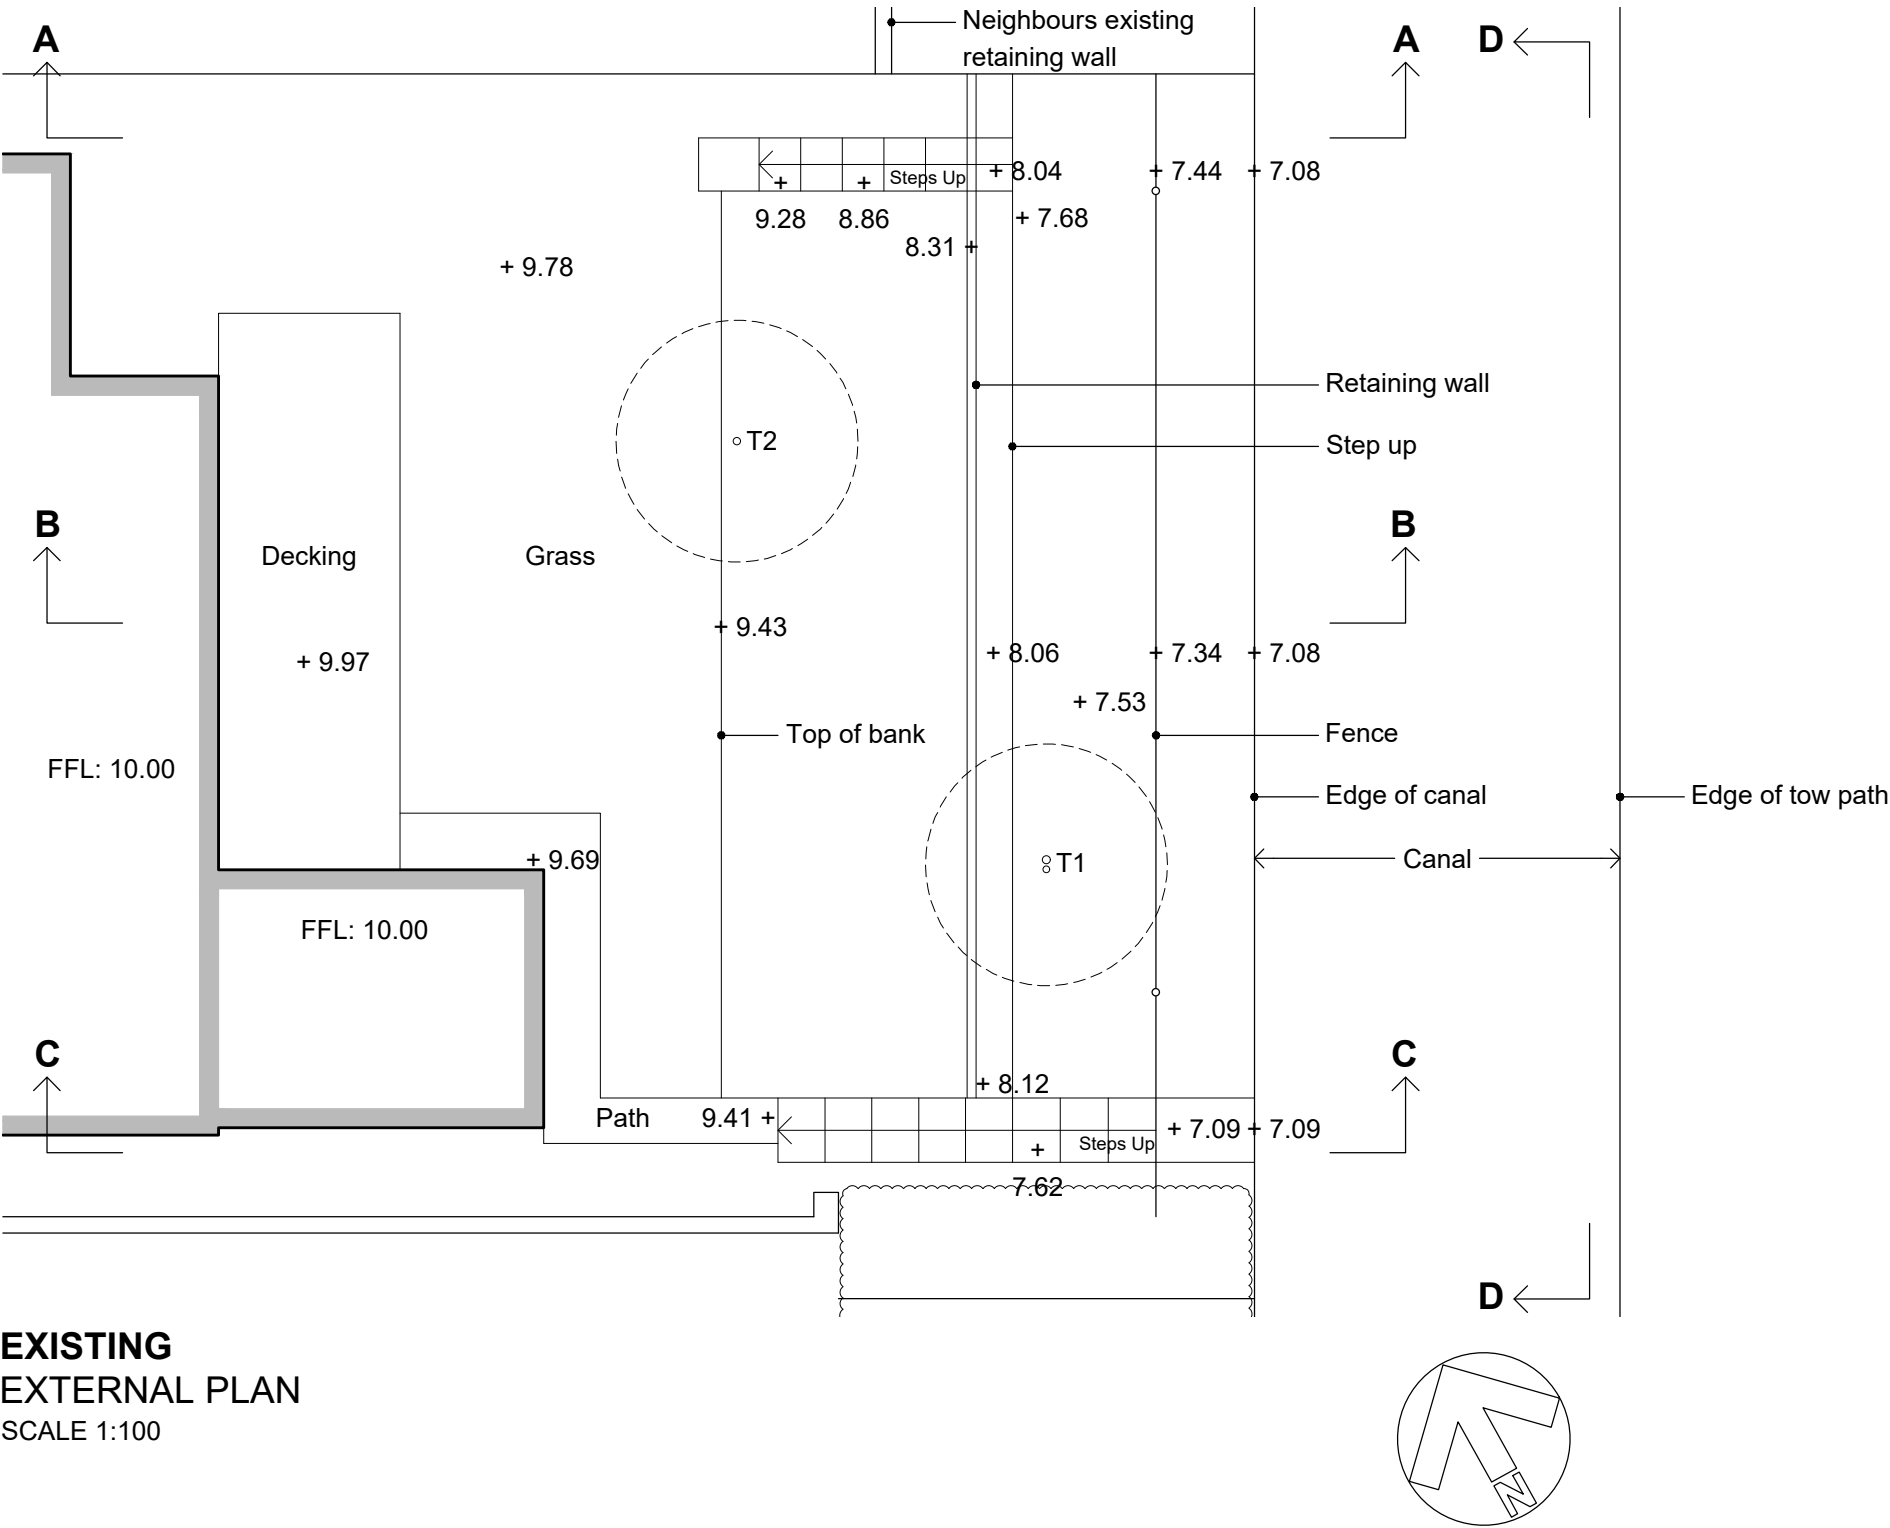
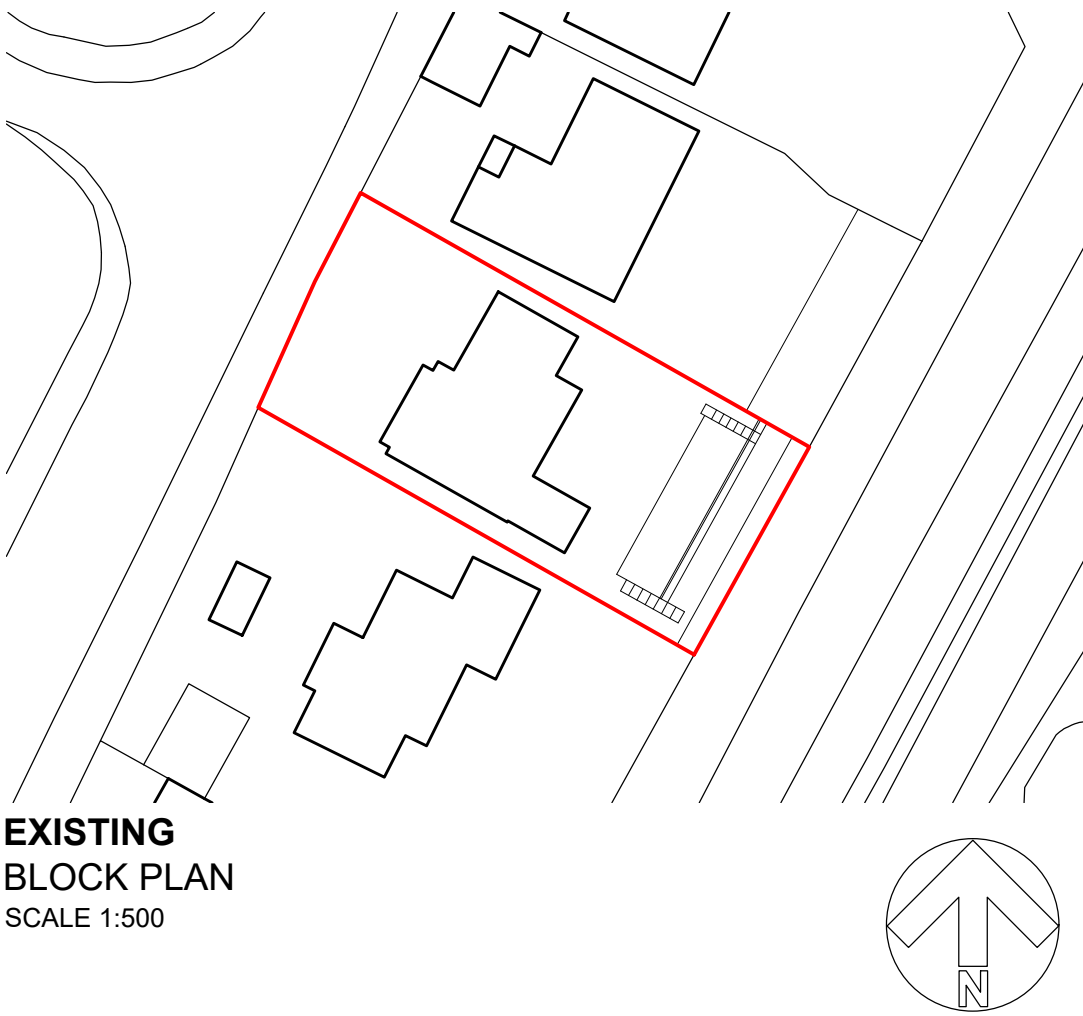


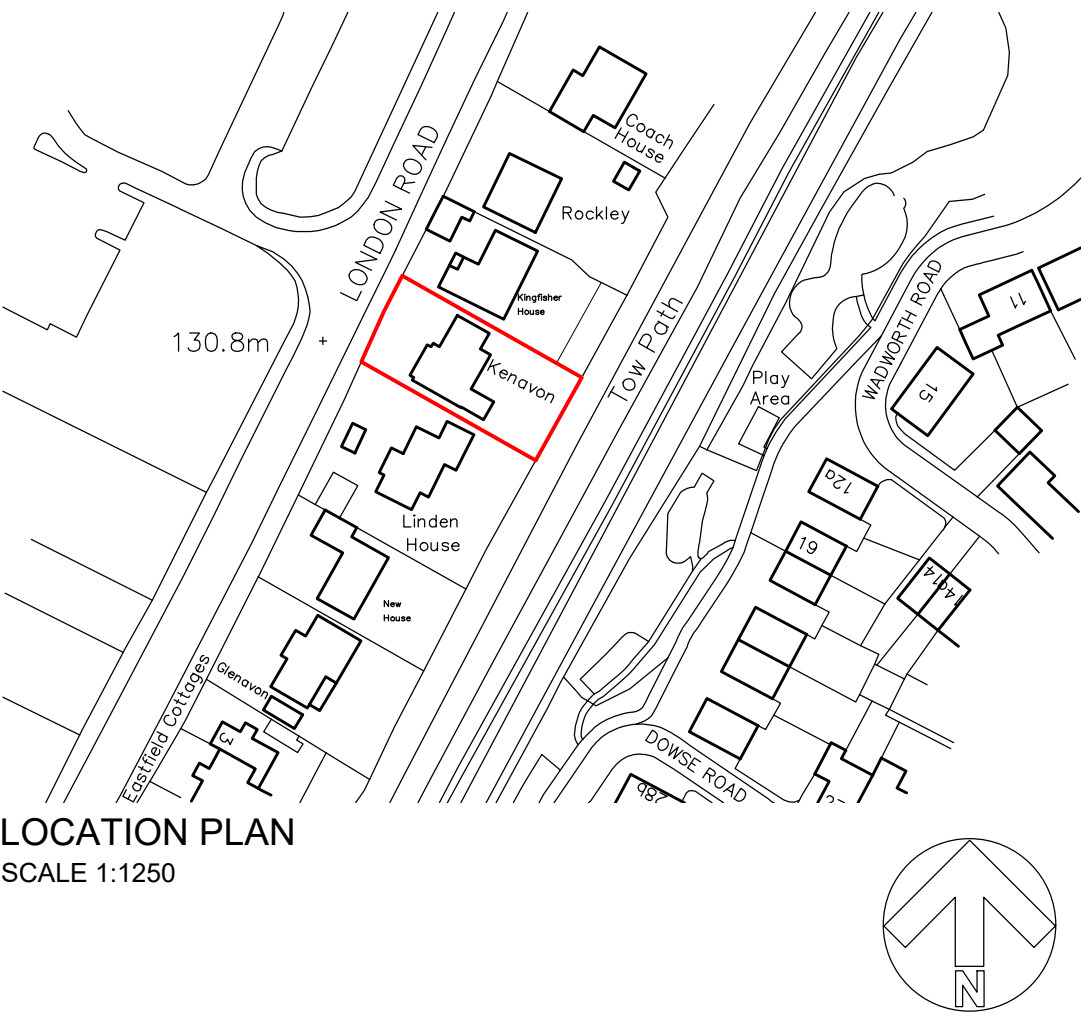

Rev.	Date	Indicate neighbour's existing retaining wall	Init
A	22/01/26		ALK

CLIENT	
MR A & MRS A WRENCH, KENAVON, LONDON ROAD, DEVIZES	
PROJECT	
GARDEN ALTERATION WORKS	
DRAWING	
LOCATION ROAD, EXISTING BLOCK PLAN, EXTERNAL PLAN AND SECTIONS	
DRAWN: ALK	Date: 07/10/2025
Drawing number: 4452-01	Scale: as stated @ A1
Rev. A	

DOLMAN	
ARCHITECTURAL DESIGNERS	BUILDING SURVEYORS
COST CONSULTANTS	CDM PRINCIPAL DESIGNERS
Sussex House	Tel: 01380 729456
Bath Road	Web: www.dolmansurveyors.co.uk
Devizes	Email: info@dolmansurveyors.co.uk
Wiltshire SN10 2AF	