




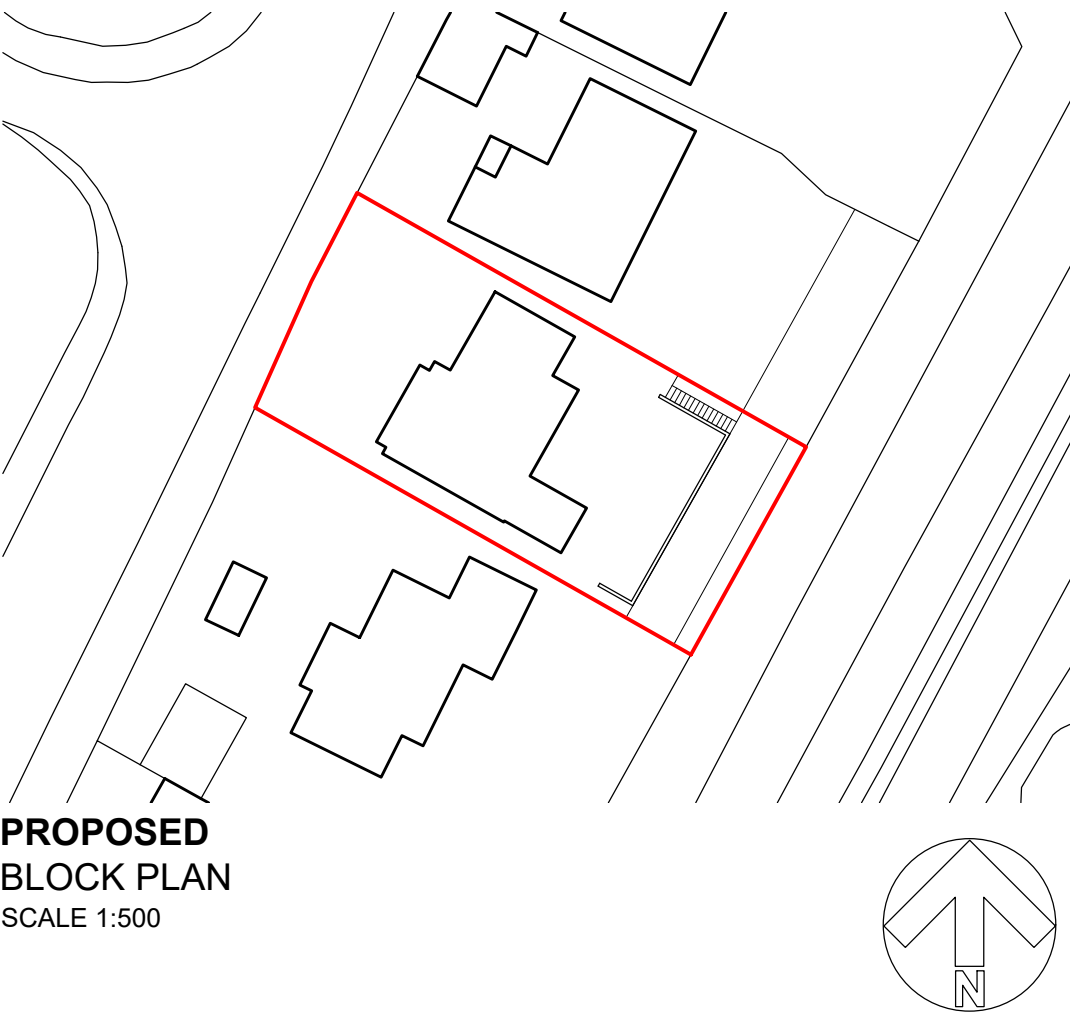


PROPOSED
BLOCK PLAN
SCALE 1:500

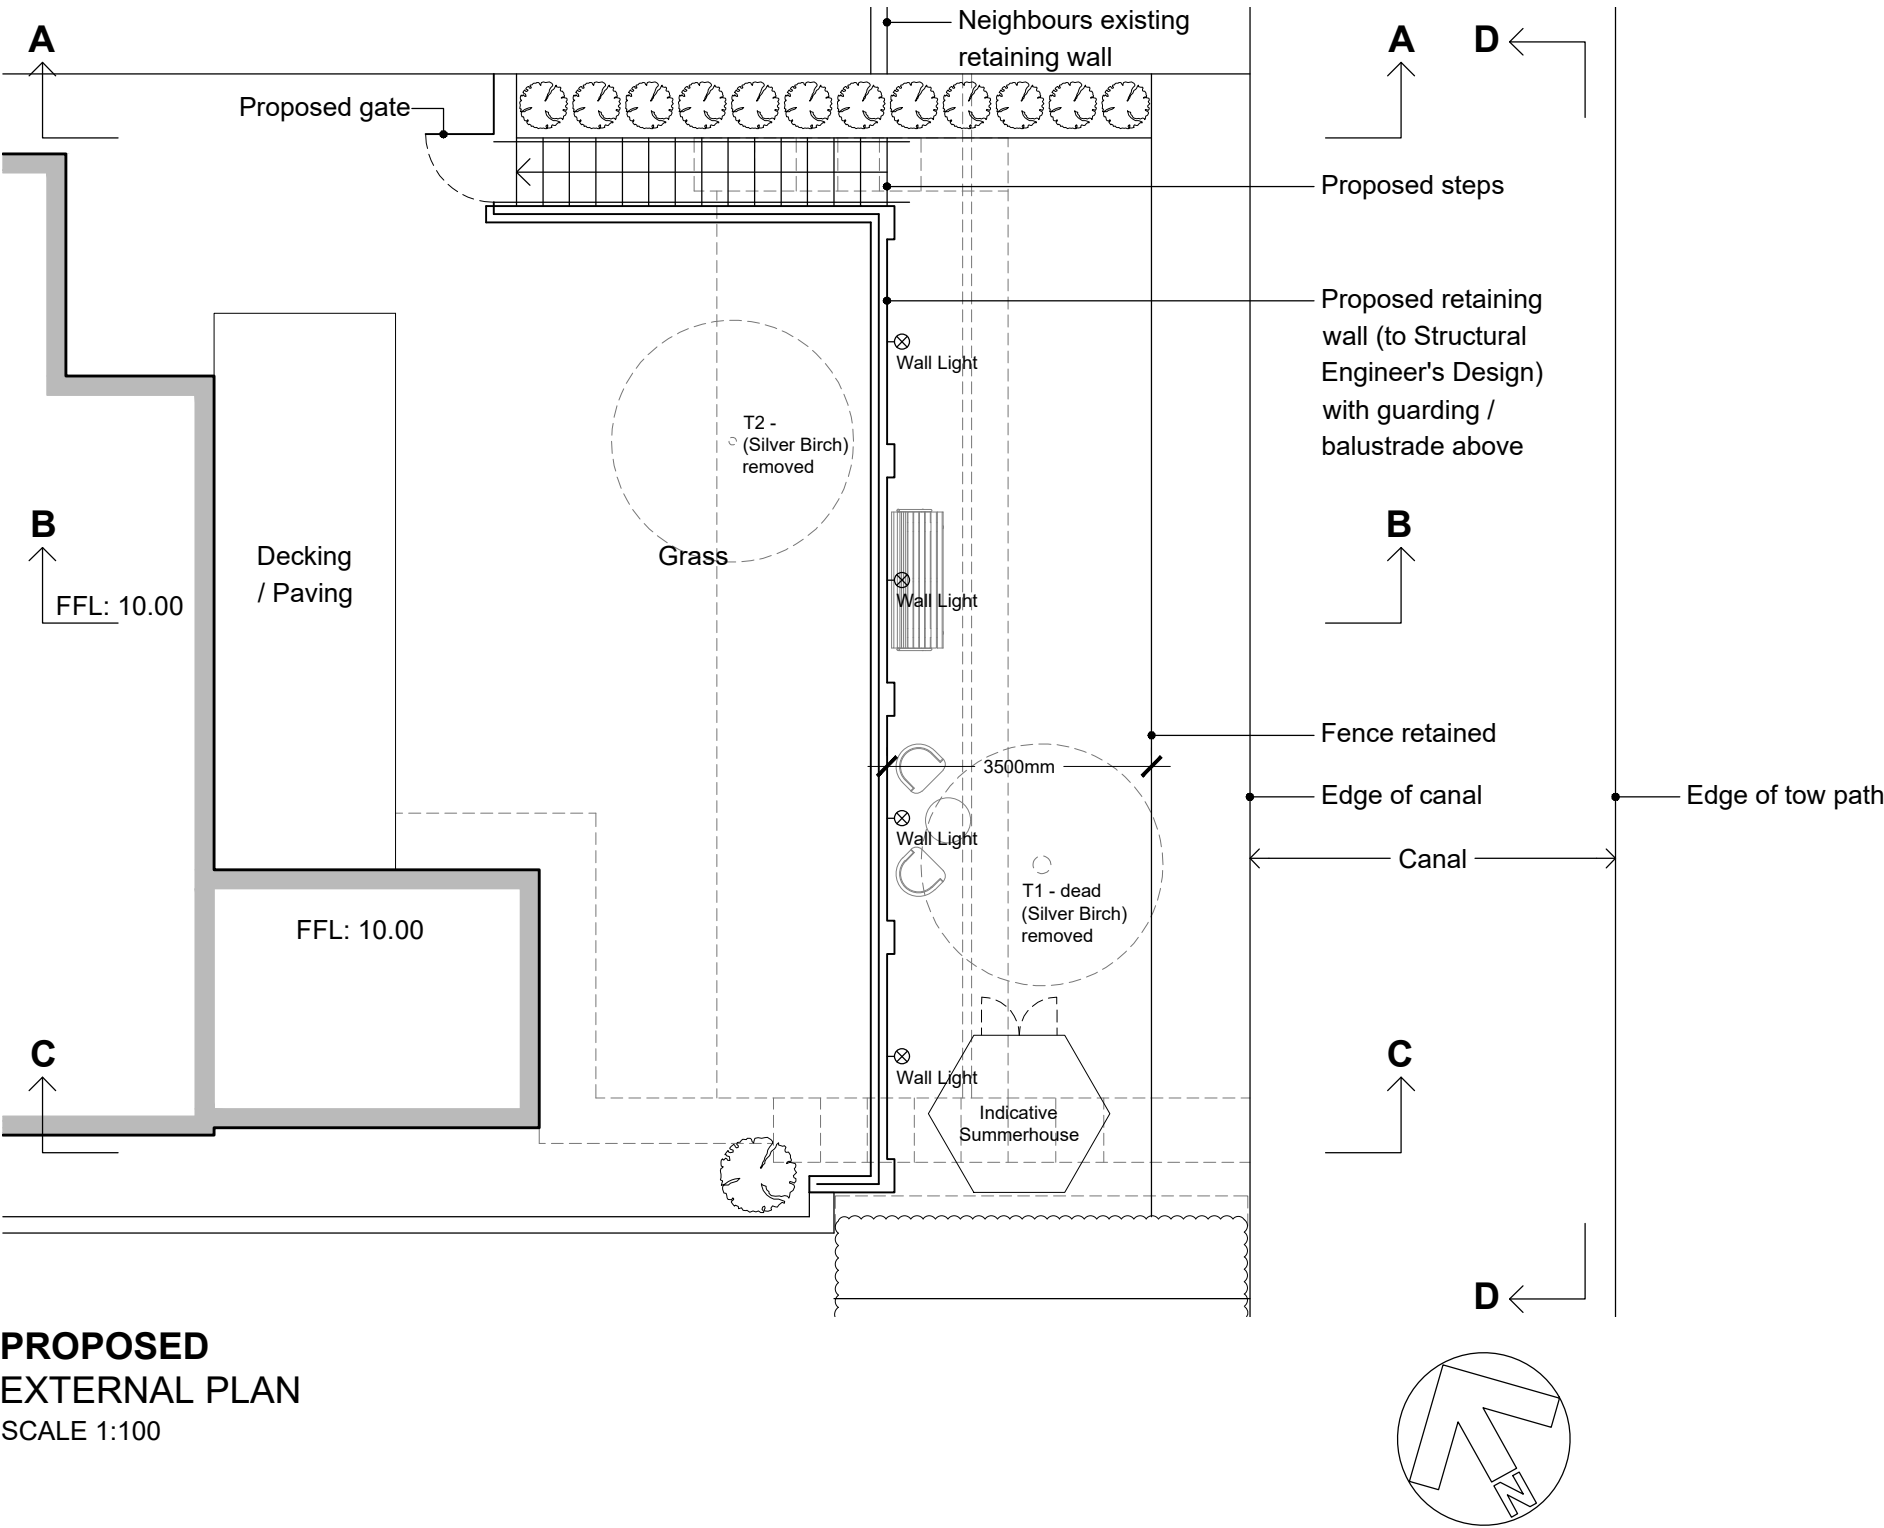


PROPOSED
EXTERNAL PLAN
SCALE 1:100

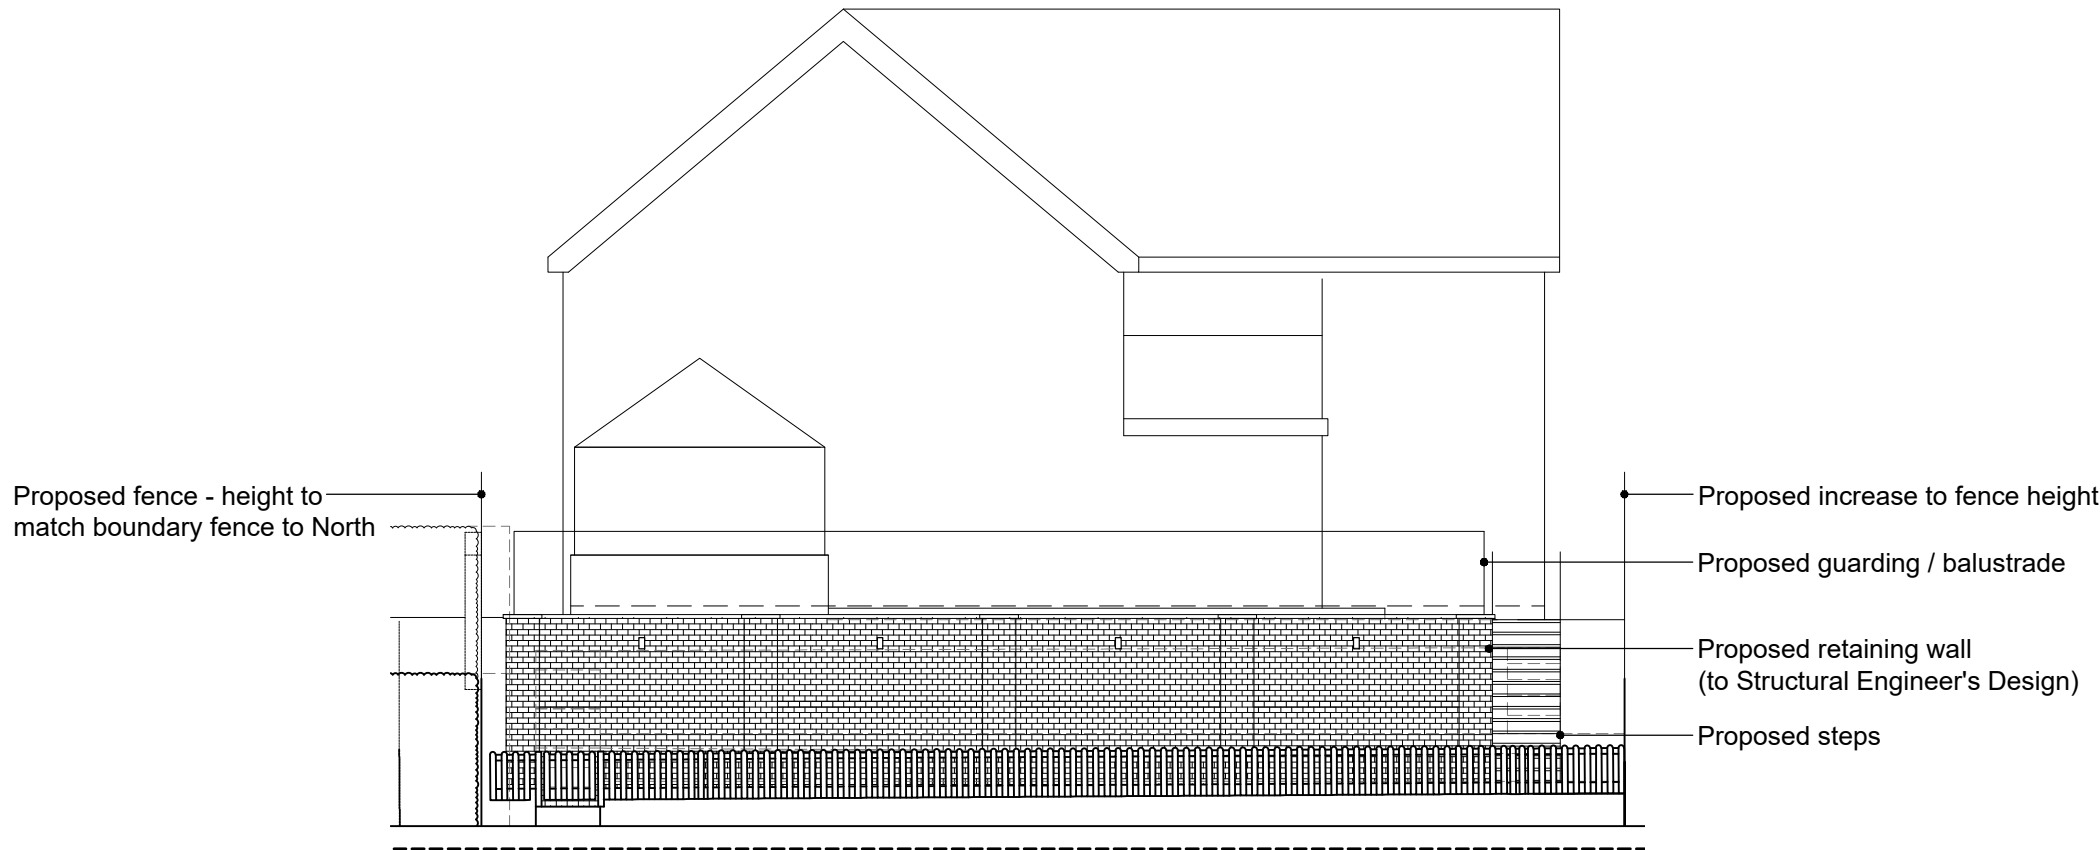


PROPOSED
SECTION D-D
SCALE 1:100

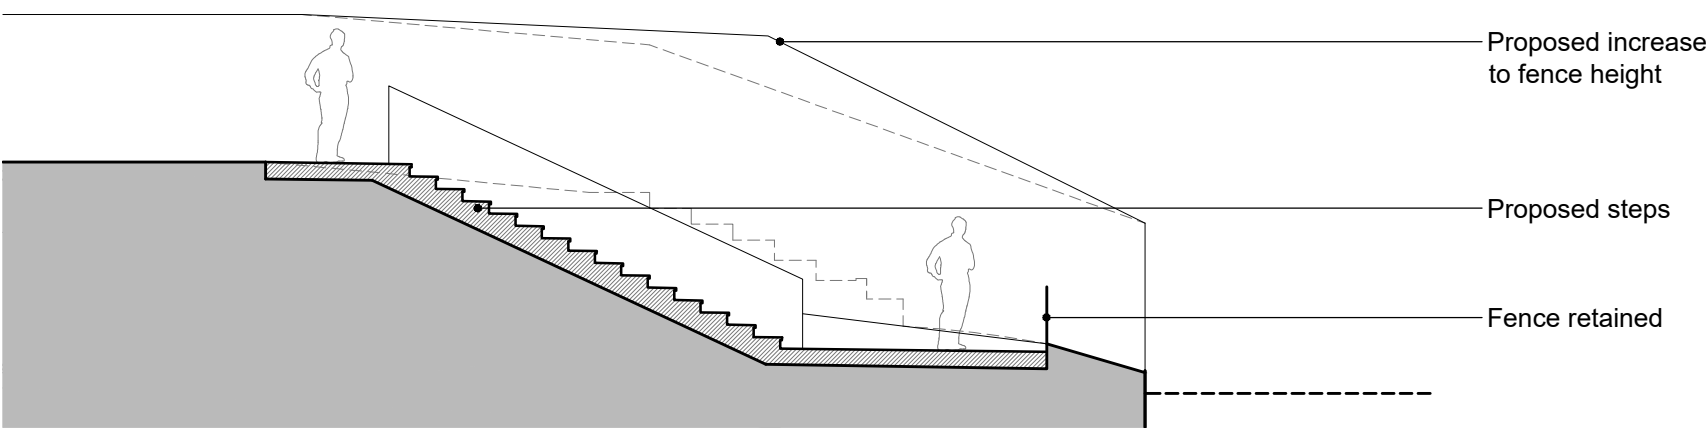

PROPOSED
SECTION A-A
SCALE 1:100

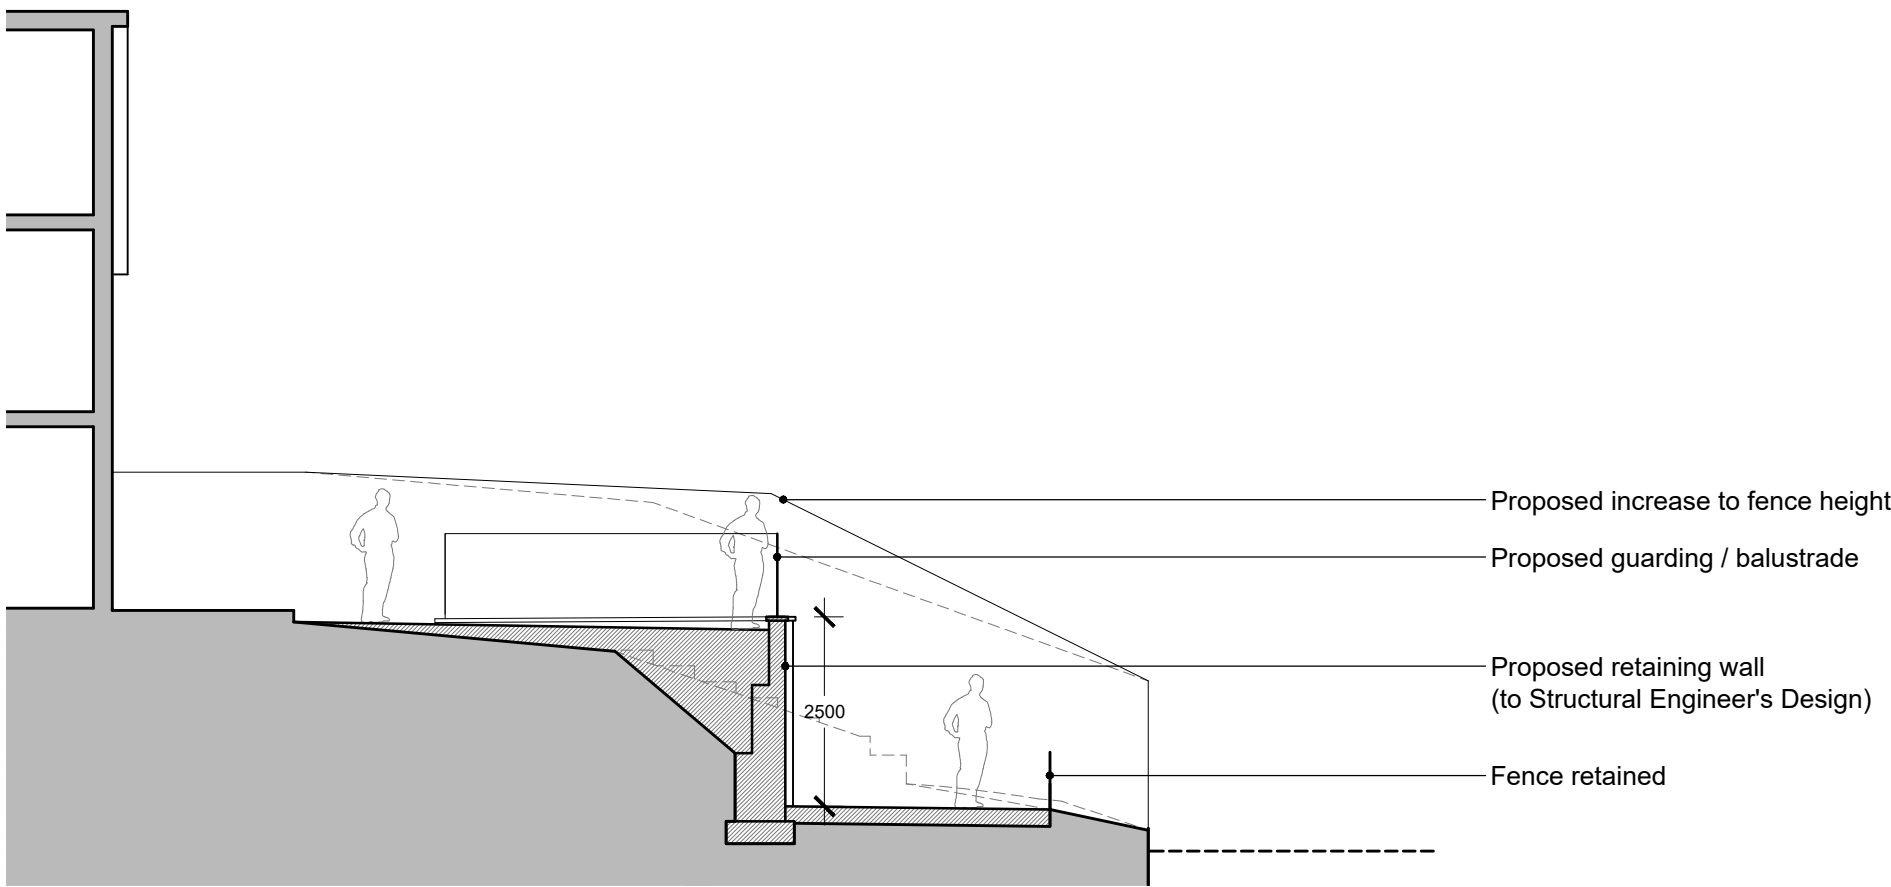

PROPOSED
SECTION B-B
SCALE 1:100

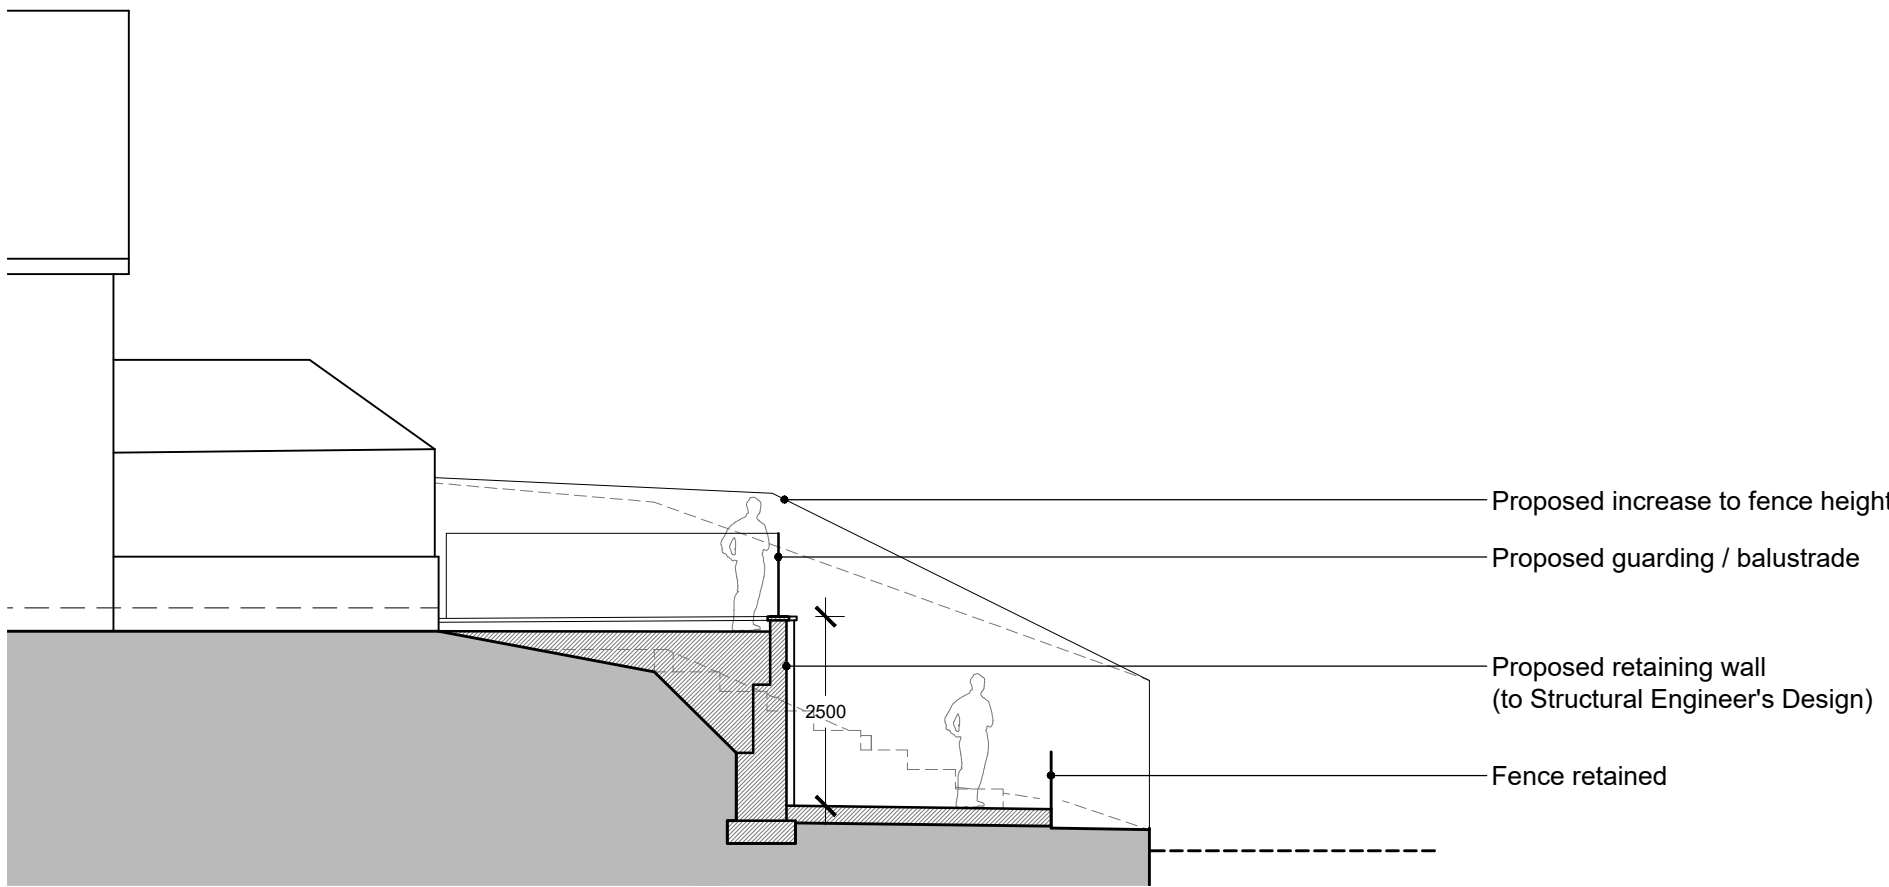

PROPOSED
SECTION C-C
SCALE 1:100

B	22/01/26	Relocate retaining wall position, raise boundary fence heights	ALK
A	16/10/25	Relocate retaining wall position	ALK
Rev.	Date		Init

CLIENT			
MR A & MRS A WRENCH, KENAVON, LONDON ROAD, DEVIZES			
PROJECT			
GARDEN ALTERATION WORKS			
DRAWING			
PROPOSED BLOCK PLAN, EXTERNAL PLAN AND SECTIONS			
DRAWN:	Date:	Scale:	as stated
ALK	07/10/2025		@ A1
Drawing number:		Rev.	B
4452-02			

DOLMAN	
ARCHITECTURAL DESIGNERS	BUILDING SURVEYORS
COST CONSULTANTS	CDM PRINCIPAL DESIGNERS
Sussex House	
Bath Road	Tel: 01380 729456
Devizes	Web: www.dolmansurveyors.co.uk
Wiltshire SN10 2AF	Email: info@dolmansurveyors.co.uk